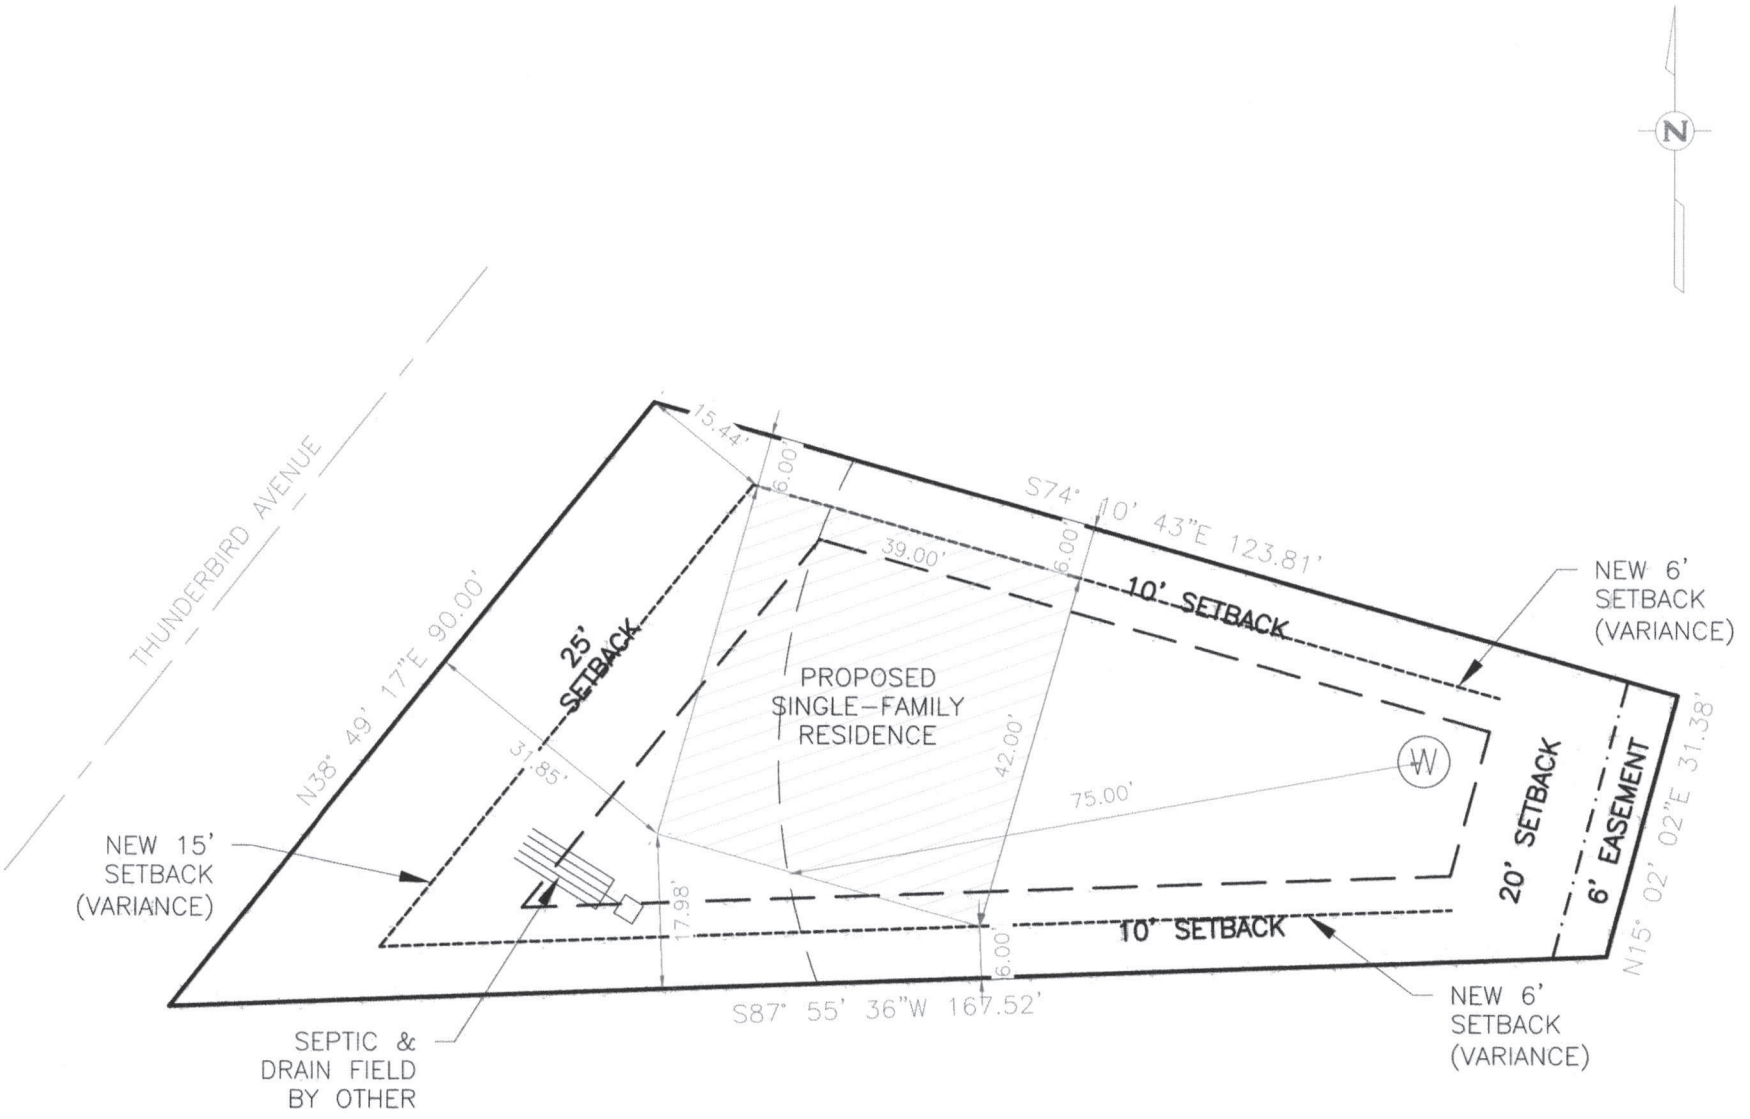

THESE PLANS HAVE BEEN DESIGNED FOR OWNER-BUILDER USE.

INITIAL | REVISION DESCRIPTION | DATE

Holmes Drafting Services, LLC
4542 COMMERCIAL WAY
SPRING HILL, FL
(352) 701-2637

CUSTOMER:
NAVARRO

PARCEL #:
R15 223 17 4230 0000 5390

ADDRESS:
TBD THUNDERBIRD AVE
SPRING HILL-34606

SITE PLAN

PAGE
L1

DRAWN BY: VIM | SCALE: 1:20
CHECKED BY: NRH | SAVED DATE: 8/16/2024 09:34

HOLMES DRAFTING SERVICES, LLC EXPRESSLY RESERVES THE EXCLUSIVE COMMON LAW COPYRIGHT AND PROPERTY RIGHTS TO THESE DRAWINGS WHICH MAY NOT BE REPRODUCED, CHANGED OR COPIED IN ANY FORM OR MANNER, NOR ARE THEY TO BE ASSIGNED TO ANY PARTY WITHOUT WRITTEN CONSENT.

FILE LOCATION: C:\USERS\ADAM HERLEY\SYNOLOGY_PROJECTS\NAVARRO, JESSE\2407-028_NAVARRO,J\407-028_NAVARRO