Received
FEB 7 2024
Planning Department
Hernando County, Florida

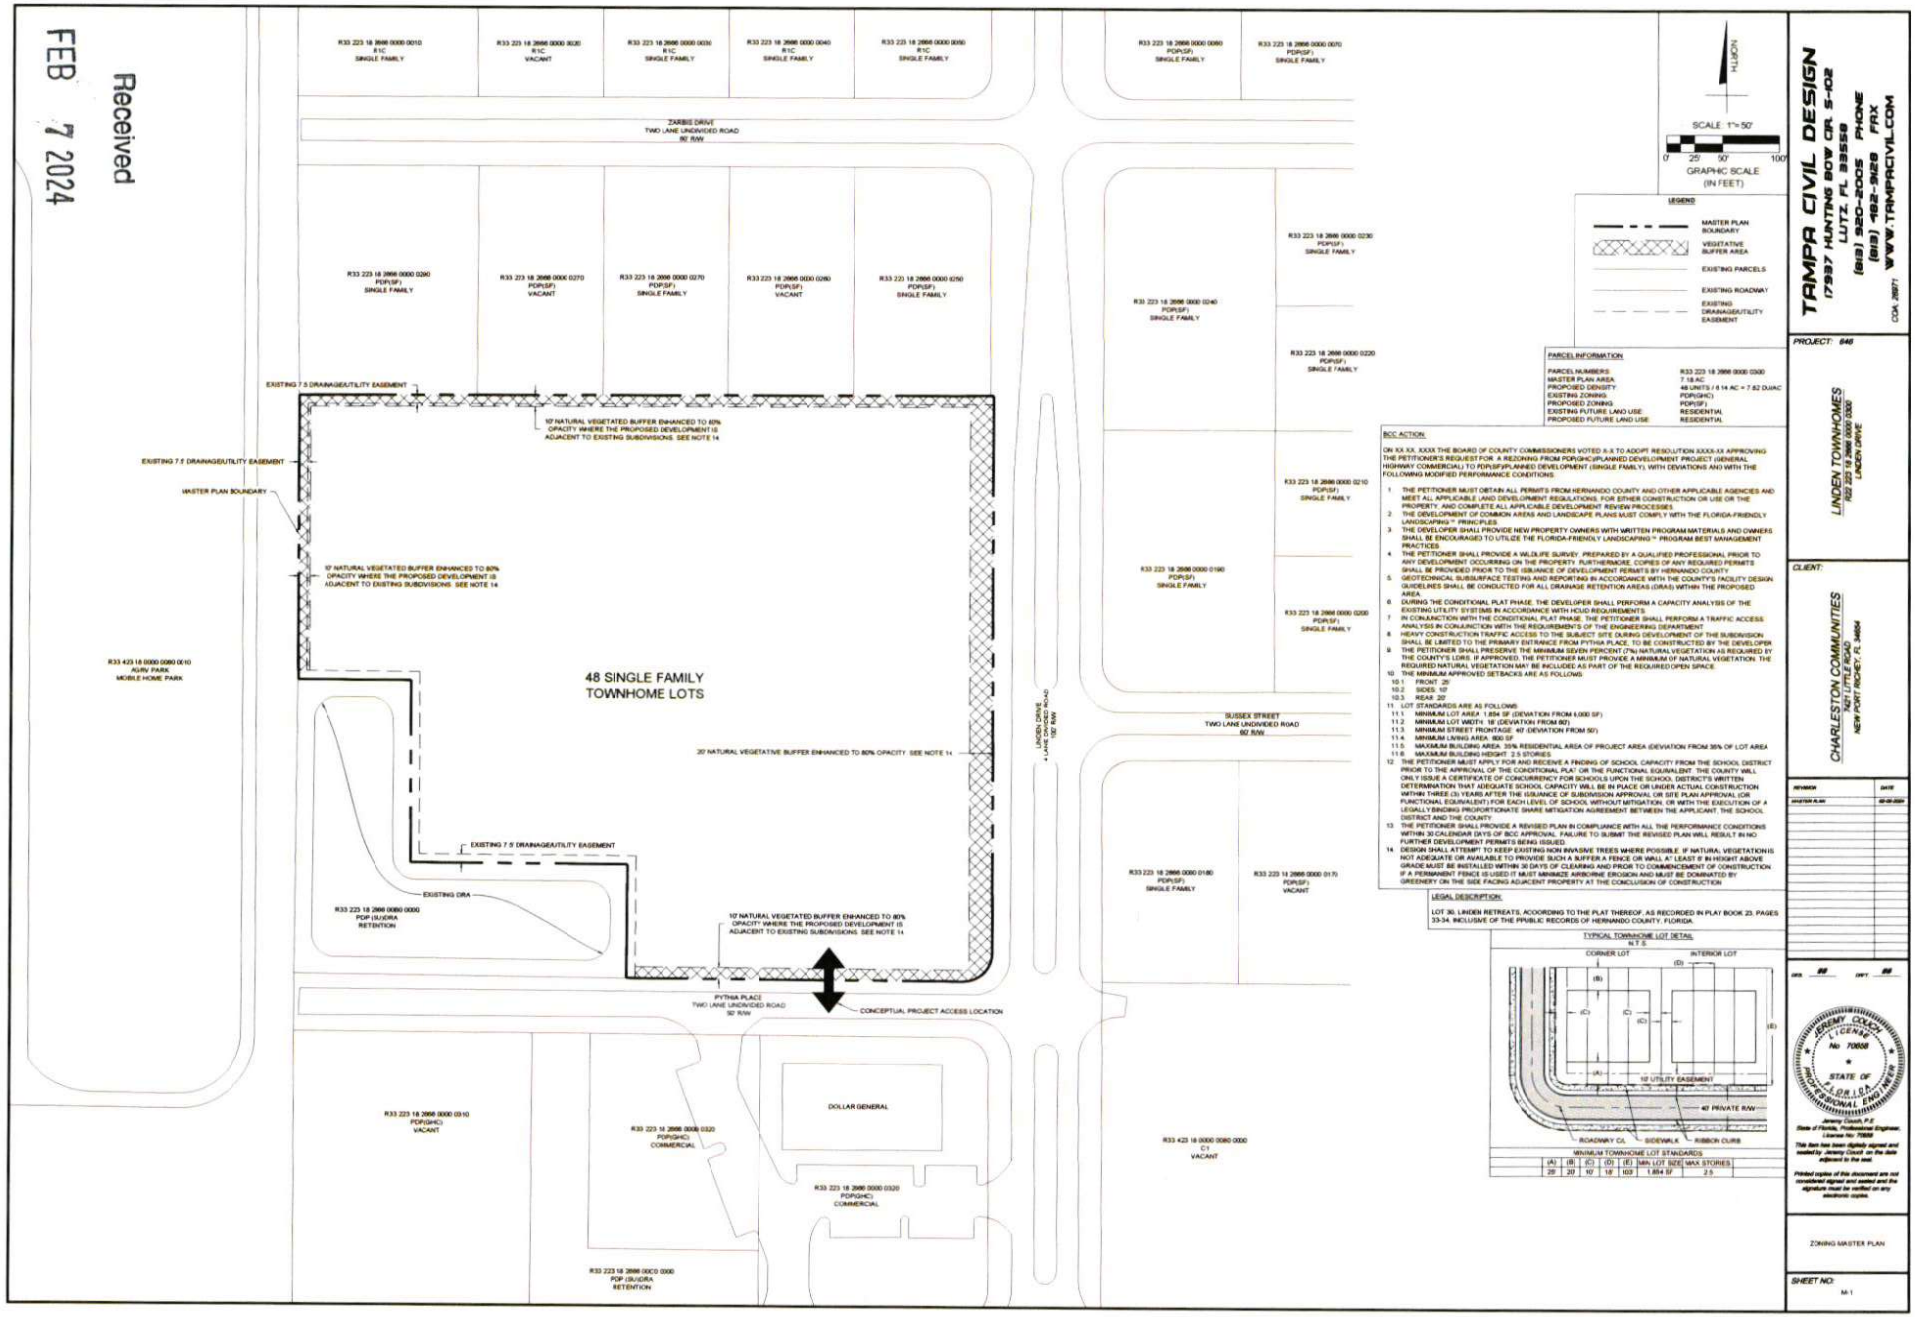

TAMPA CIVIL DESIGN
17357 HUNTING BOW CIR. S-102
LUTZ, FL 33559
(813) 920-2005 PHONE
(813) 482-3928 FAX
WWW.TAMPACIVIL.COM
COA: 28871

PROJECT: 646
LINDEN TOWNHOMES
R22 223 18 2666 0000 0300
LINDEN DRIVE
CLIENT:
CHARLESTON COMMUNITIES
1621 LITTLE ROAD
NEW PORT RICHEY, FL 34654

REVISION	DATE
MASTER PLAN	02-05-2024

DES: JB DRT: JB

JEREMY COUCH LICENSE No. 70658 STATE OF FLORIDA PROFESSIONAL ENGINEER

Jeremy Couch, P.E.
State of Florida, Professional Engineer, License No. 70658
This item has been digitally signed and sealed by Jeremy Couch on the date indicated in the seal.
Printed copies of this document are not considered signed and sealed and the signature must be verified on any electronic copies.

ZONING MASTER PLAN

SHEET NO: M-1