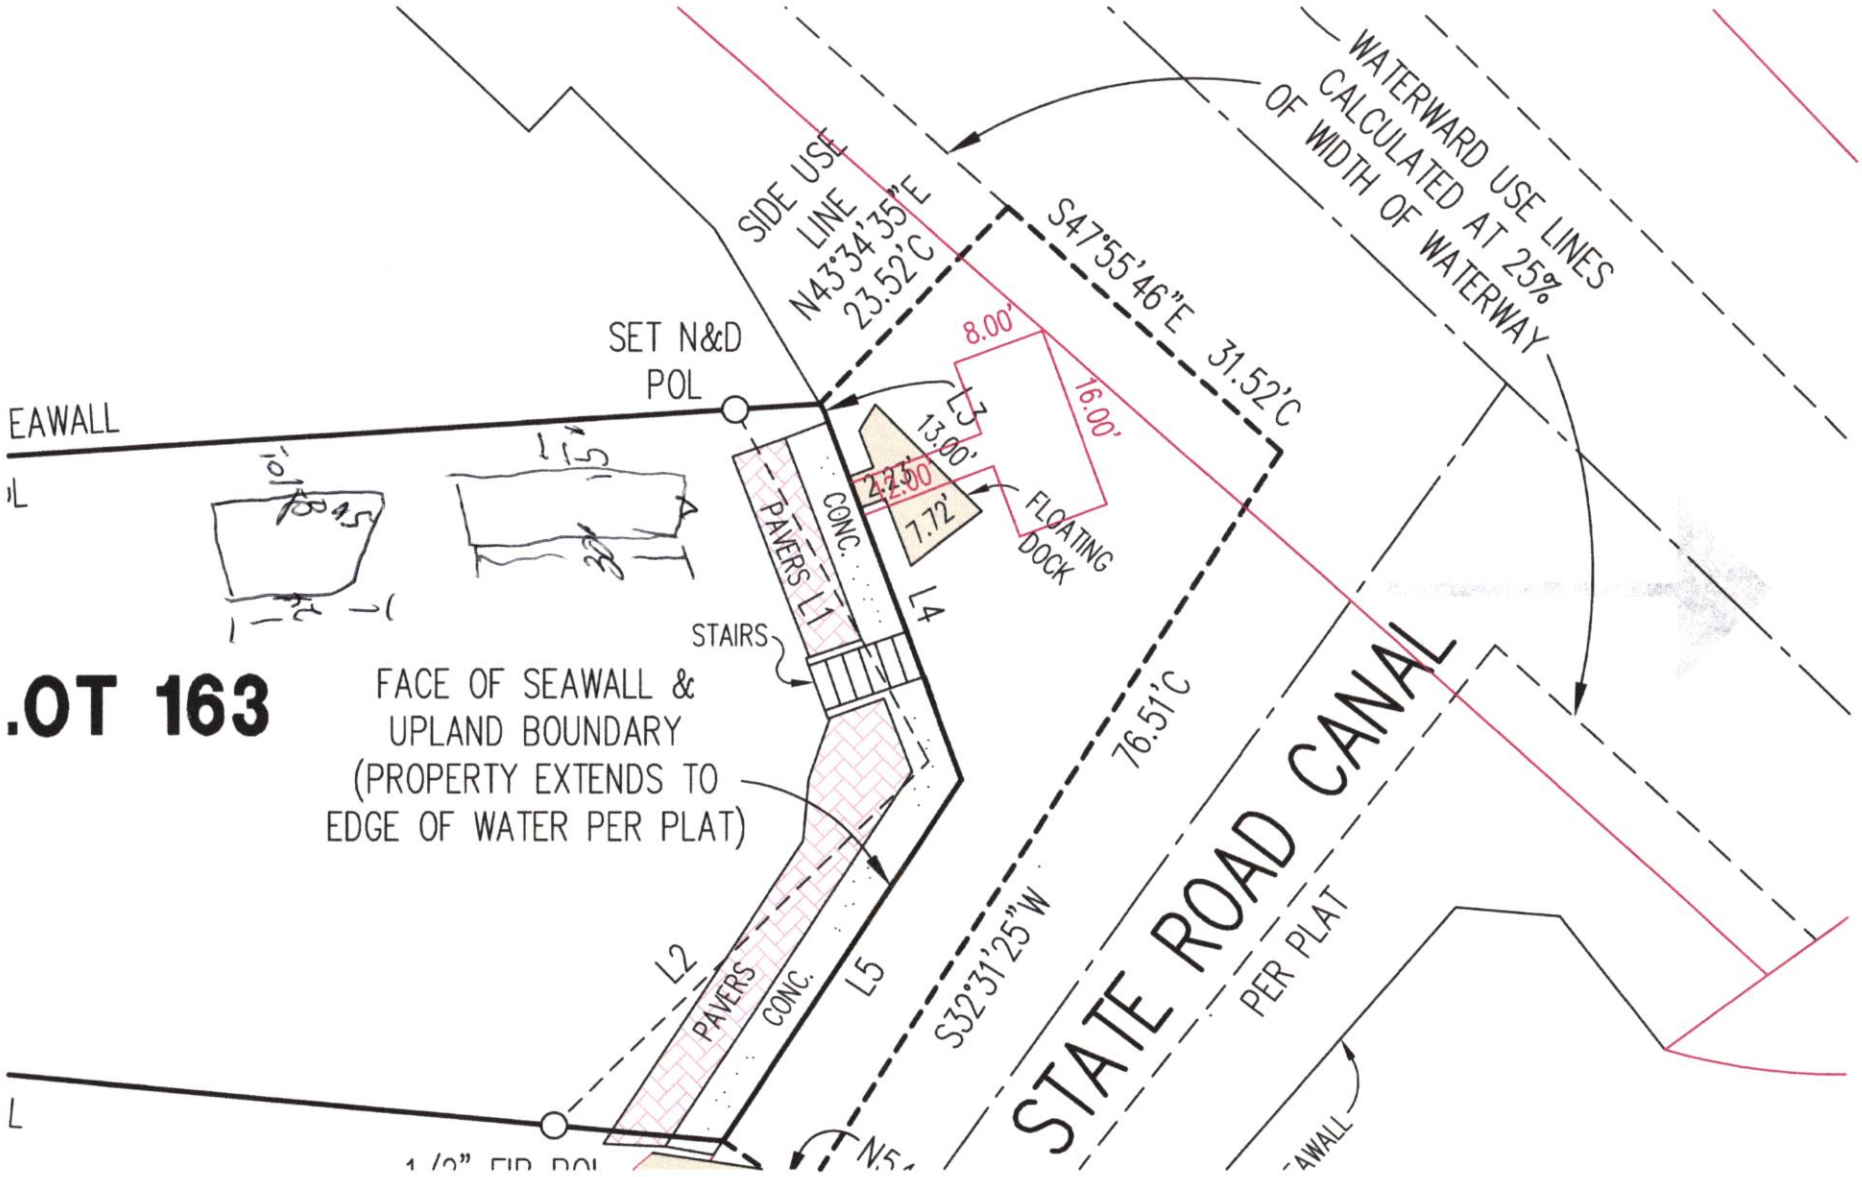
WATERWARD USE LINES
CALCULATED AT 25%
OF WIDTH OF WATERWAY
SIDE USE
LINE
N43°34'35"E
23.52'C
S47°55'46"E 31.52'C
SET N&D
POL
EAWALL
8.00'
16.00'
13.00'
L3
4.25'
2.50'
7.72'
FLOATING
DOCK
PAVERS
CONC.
L1
L4
STAIRS
.OT 163
FACE OF SEAWALL &
UPLAND BOUNDARY
(PROPERTY EXTENDS TO
EDGE OF WATER PER PLAT)
76.51'C
STATE ROAD CANAL
PER PLAT
L2
PAVERS
CONC.
L5
S32°31'25"W