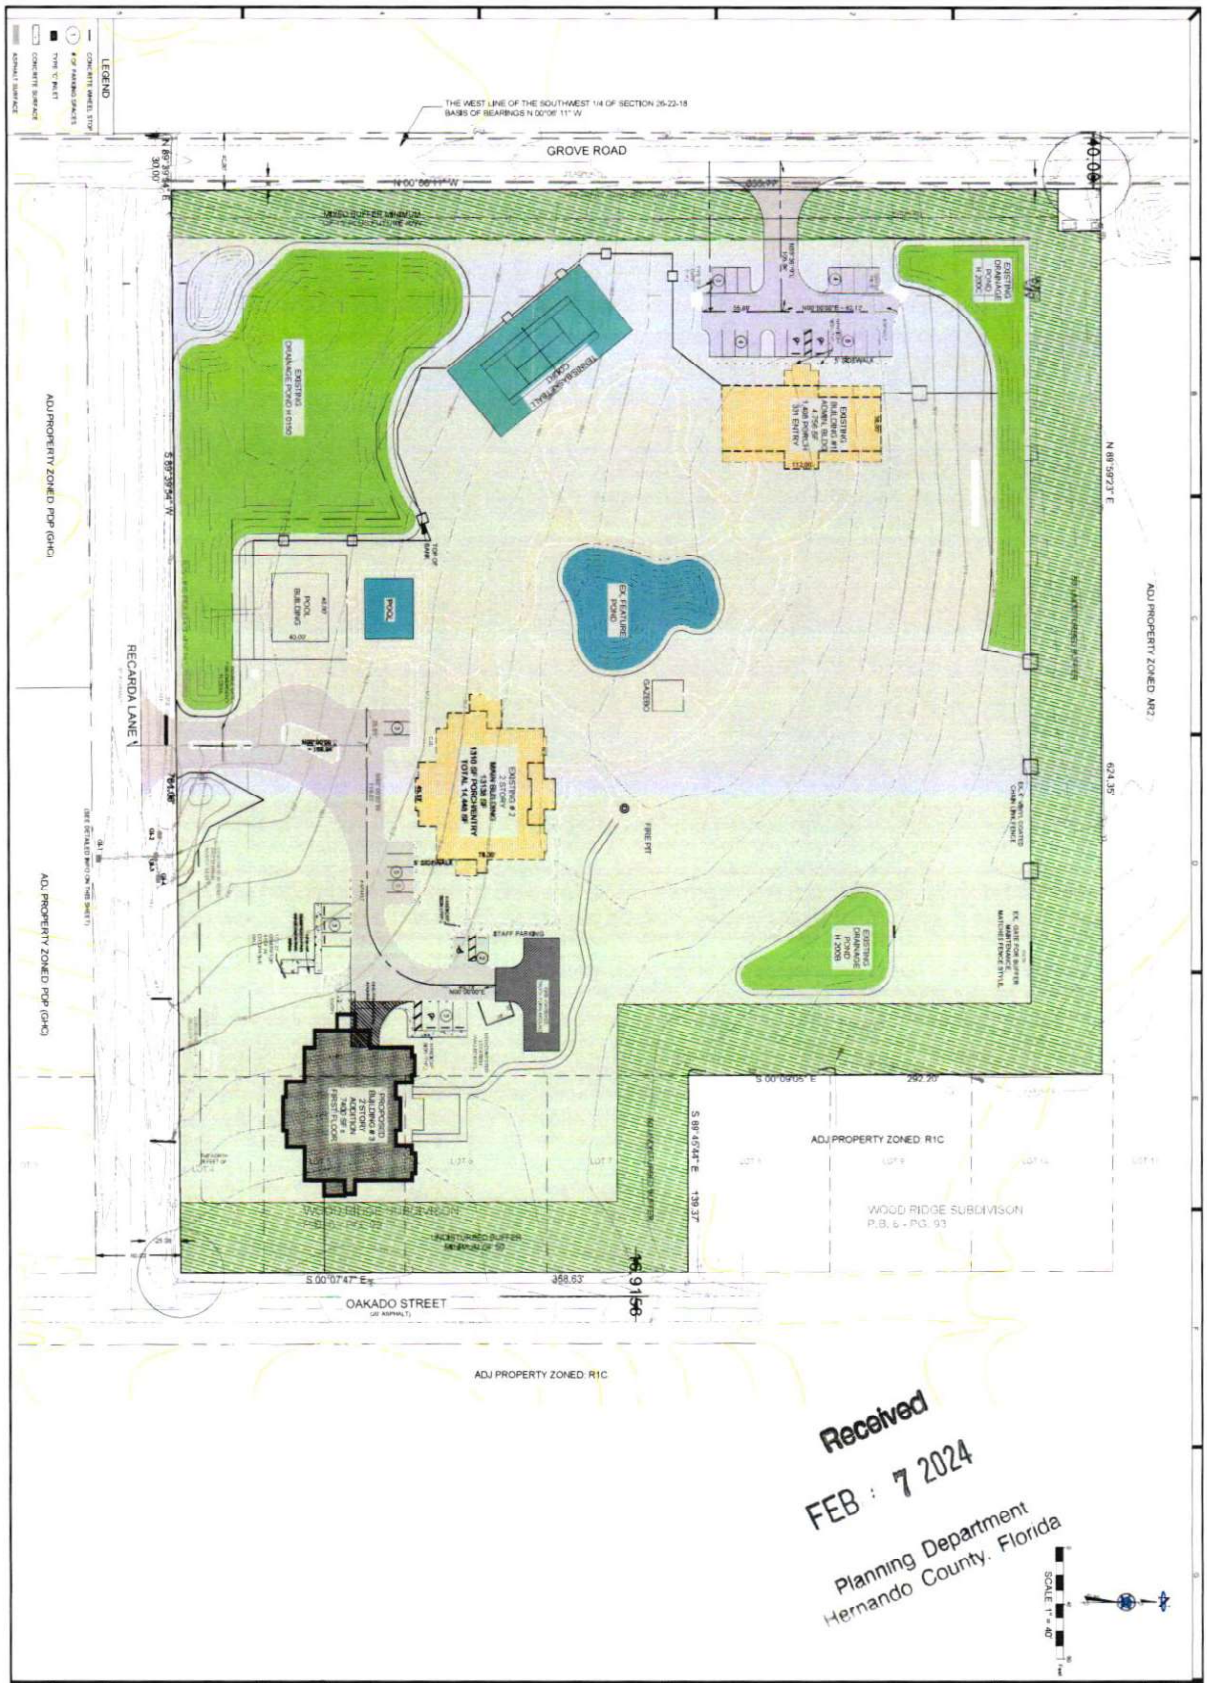

Received
FEB : 7 2024
Planning Department
Hernando County, Florida

1 of 1	DRAWN BY: AEG SCALE: 1" = 40' DATE: 2/01/24 SEC: 26 TWP: 22 S RANGE: 18 E JOB NUMBER: 23084	LARRY G. BOONE FL PE #34172 EXAMINED AND APPROVED DATE:	PROCIVIL 360 CIVIL ENGINEERING/RESIDENTIAL & COMMERCIAL SITE DEVELOPMENT / PLANNING & ZONING / PERMITTING / CONSTRUCTION SERVICES 12 SOUTH MAIN STREET, BROOKSVILLE, FL. 34601 PHONE - (352) 583-4255 WWW.PROCIVIL360.COM	ACADIA HEALTHCARE SABLE PALMS FACILITY SITE PLAN

User Name: alang Plot Date: Feb 07, 2024 - 11:59am Drawing Name: W:\PROCIVIL\2023 Projects\PRO23084 - Acadia Health Center\23084 ste.dwg