






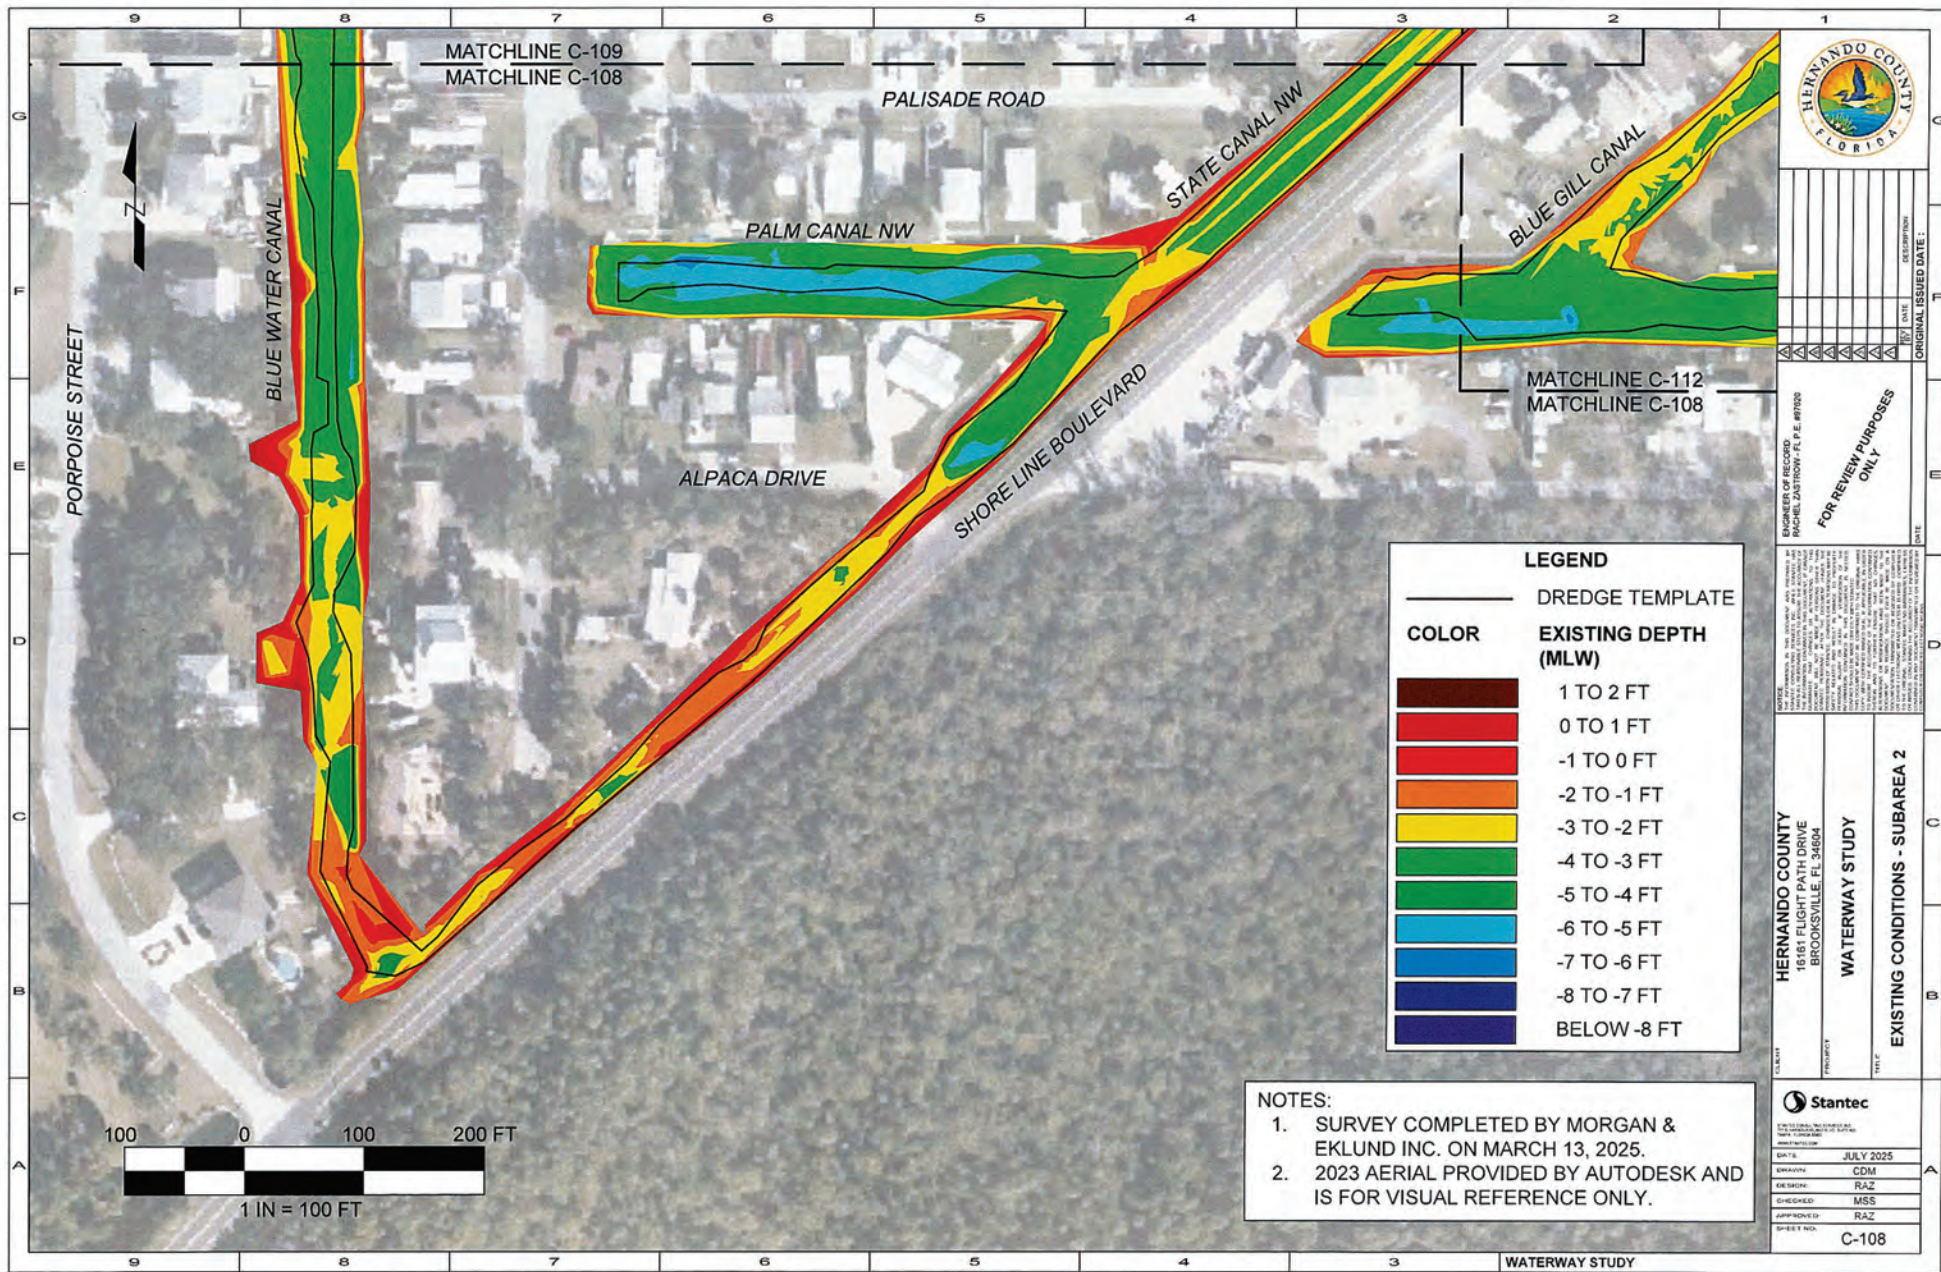


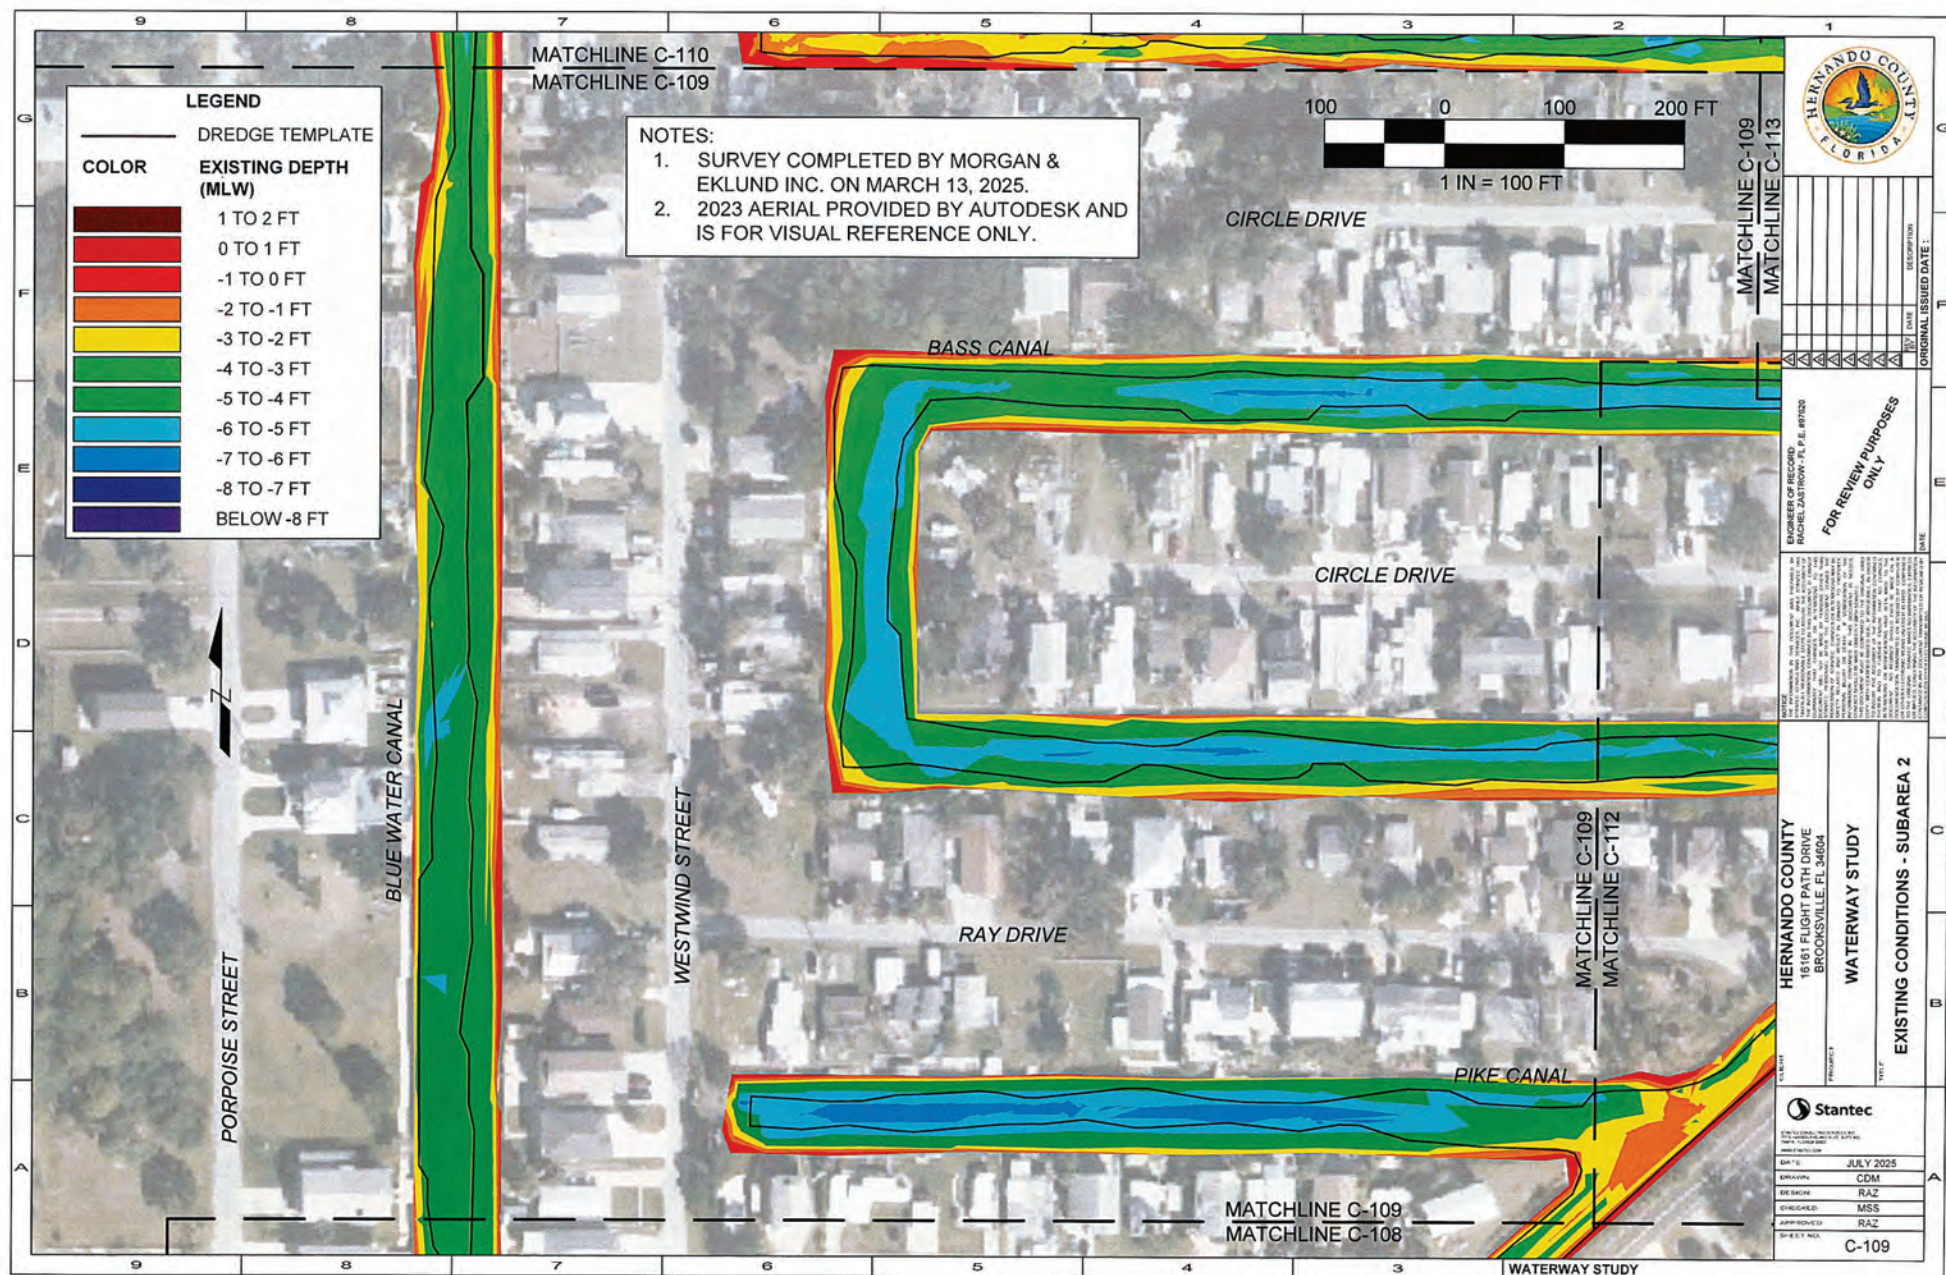


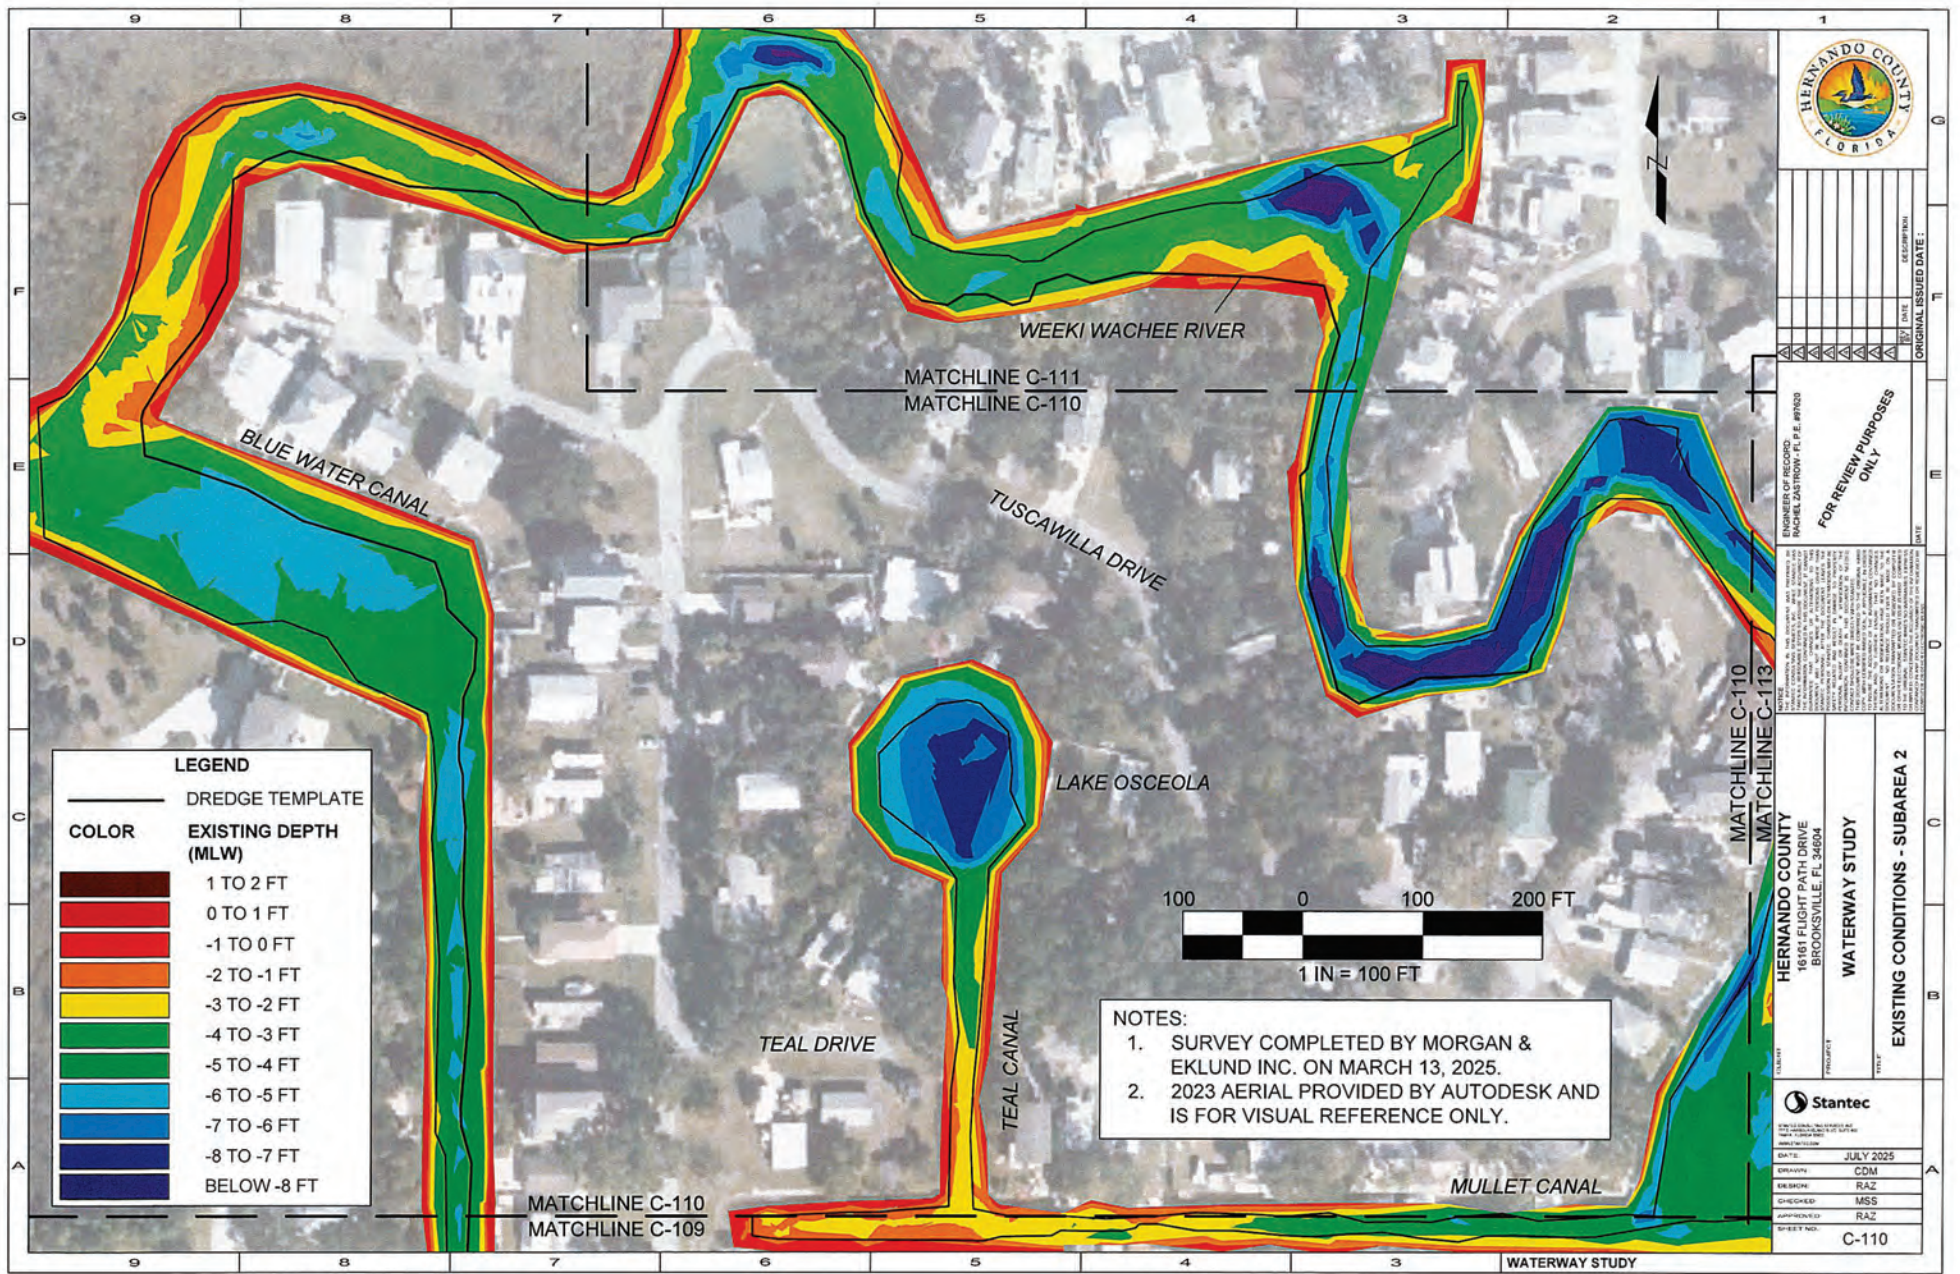

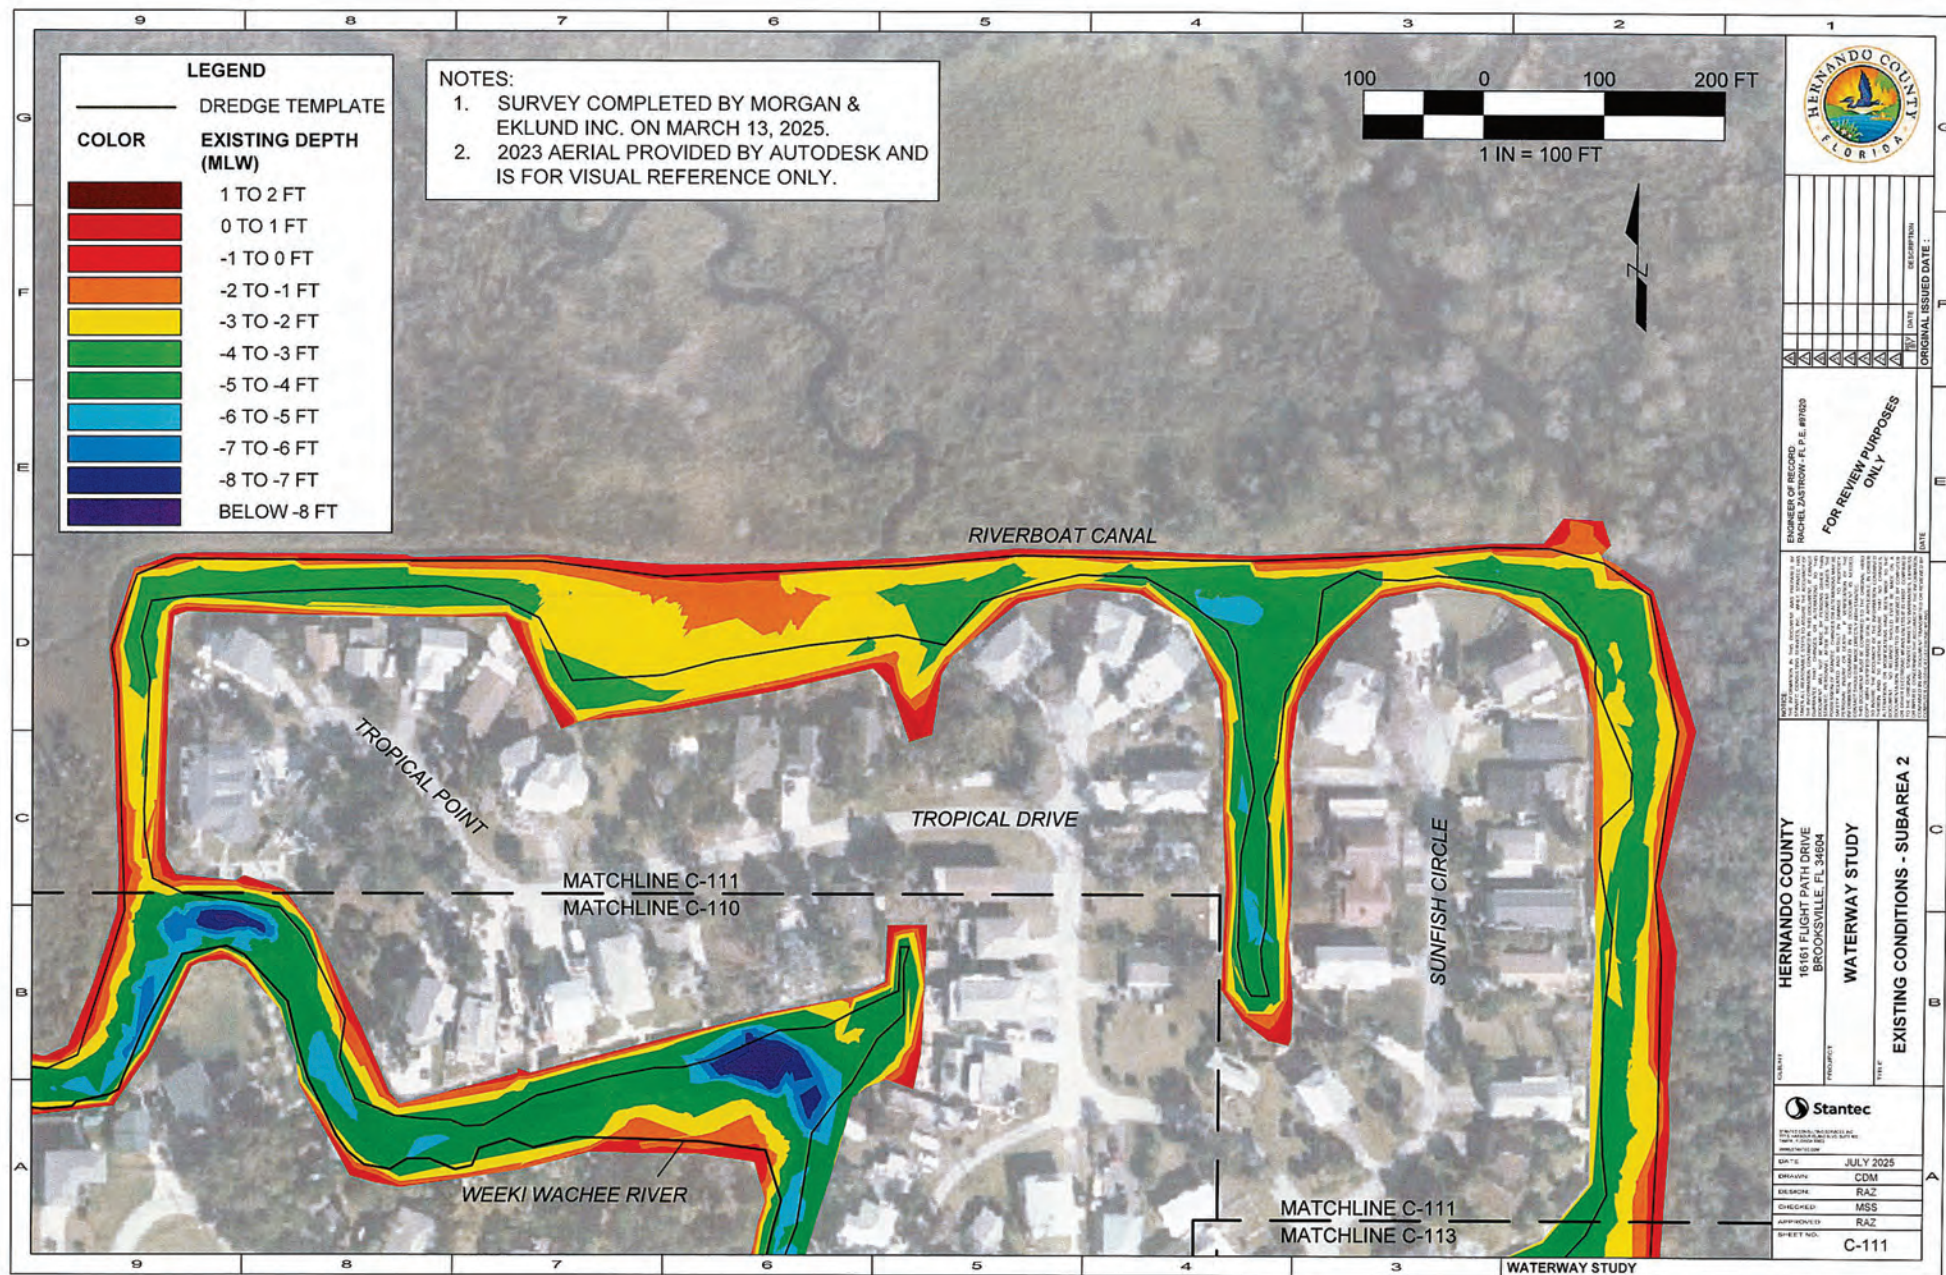

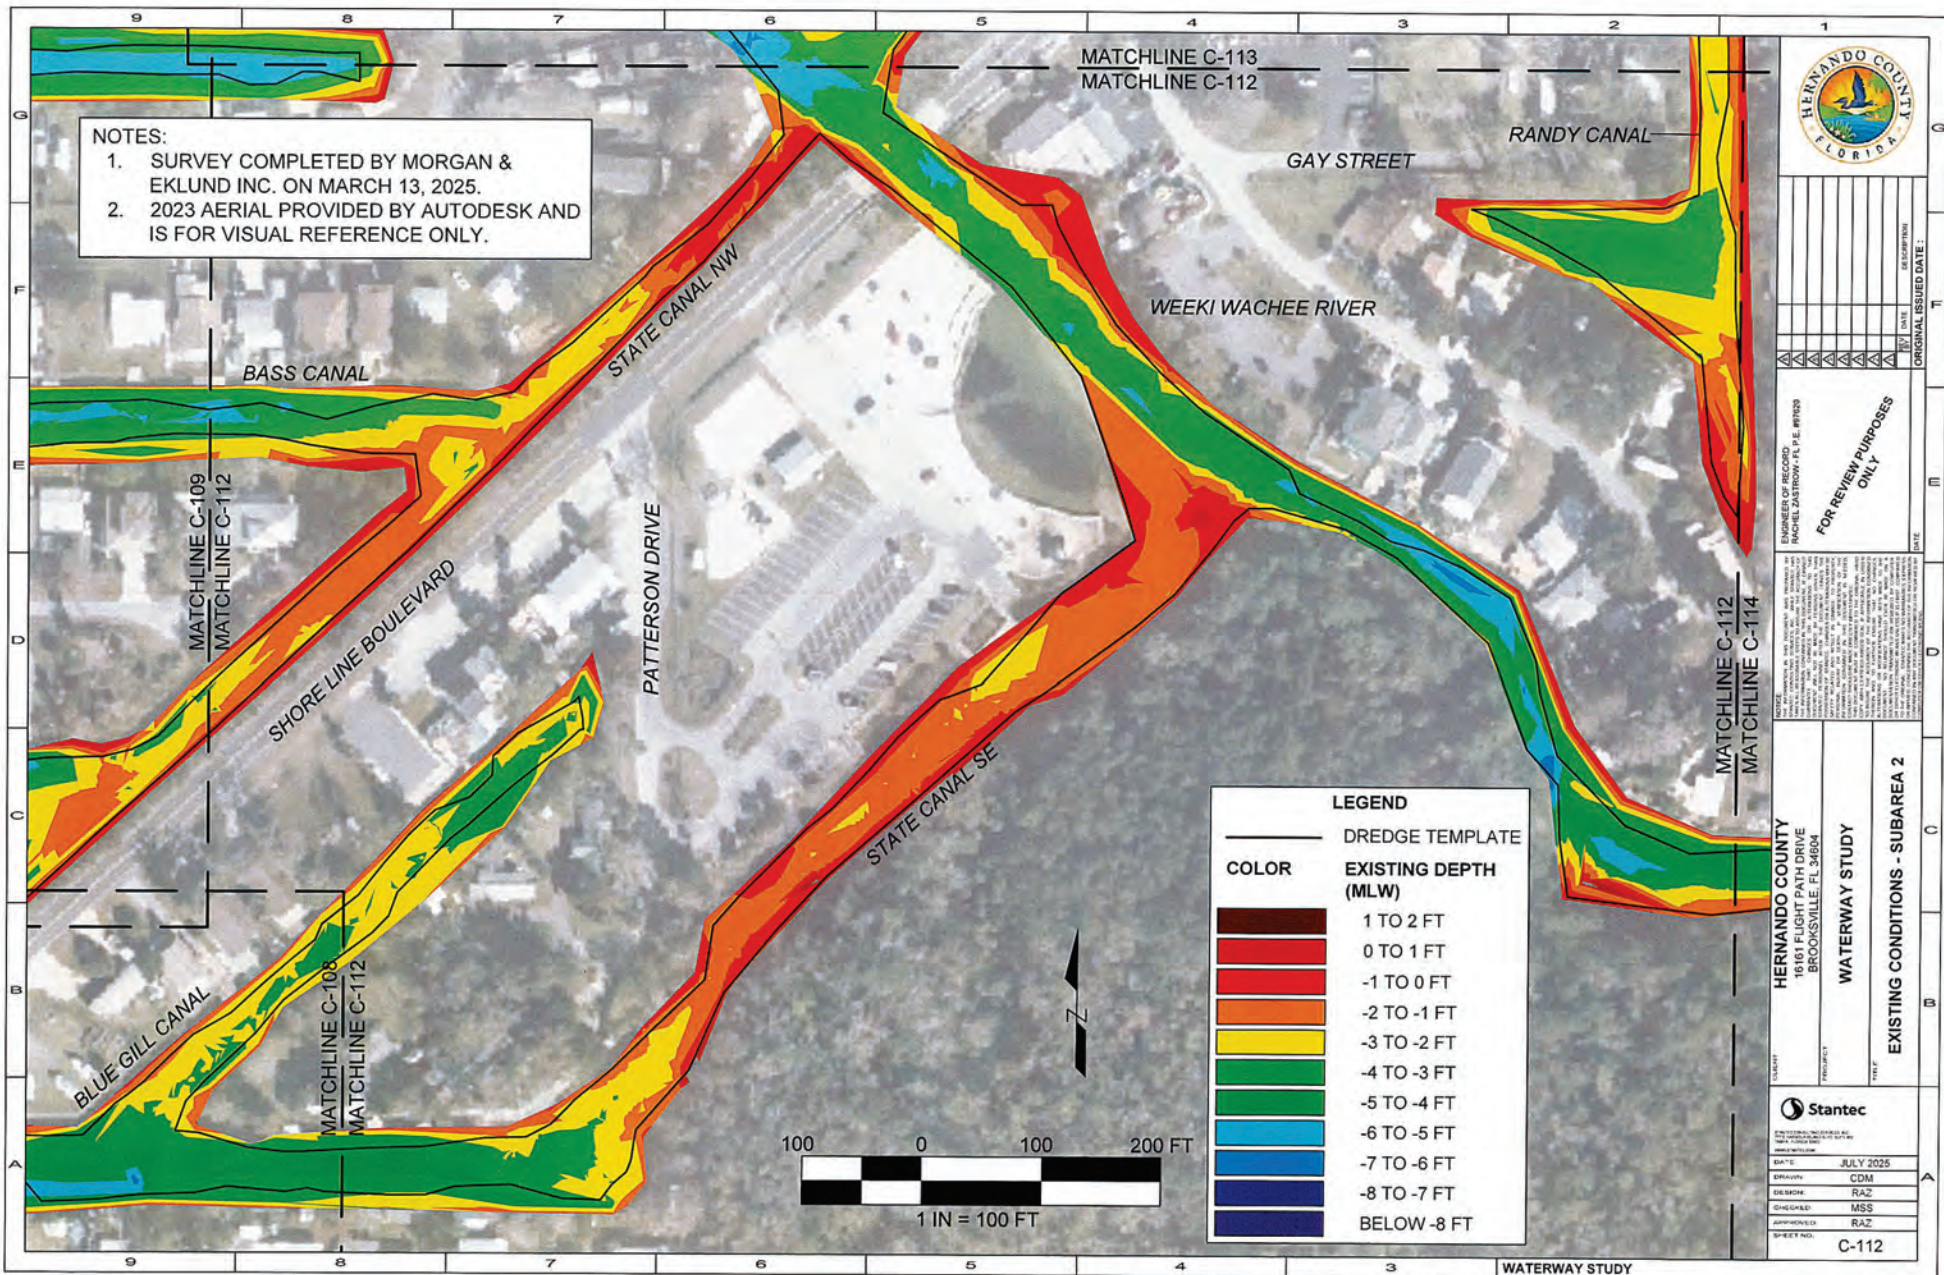

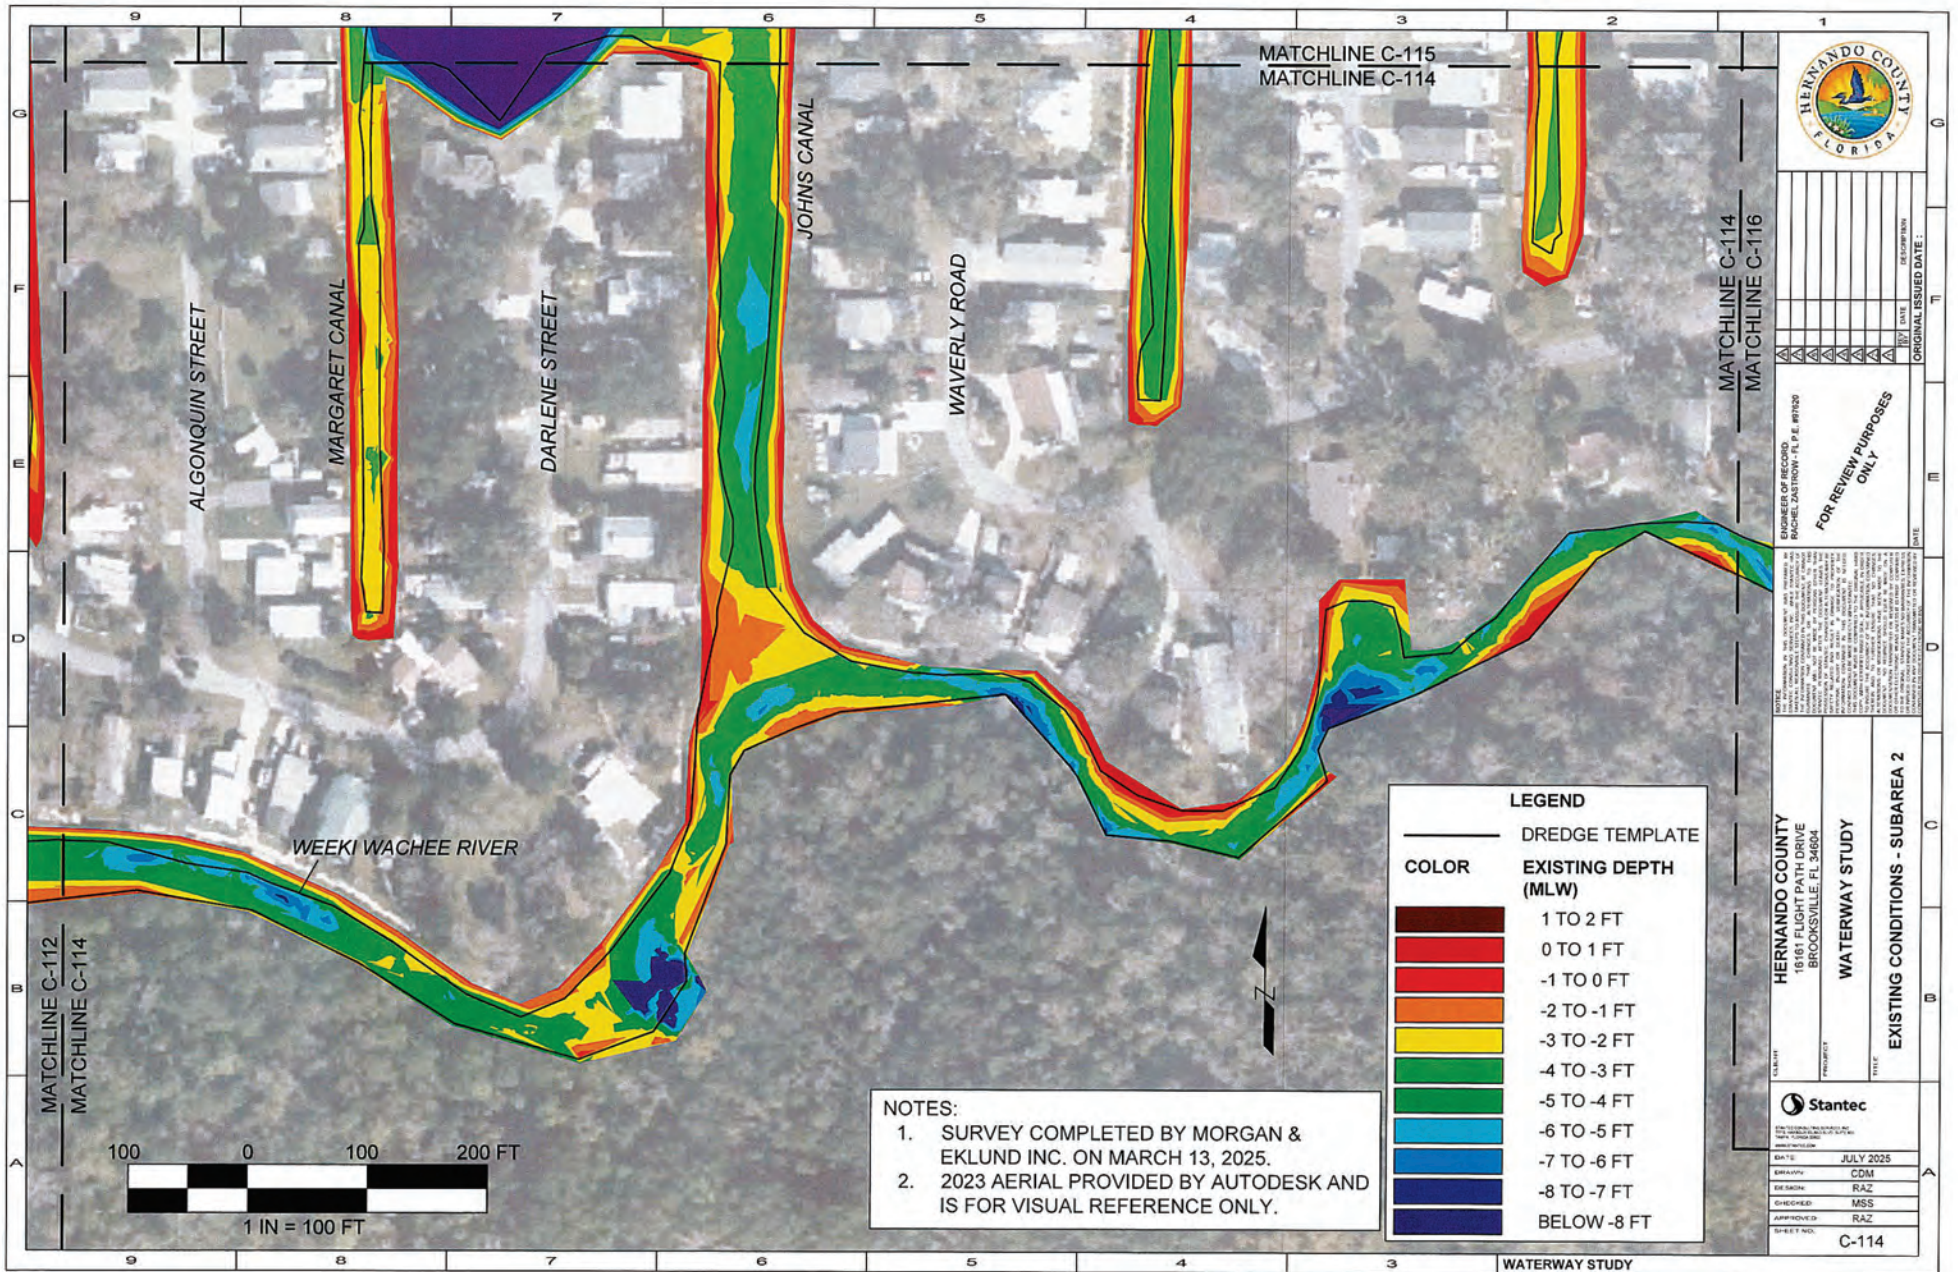


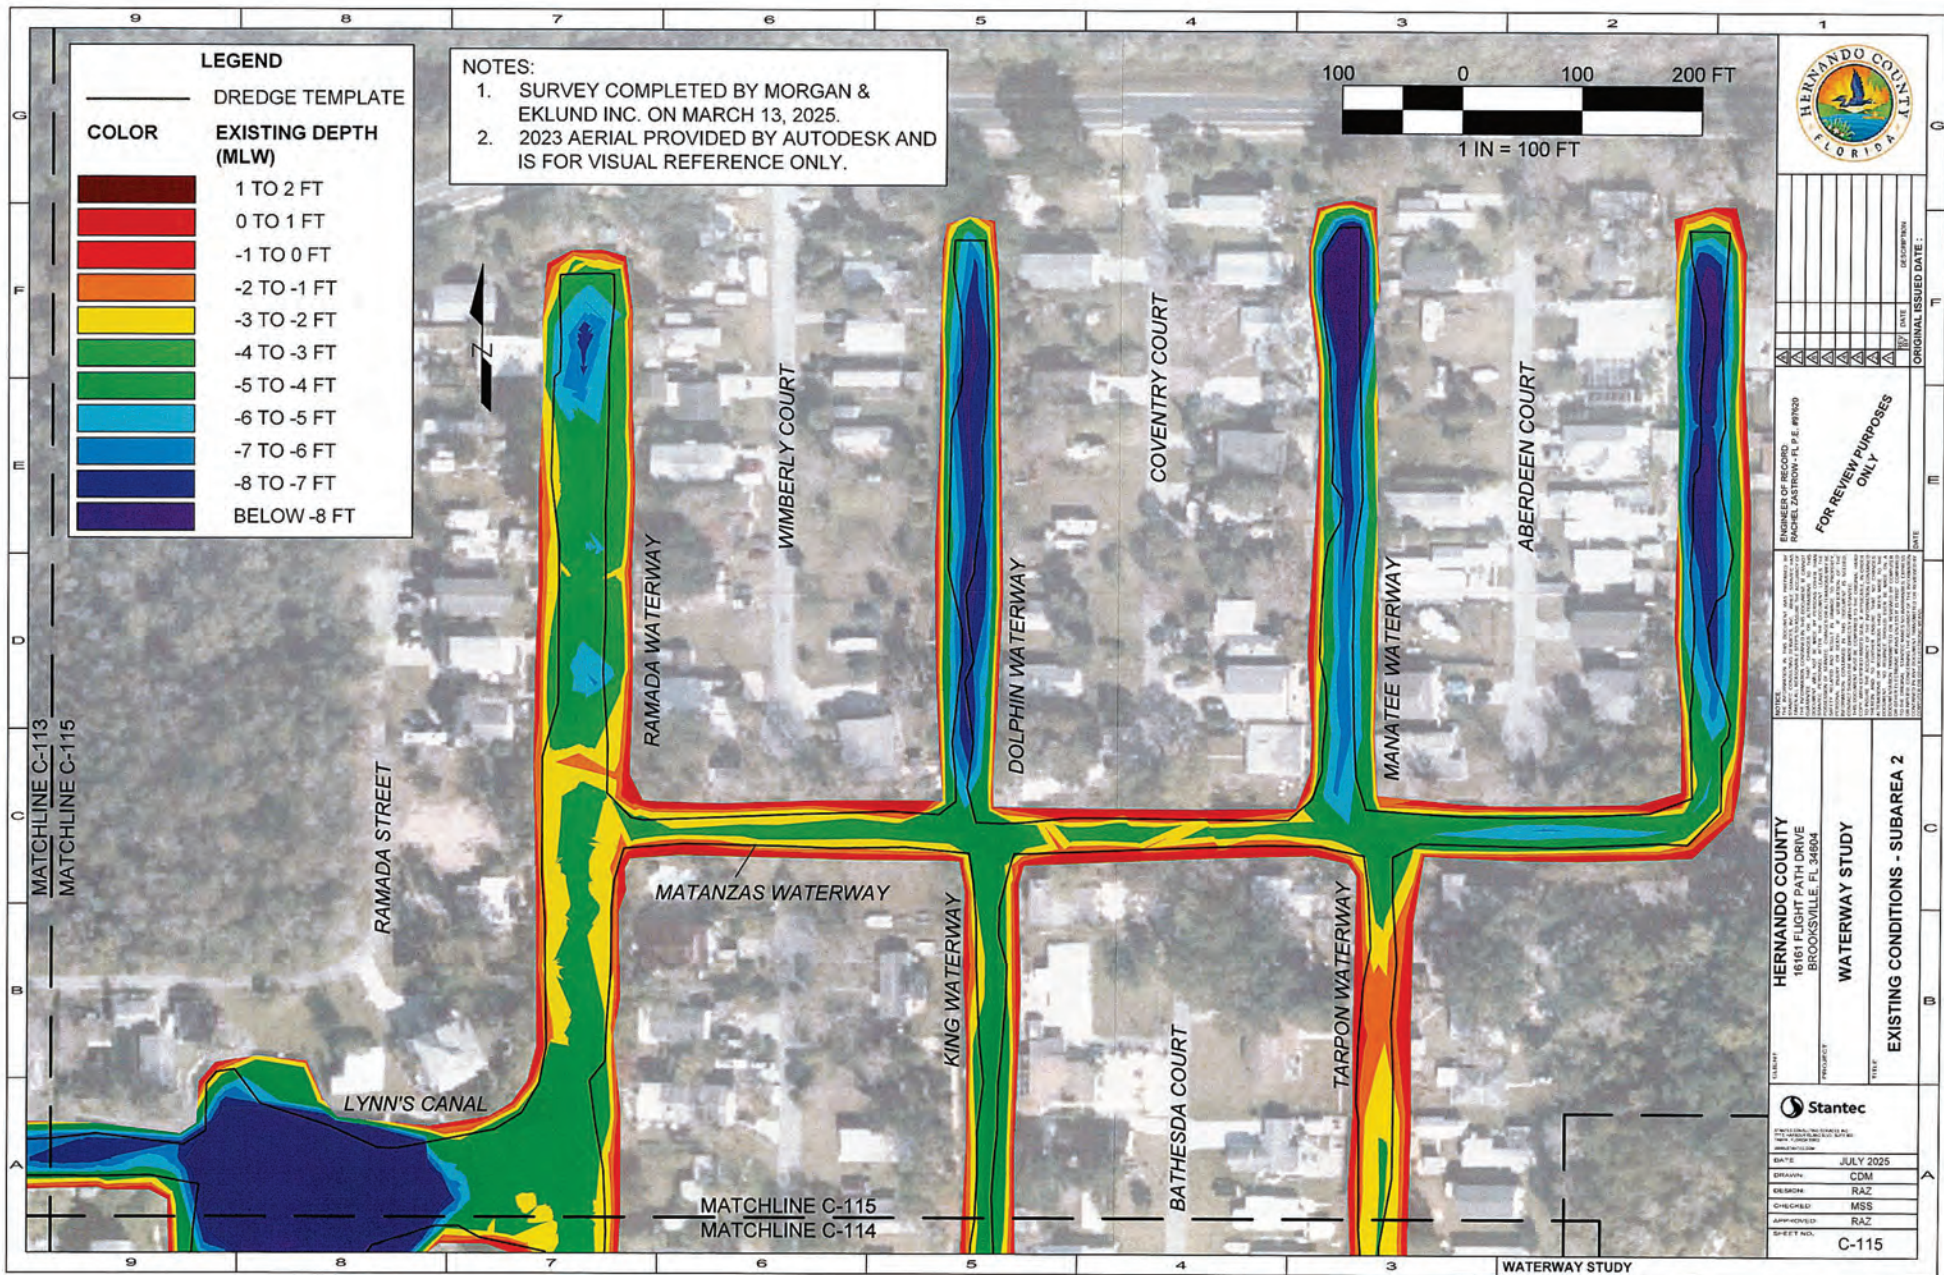


NOTES:
1. SURVEY COMPLETED BY MORGAN & EKLUND INC. ON MARCH 13, 2025.
2. 2023 AERIAL PROVIDED BY AUTODESK AND IS FOR VISUAL REFERENCE ONLY.

LEGEND	
	DREDGE TEMPLATE
COLOR	EXISTING DEPTH (MLW)
	1 TO 2 FT
	0 TO 1 FT
	-1 TO 0 FT
	-2 TO -1 FT
	-3 TO -2 FT
	-4 TO -3 FT
	-5 TO -4 FT
	-6 TO -5 FT
	-7 TO -6 FT
	-8 TO -7 FT
	BELOW -8 FT

PURPOSE OF RECORD RACHEL CASTRO-FL P.E. #1920	
FOR REVIEW PURPOSES ONLY	
NOTES: THIS DRAWING IS THE PROPERTY OF STANTEC. IT IS TO BE USED ONLY FOR THE PROJECT AND SITE SPECIFICALLY IDENTIFIED HEREIN. IT IS NOT TO BE REPRODUCED, COPIED, OR TRANSMITTED IN ANY FORM OR BY ANY MEANS, ELECTRONIC OR MECHANICAL, INCLUDING PHOTOCOPYING, RECORDING, OR BY ANY INFORMATION STORAGE AND RETRIEVAL SYSTEM, WITHOUT THE WRITTEN PERMISSION OF STANTEC. ANY UNAUTHORIZED USE OF THIS DRAWING IS PROHIBITED. STANTEC ASSUMES NO LIABILITY FOR ANY ERRORS OR OMISSIONS IN THIS DRAWING. THE USER OF THIS DRAWING SHALL BE RESPONSIBLE FOR VERIFYING THE ACCURACY OF THE INFORMATION PROVIDED AND FOR OBTAINING NECESSARY PERMITS AND APPROVALS FROM THE APPROPRIATE AGENCIES. STANTEC'S LIABILITY IS LIMITED TO THE DESIGN AND PROFESSIONAL SERVICES PROVIDED BY IT. IT DOES NOT INCLUDE CONSEQUENTIAL DAMAGES, LOSS OF PROFITS, OR ANY OTHER DAMAGES. THE USER OF THIS DRAWING SHALL INDEMNIFY AND HOLD STANTEC HARMLESS FROM AND AGAINST ALL SUCH DAMAGES. THIS DRAWING IS NOT TO BE USED FOR ANY OTHER PROJECT OR SITE WITHOUT THE WRITTEN PERMISSION OF STANTEC.	
CLIENT HERNANDO COUNTY 16161 FLIGHT PATH DRIVE BROOKSVILLE, FL 34604	PROJECT WATERWAY STUDY
EXISTING CONDITIONS - SUBAREA 2	
Stantec	
DATE JULY 2025	DESIGNER CDM
DRAWN BY RAZ	CHECKED BY MSS
APPROVED BY RAZ	SHEET NO. C-115

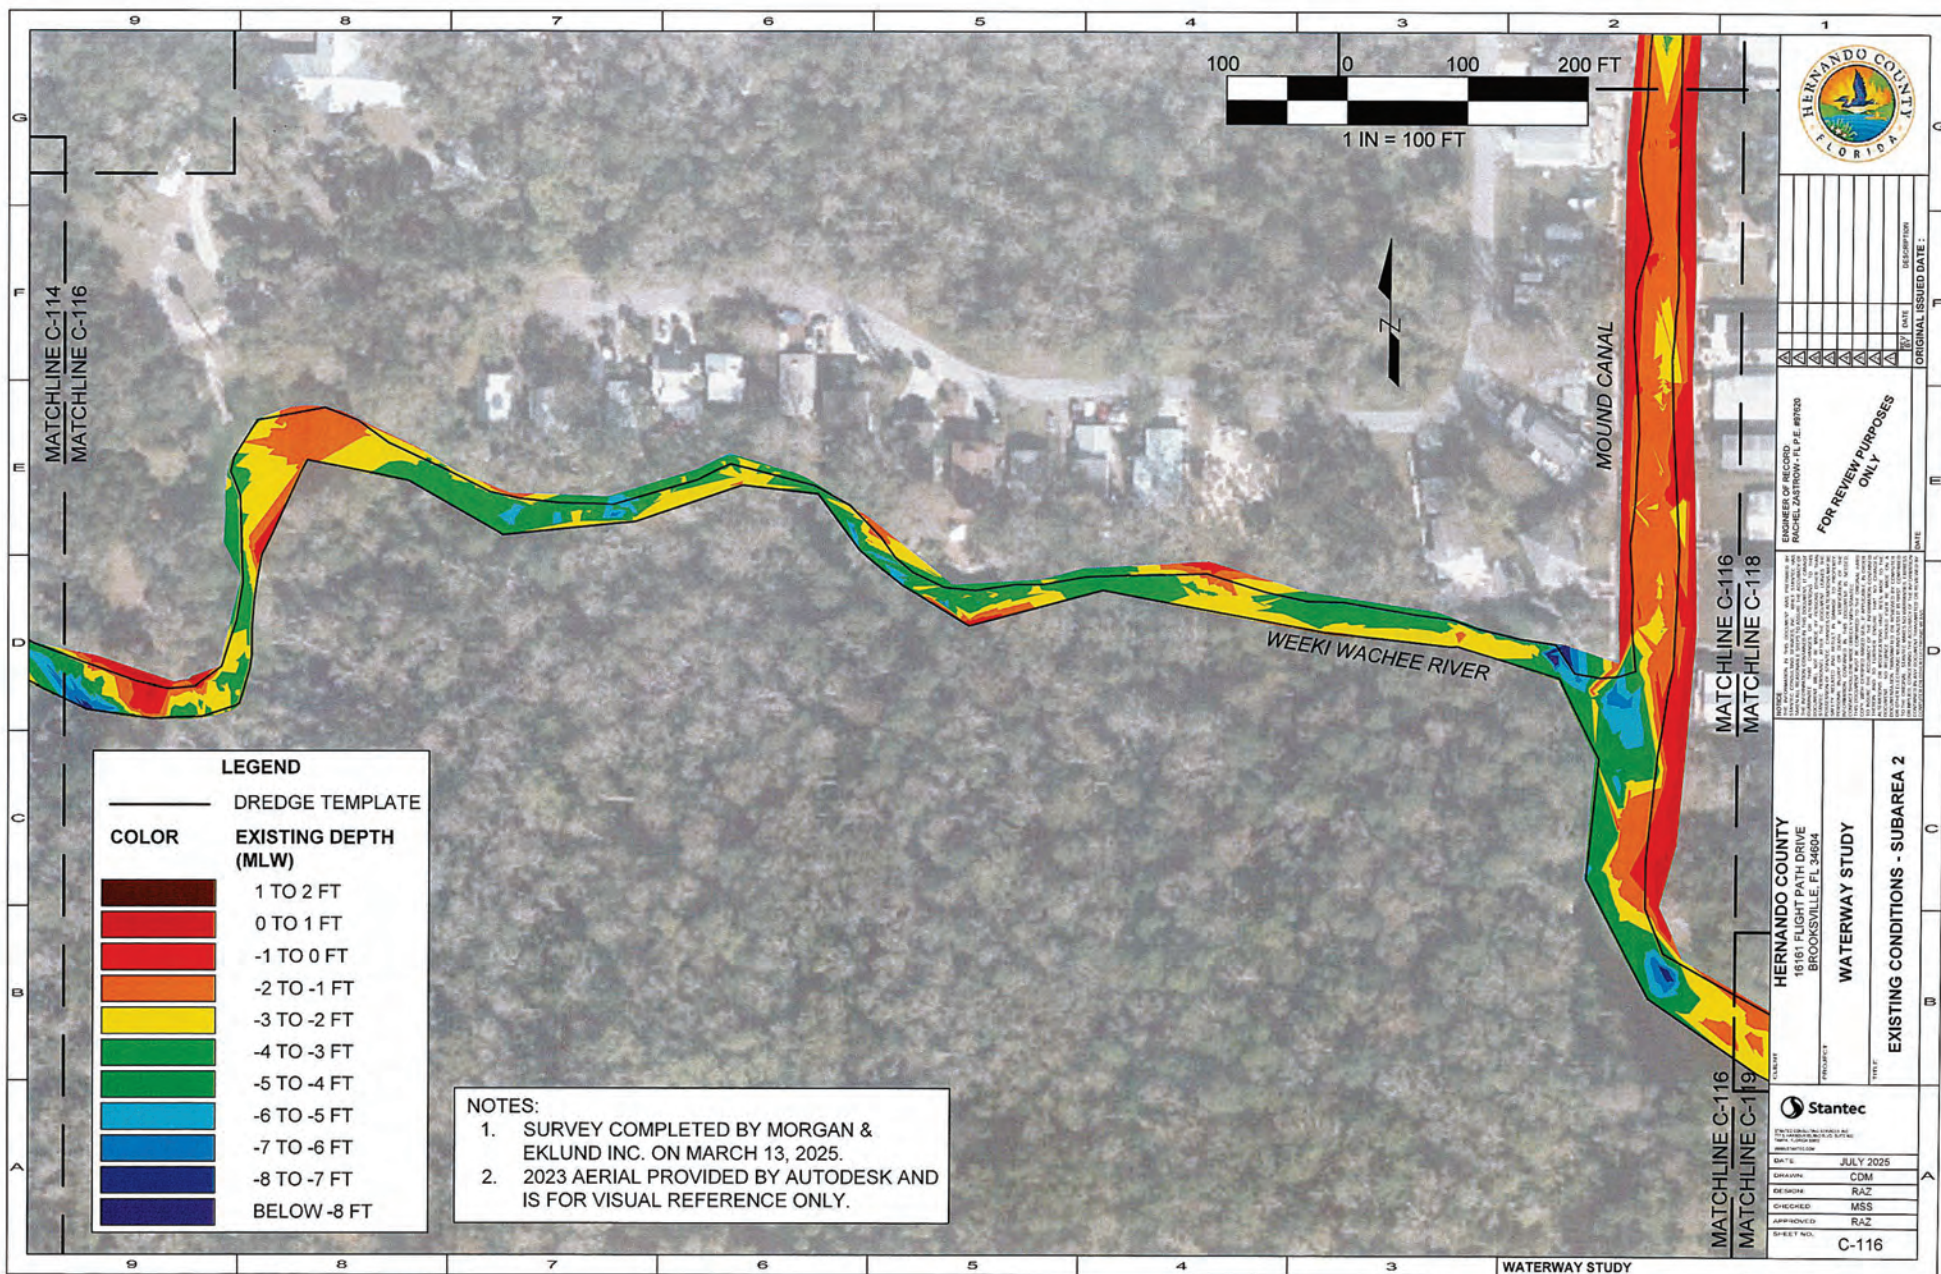

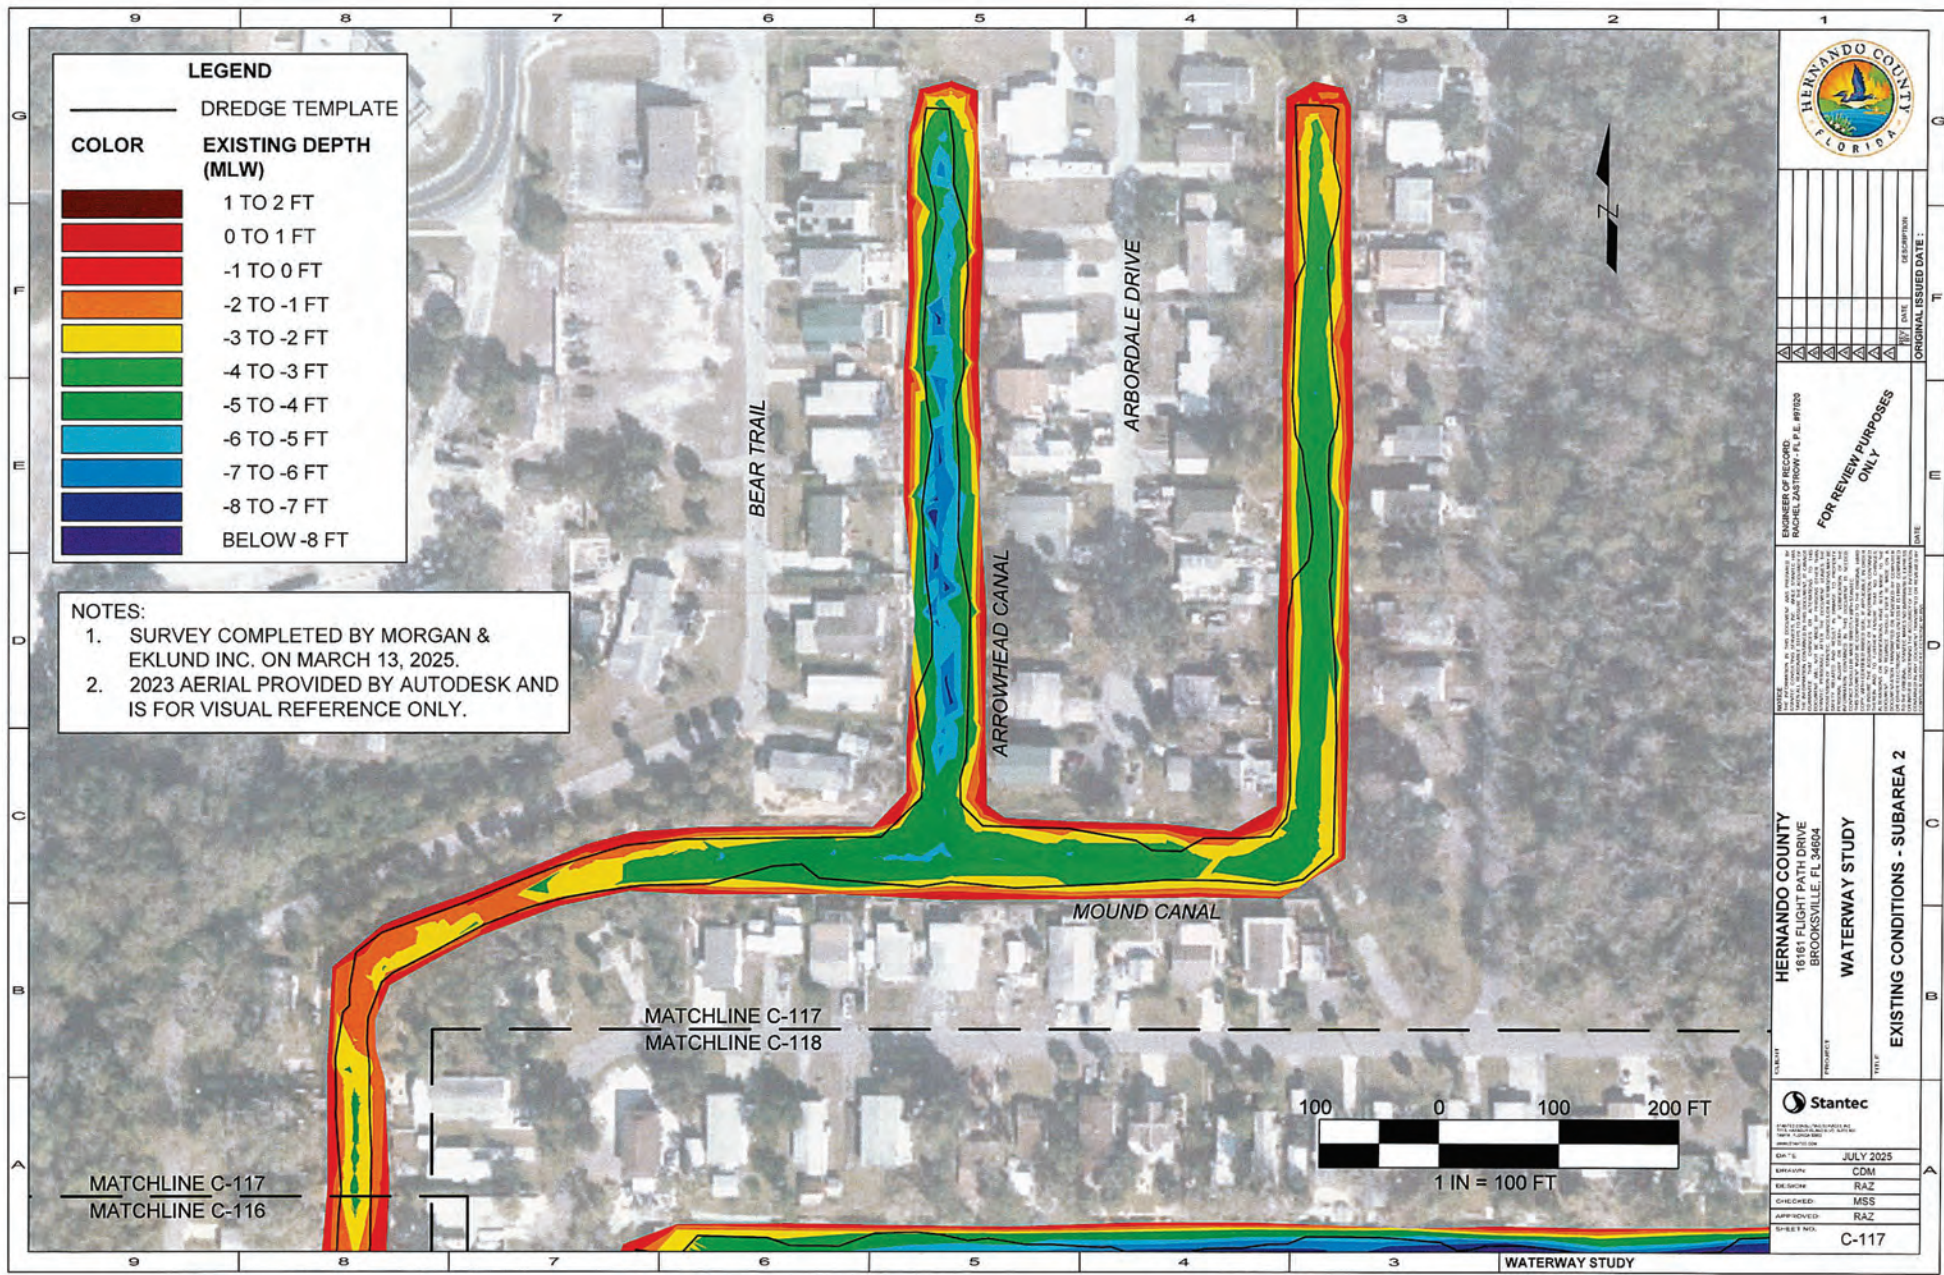




NO.	DATE	DESCRIPTION
1		
2		
3		
4		
5		
6		
7		
8		
9		
10		

DESIGNED BY: RACHEL JASTROW, P.E. #97029
FOR REVIEW PURPOSES ONLY

DATE: 7/1/2025
PROJECT: WATERWAY STUDY
SUBAREA 2
EXISTING CONDITIONS

HERNANDO COUNTY
1800 GUNTER DRIVE
BROOKSVILLE, FL 34604
WATERWAY STUDY
EXISTING CONDITIONS - SUBAREA 2

Stantec
DATE: JULY 2025
DESIGNED BY: CDM
CHECKED BY: RAZ
APPROVED BY: RAZ
SHEET NO: C-118

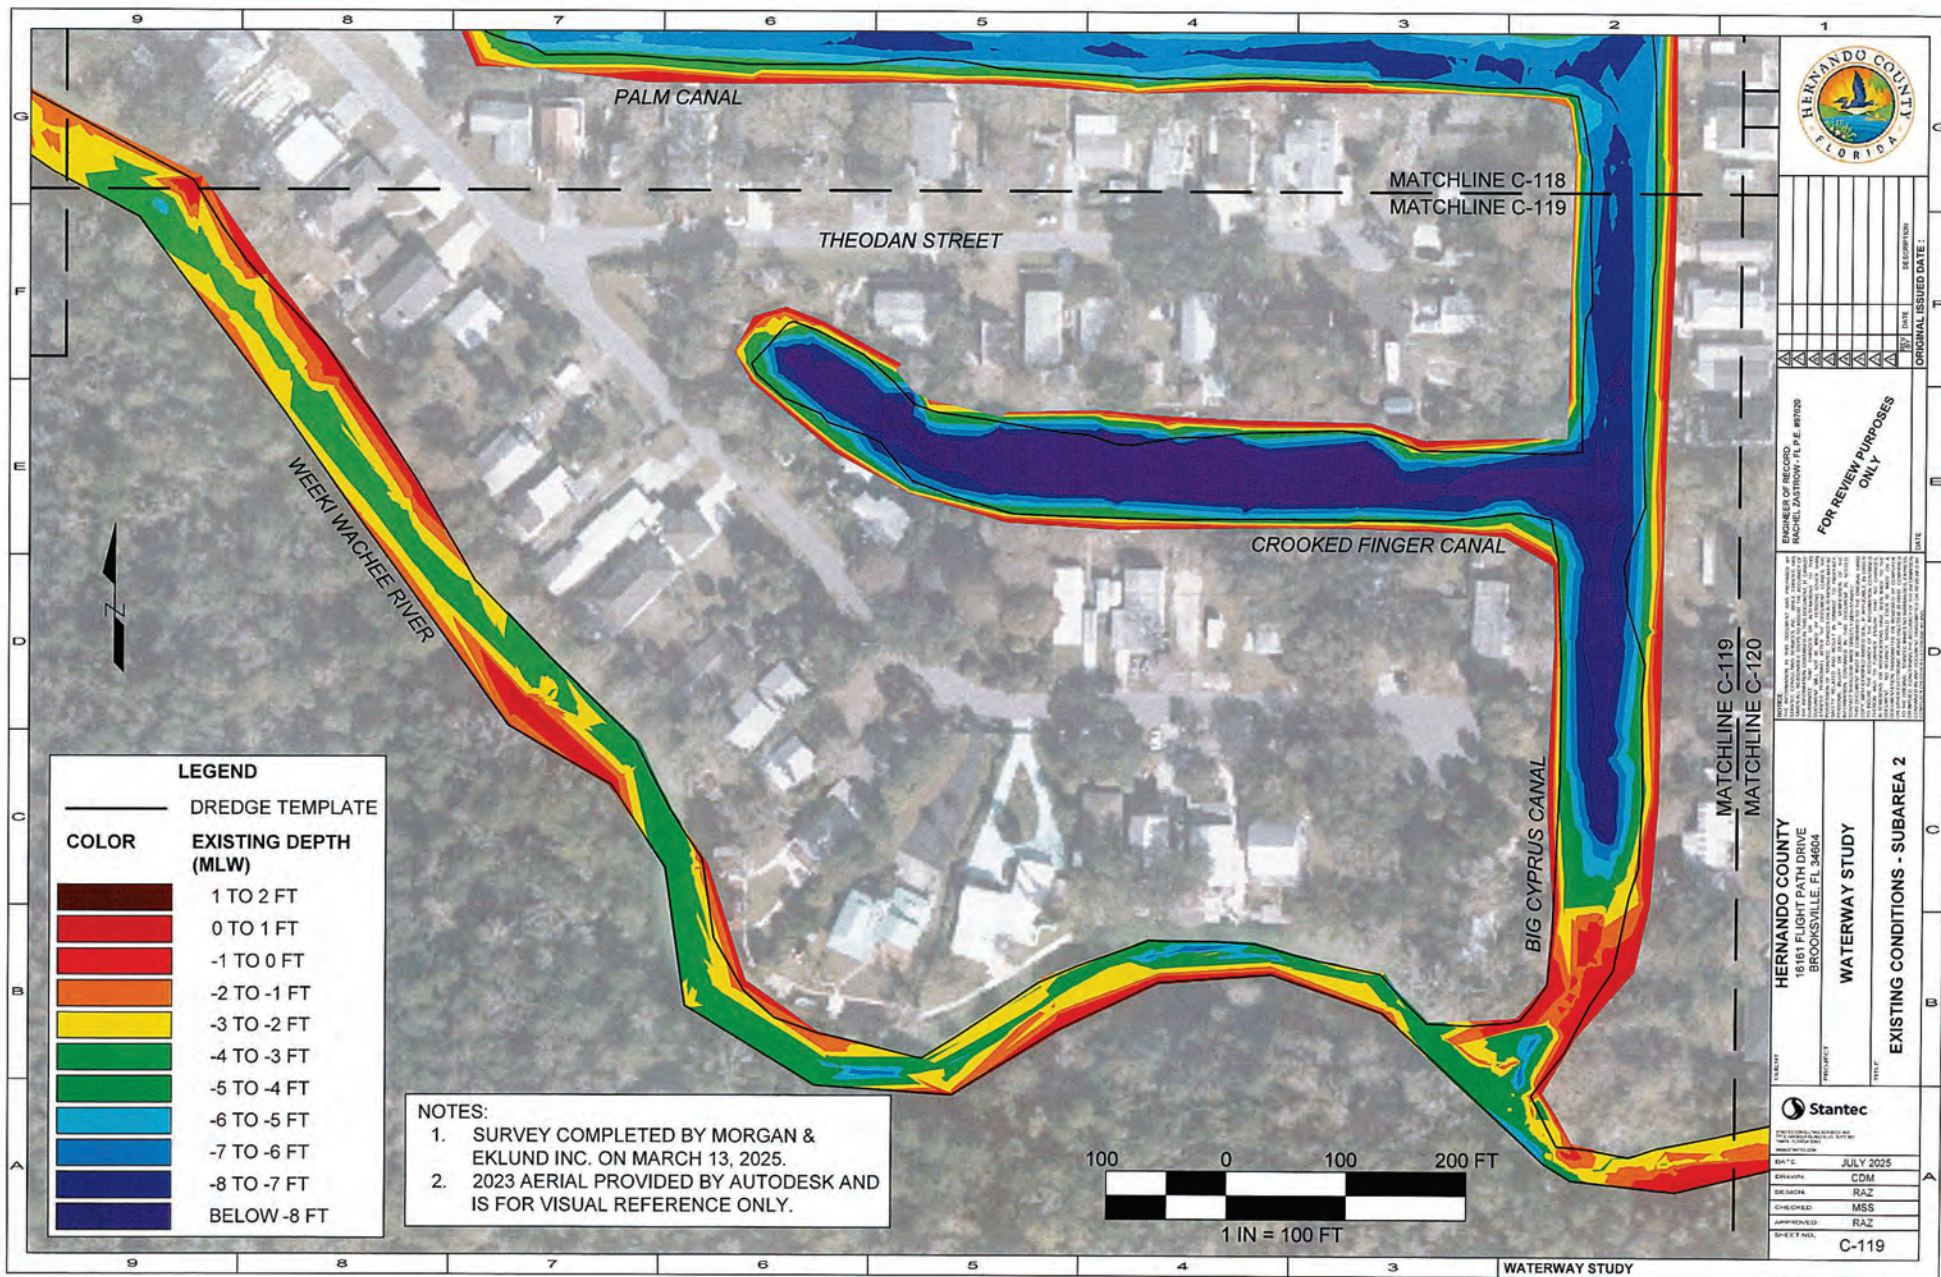

DATE	DESCRIPTION

FOR REVIEW PURPOSES ONLY

APPROVED FOR RECORD
RACHEL EASTBROOK P.E. #17020

HERNANDO COUNTY
1801 FLIGHT PATH DRIVE
BROOKSVILLE, FL 34604

WATERWAY STUDY

EXISTING CONDITIONS - SUBAREA 2

Stantec

DATE: JULY 2025

DESIGNER: CDM

DRAWN: RAZ

CHECKED: MSS

APPROVED: RAZ

SHEET NO. C-119

