




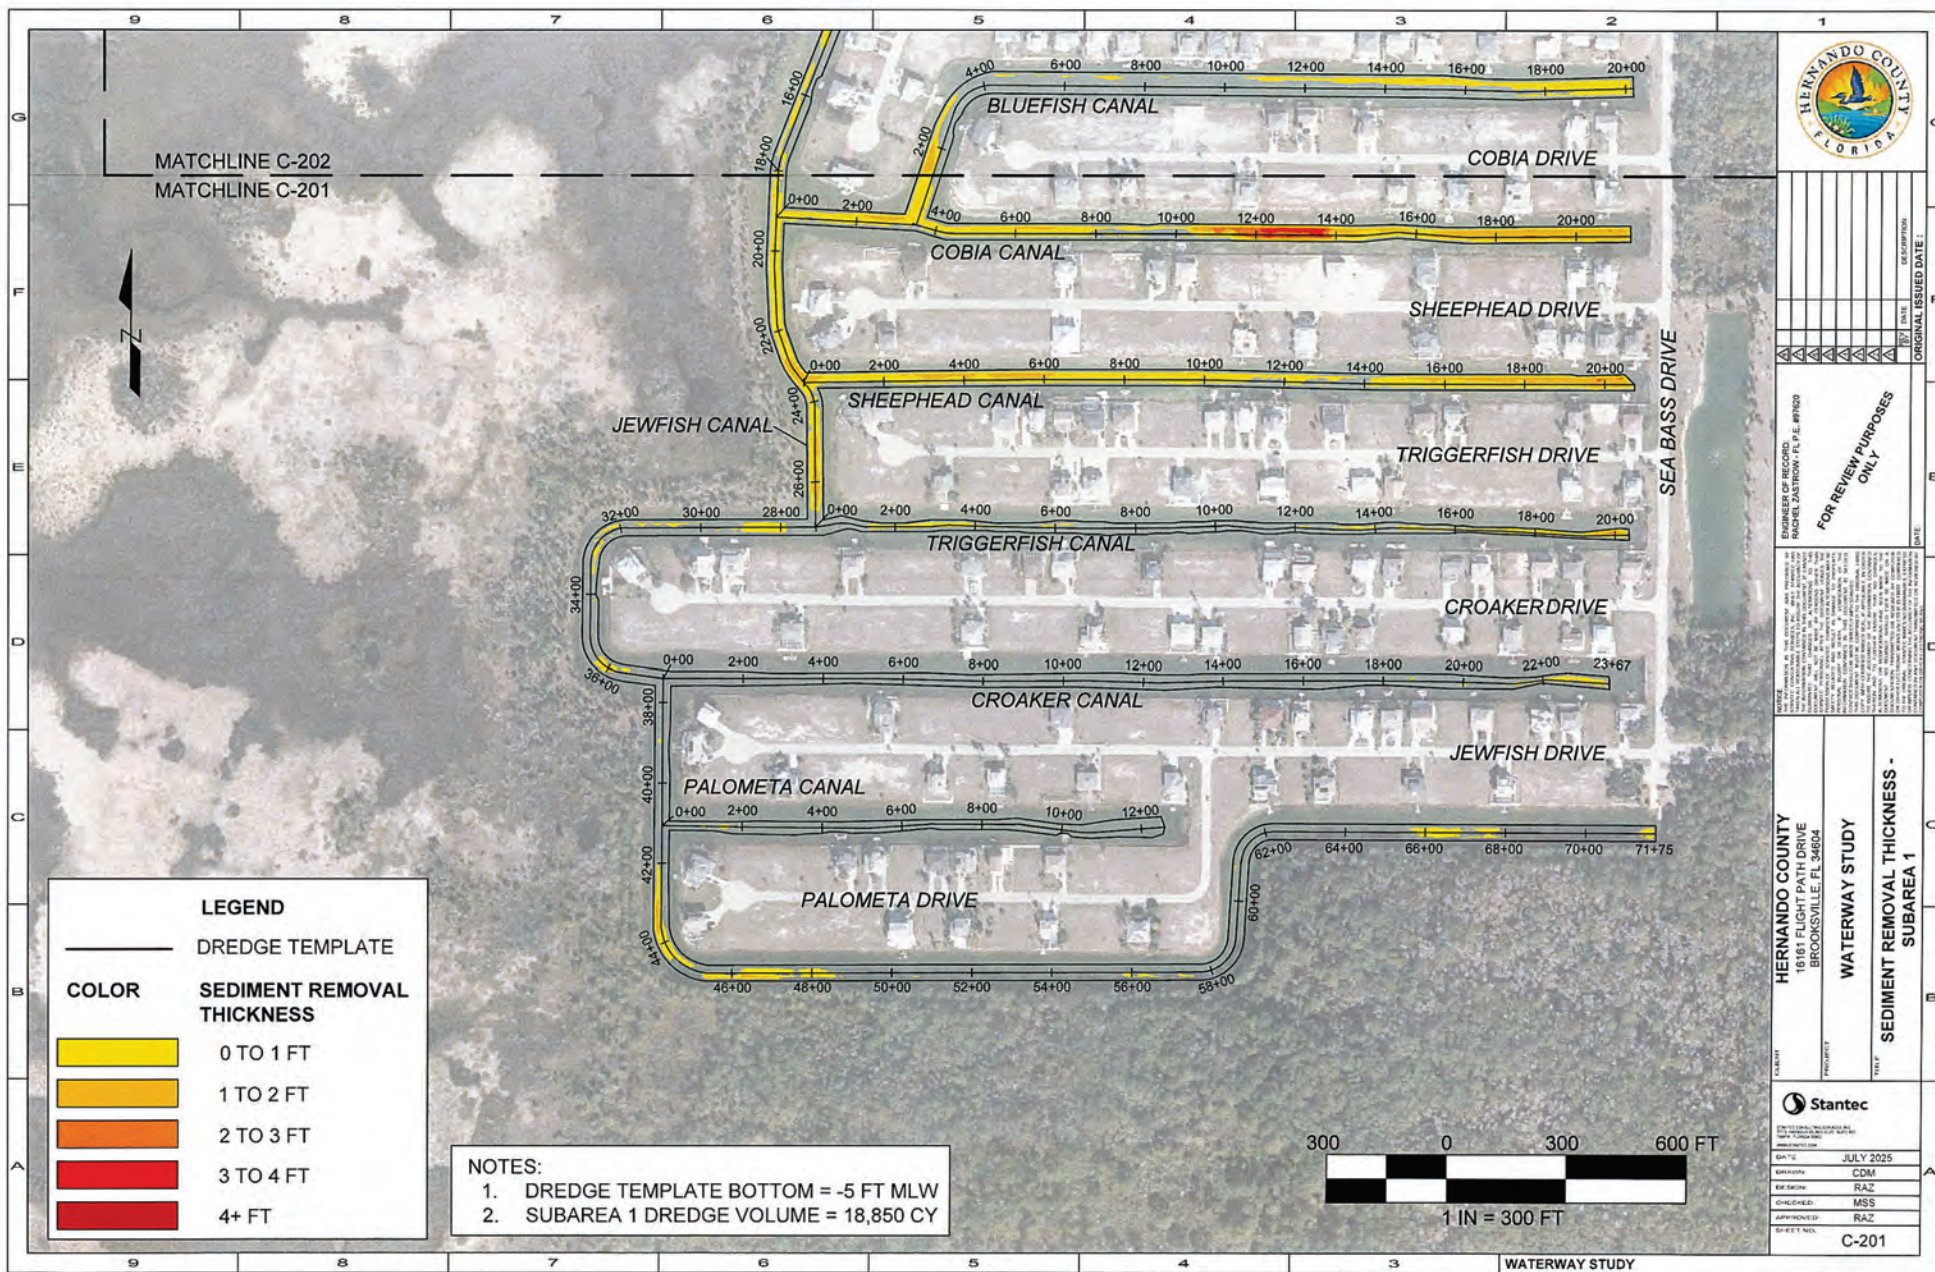

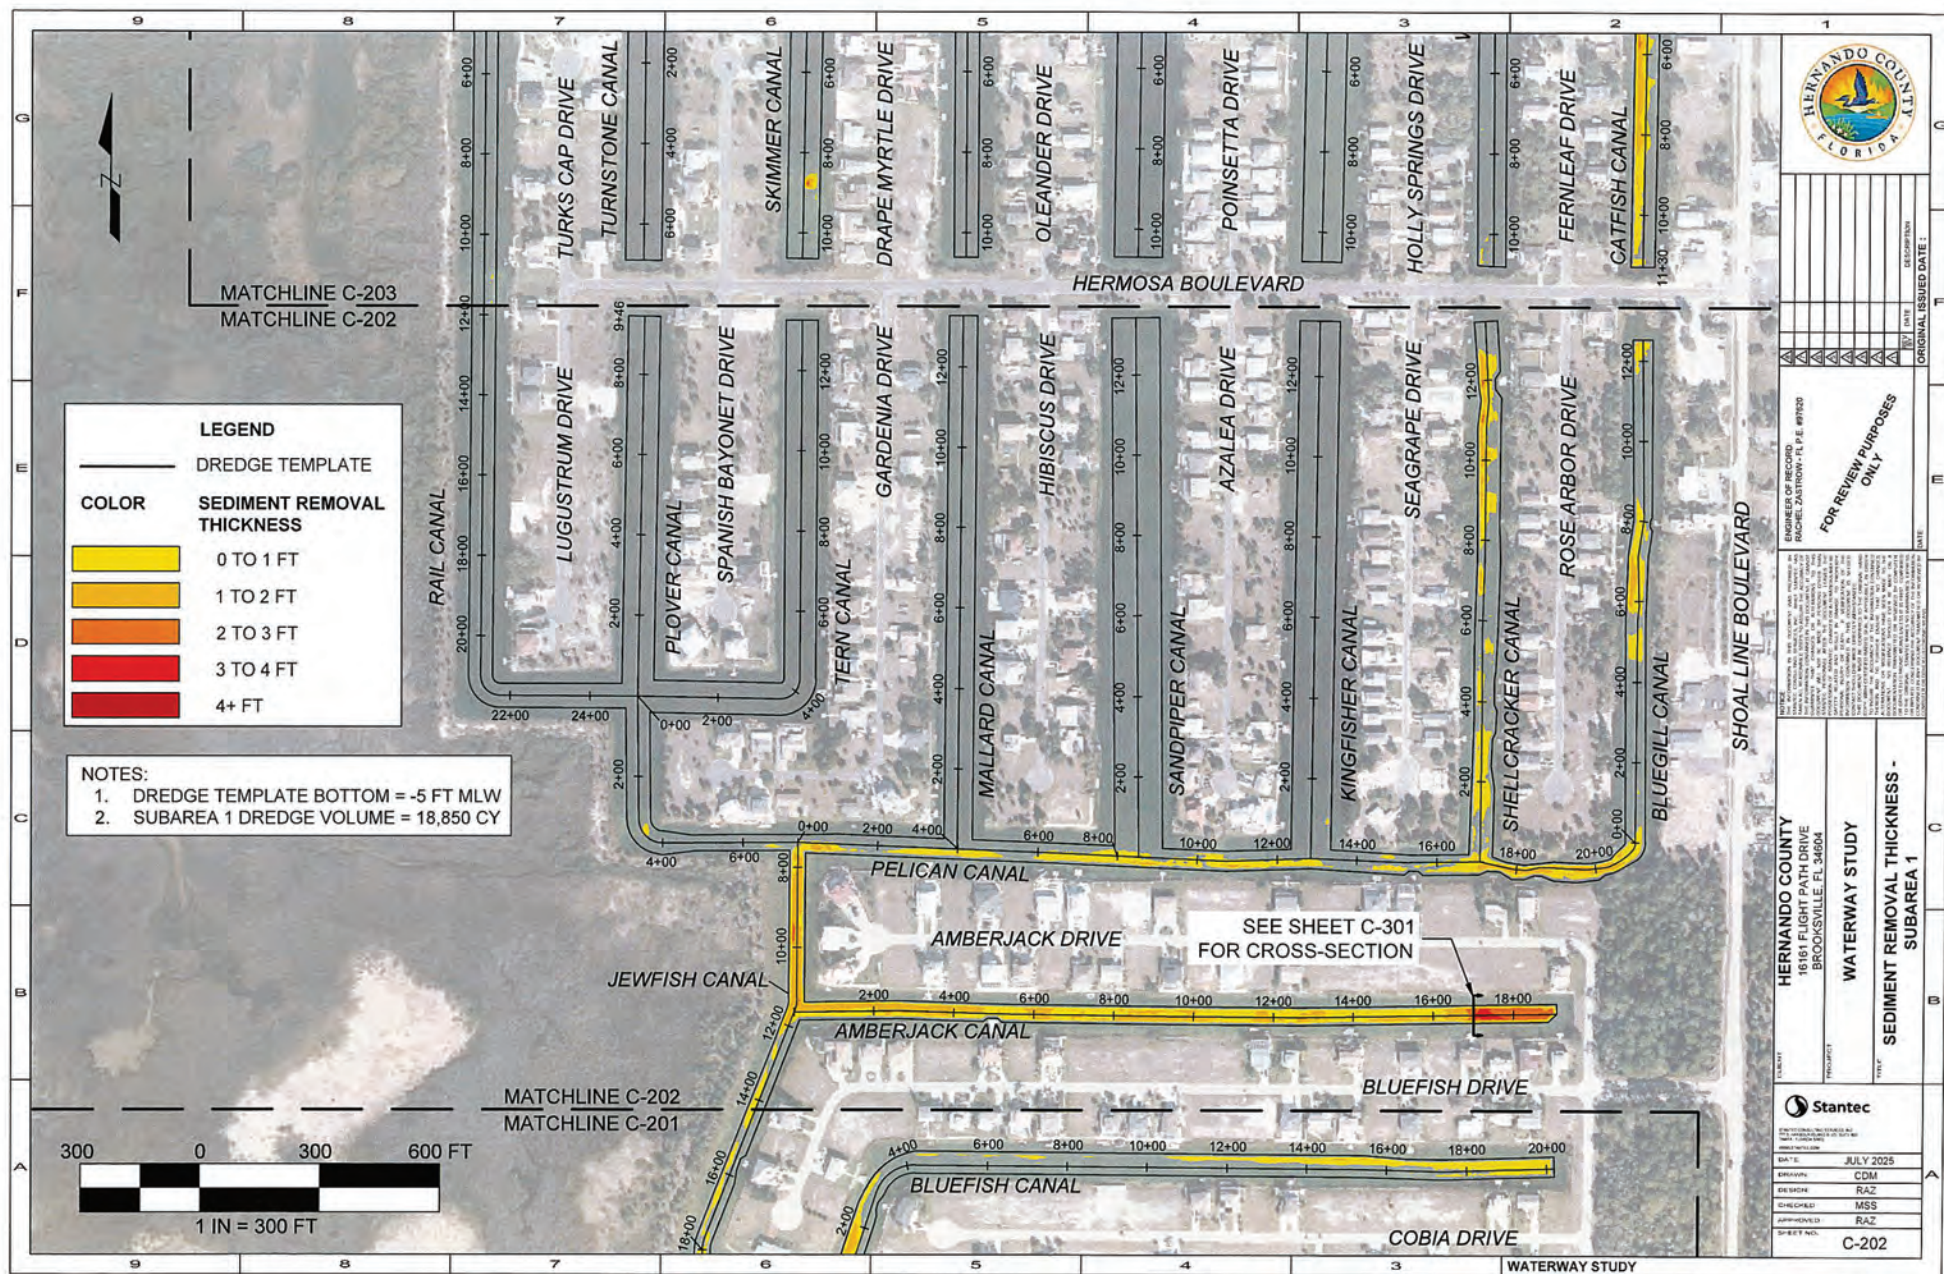

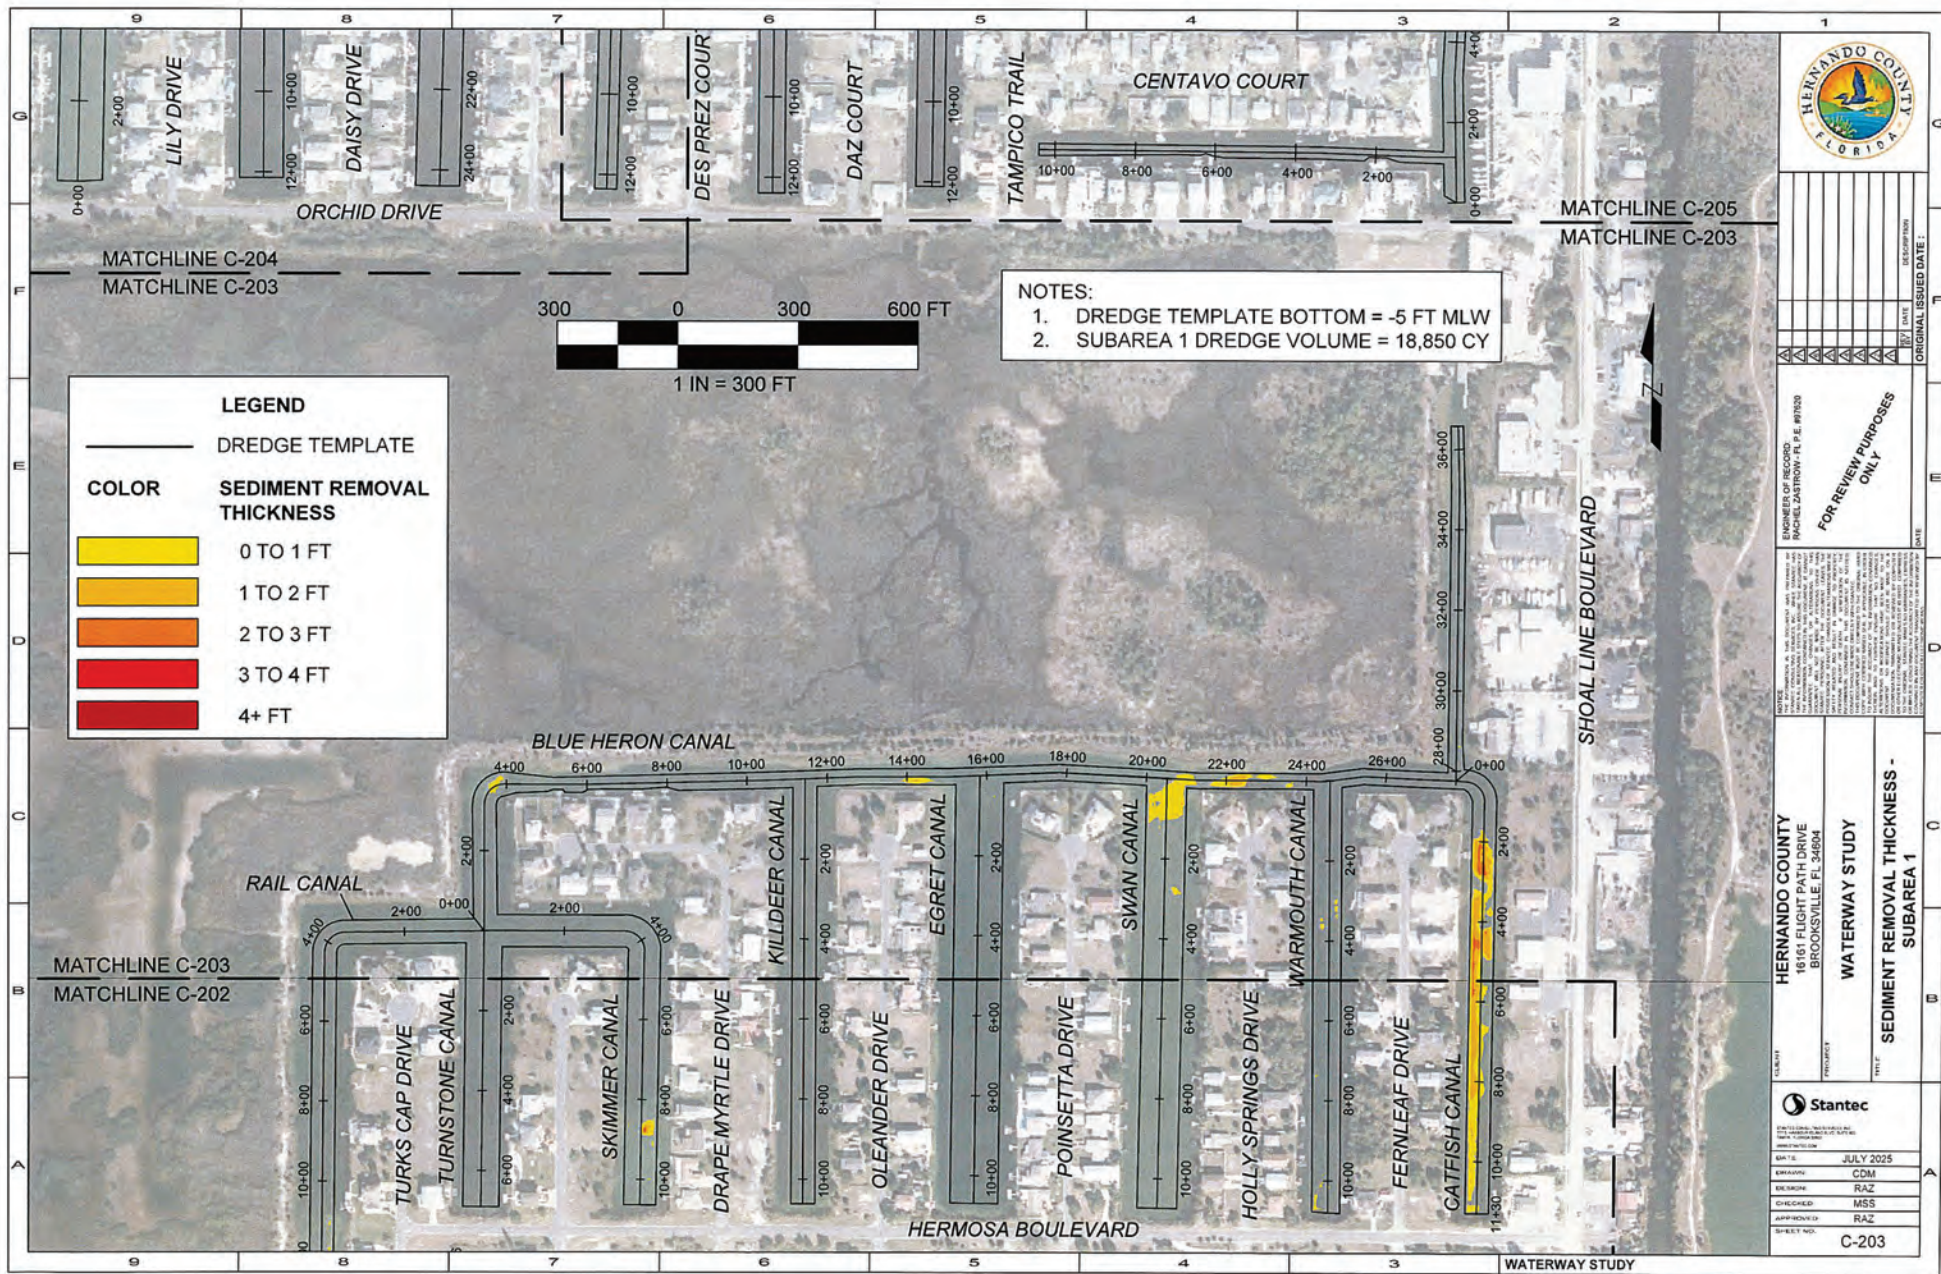

DATE	DESCRIPTION

FOR REVIEW PURPOSES ONLY

DATE:

HERNANDO COUNTY
18161 FLIGHT PATH DRIVE
BROOKSVILLE, FL 34604


WATERWAY STUDY


SEDIMENT REMOVAL THICKNESS - SUBAREA 1


C-203


DATE	JULY 2025
DESIGNED BY	CDM
CHECKED BY	RAZ
APPROVED BY	RAZ
SHEET NO.	C-203




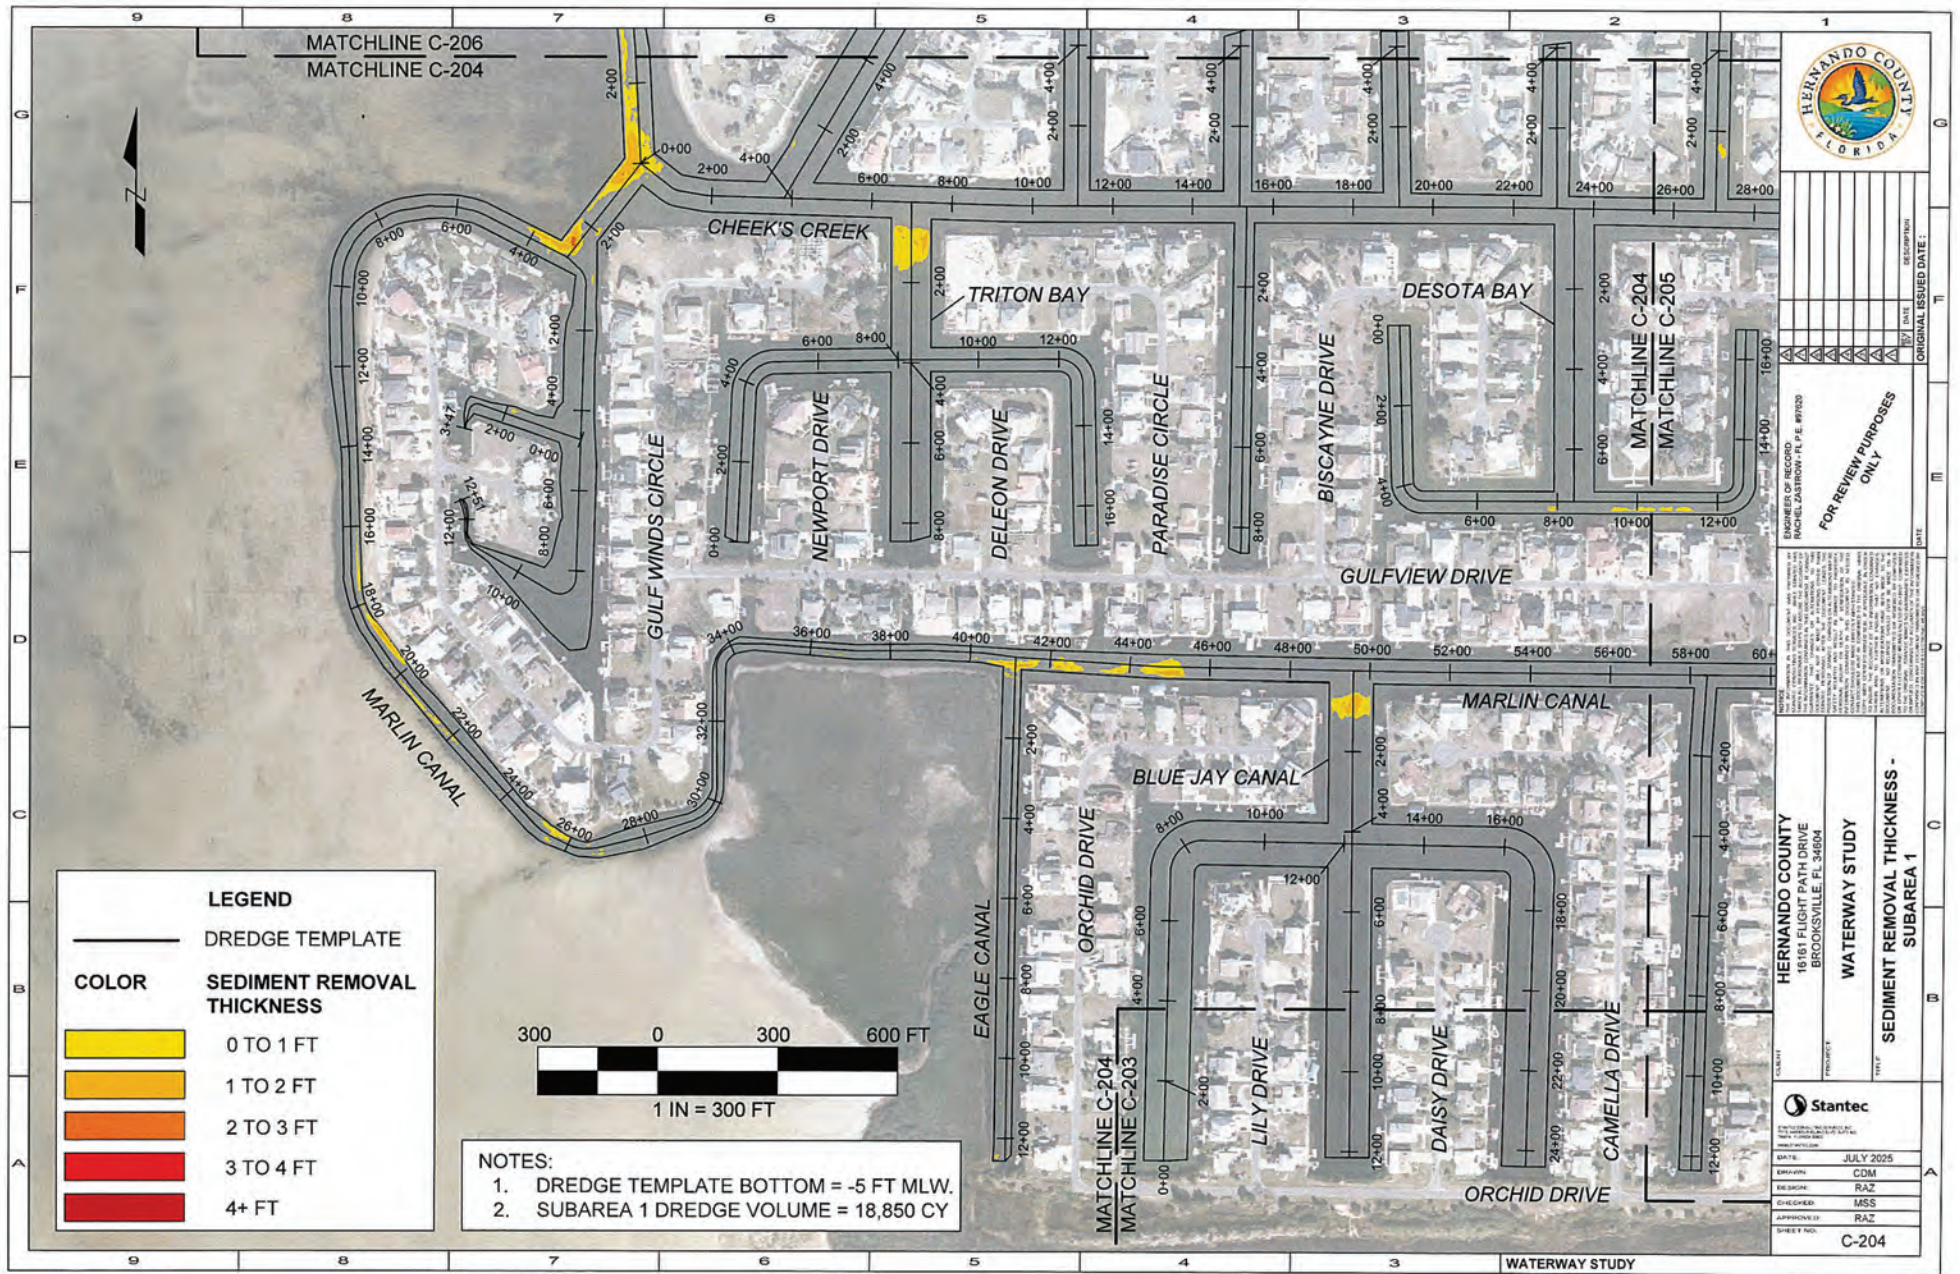


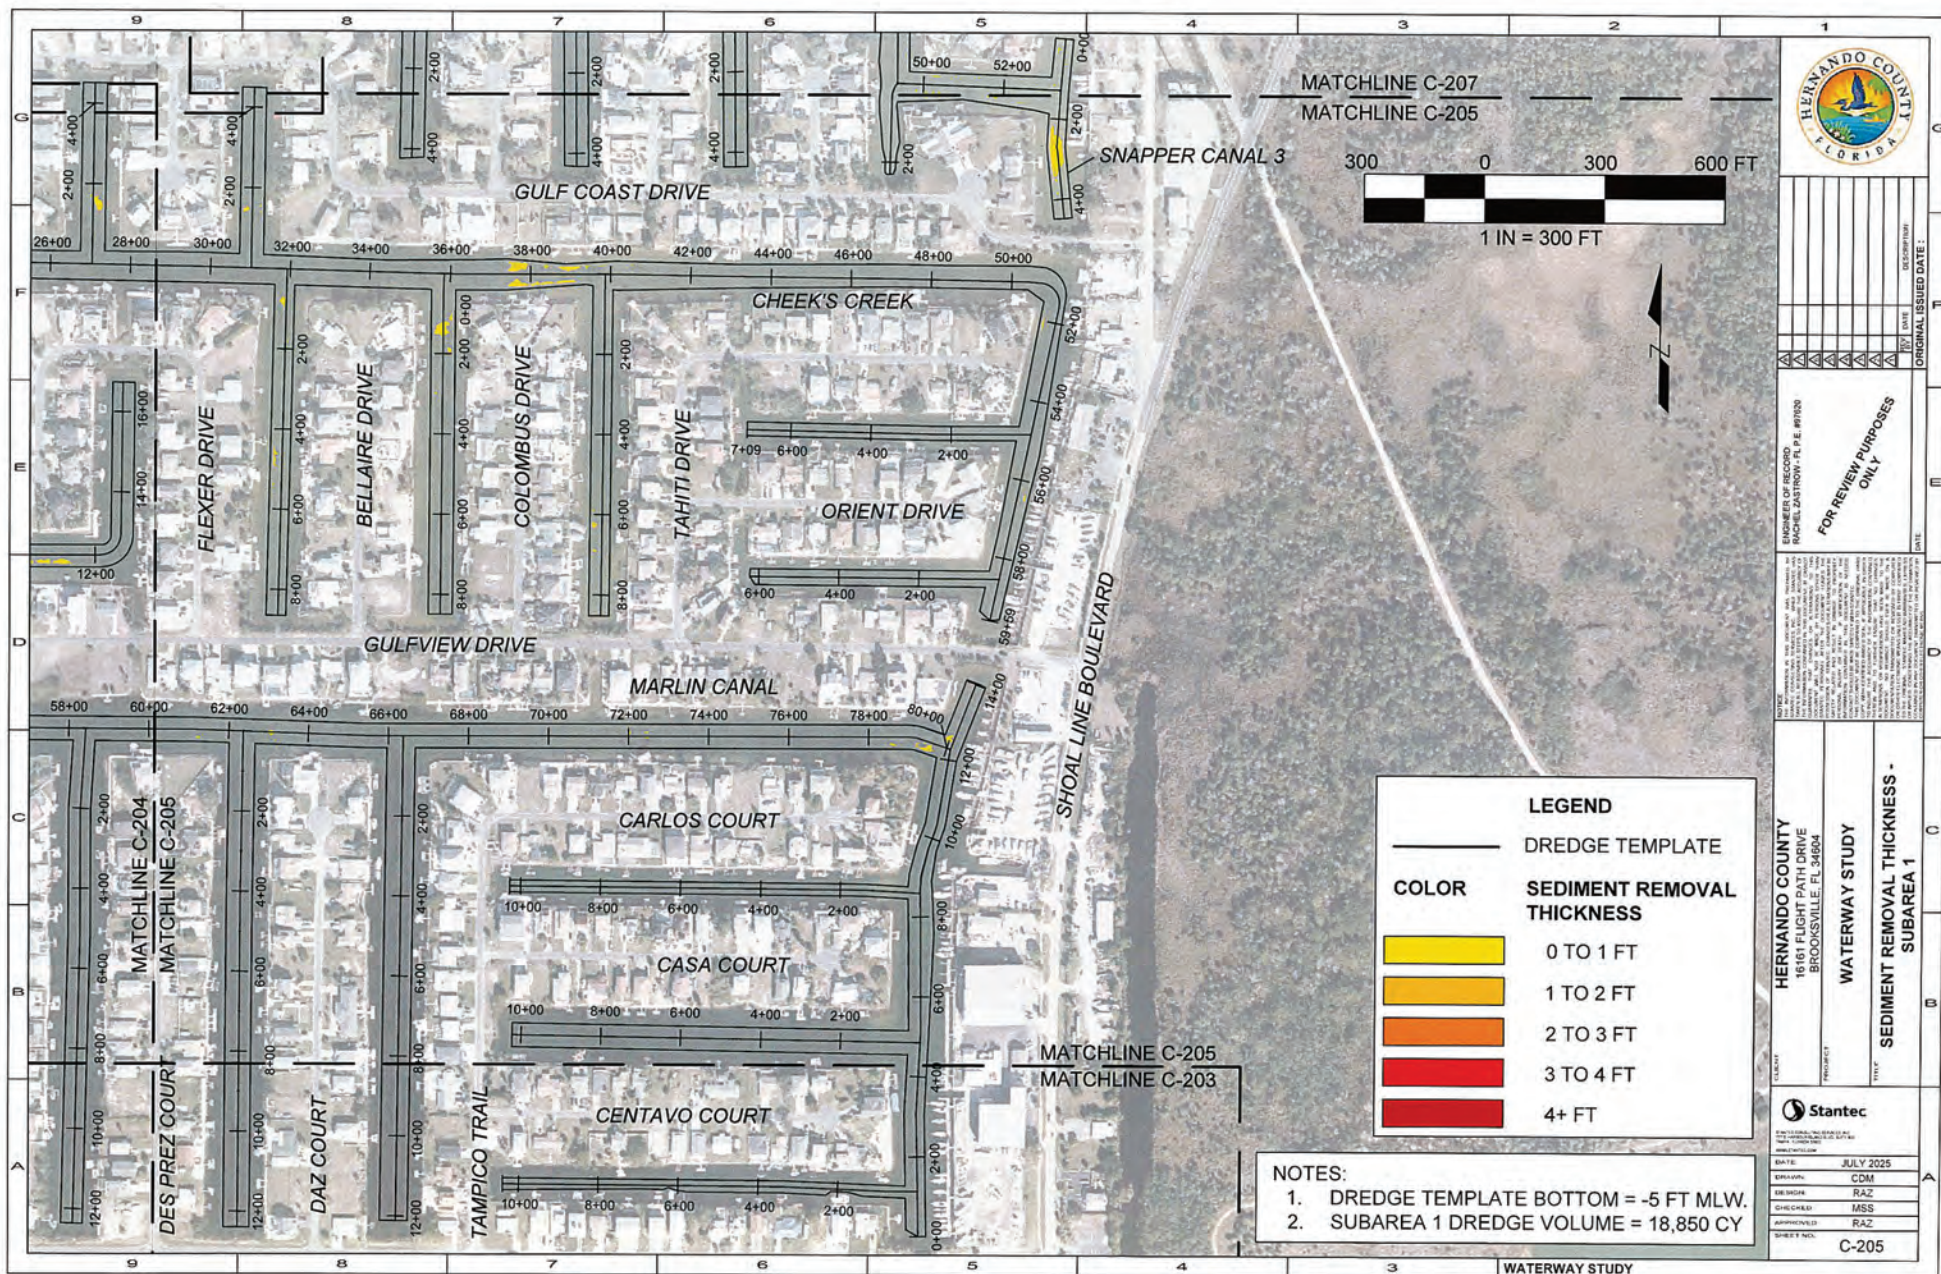

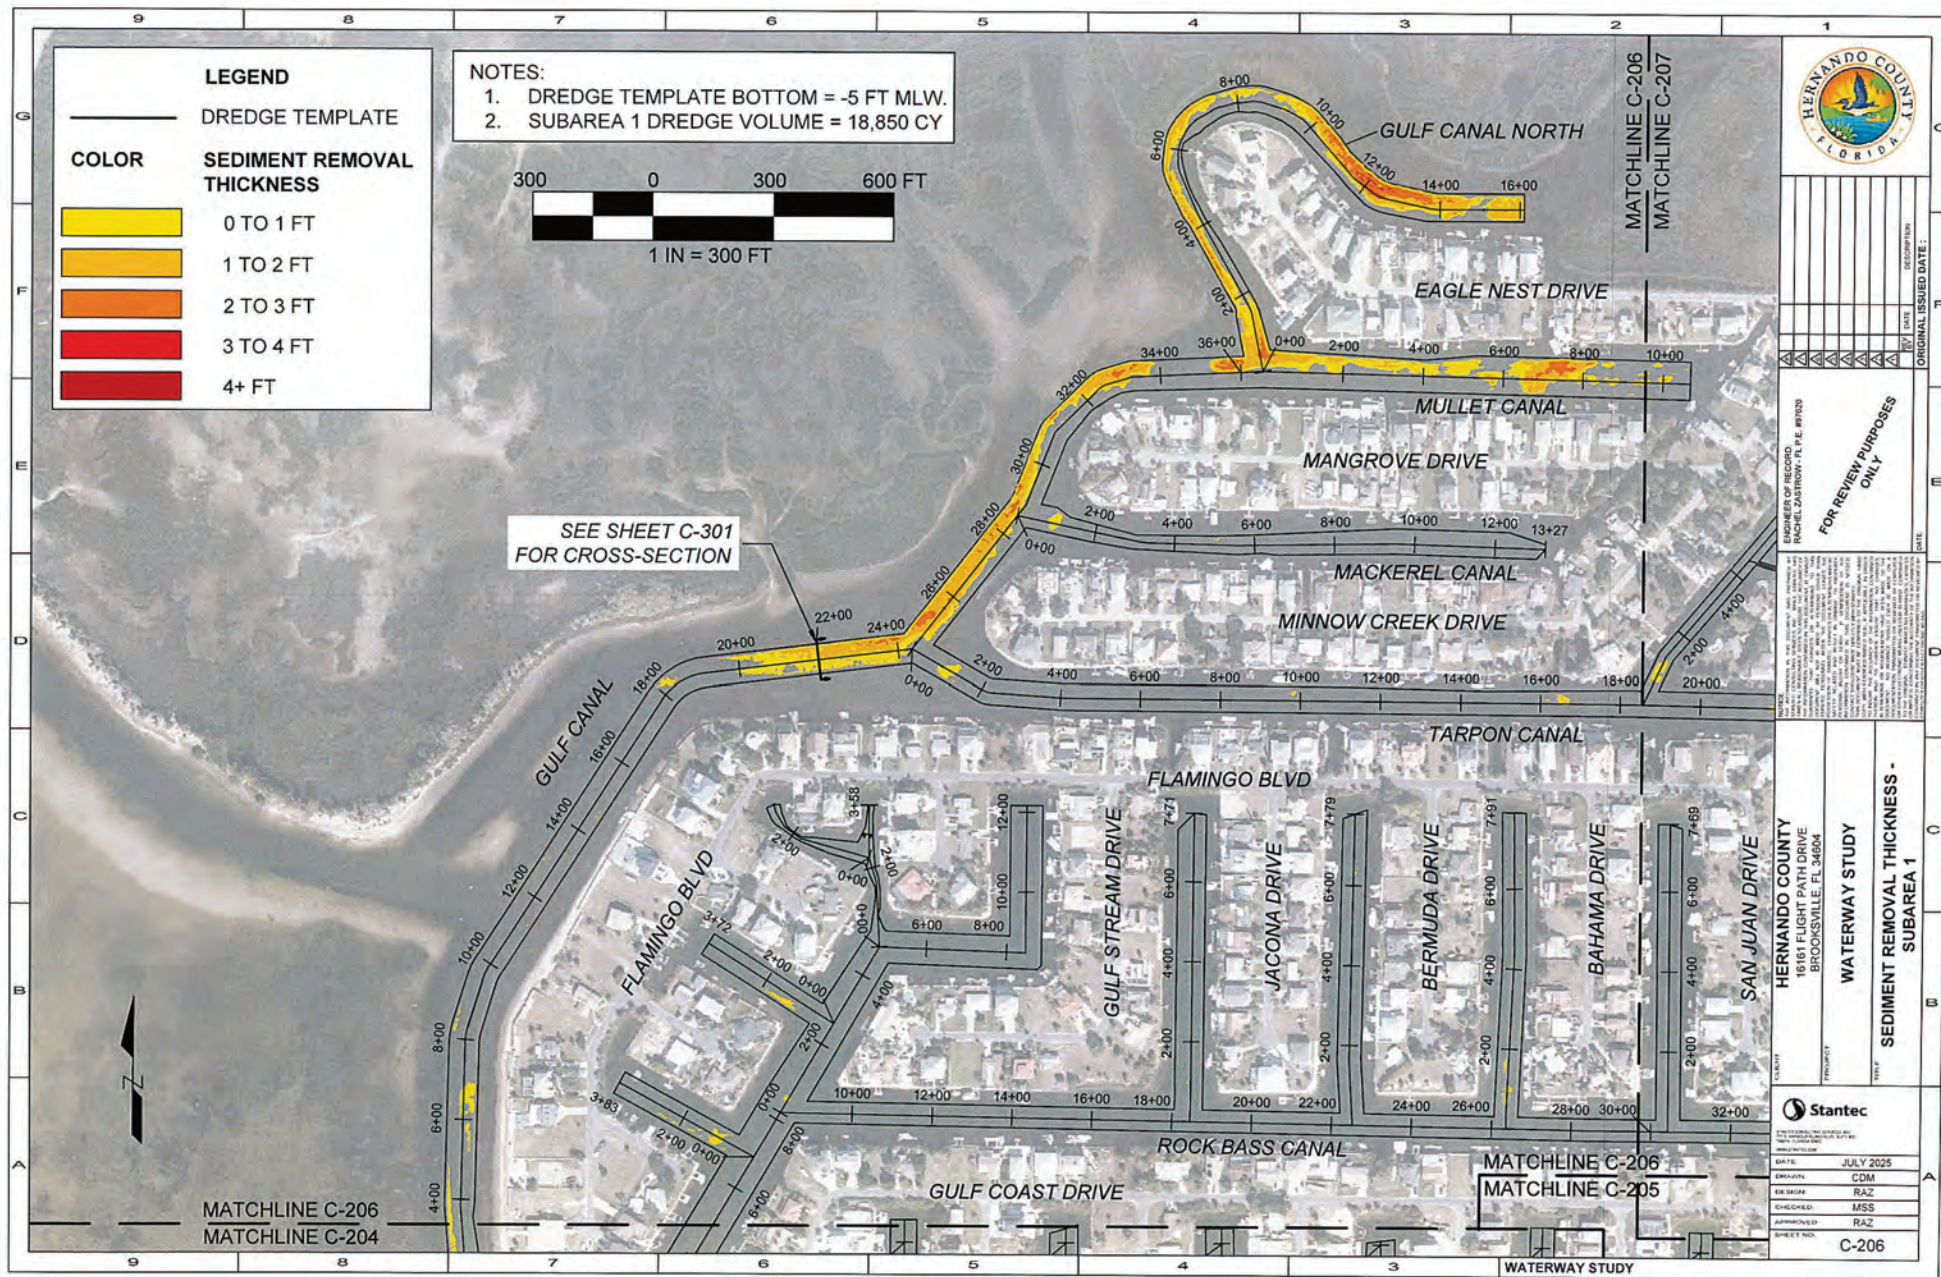

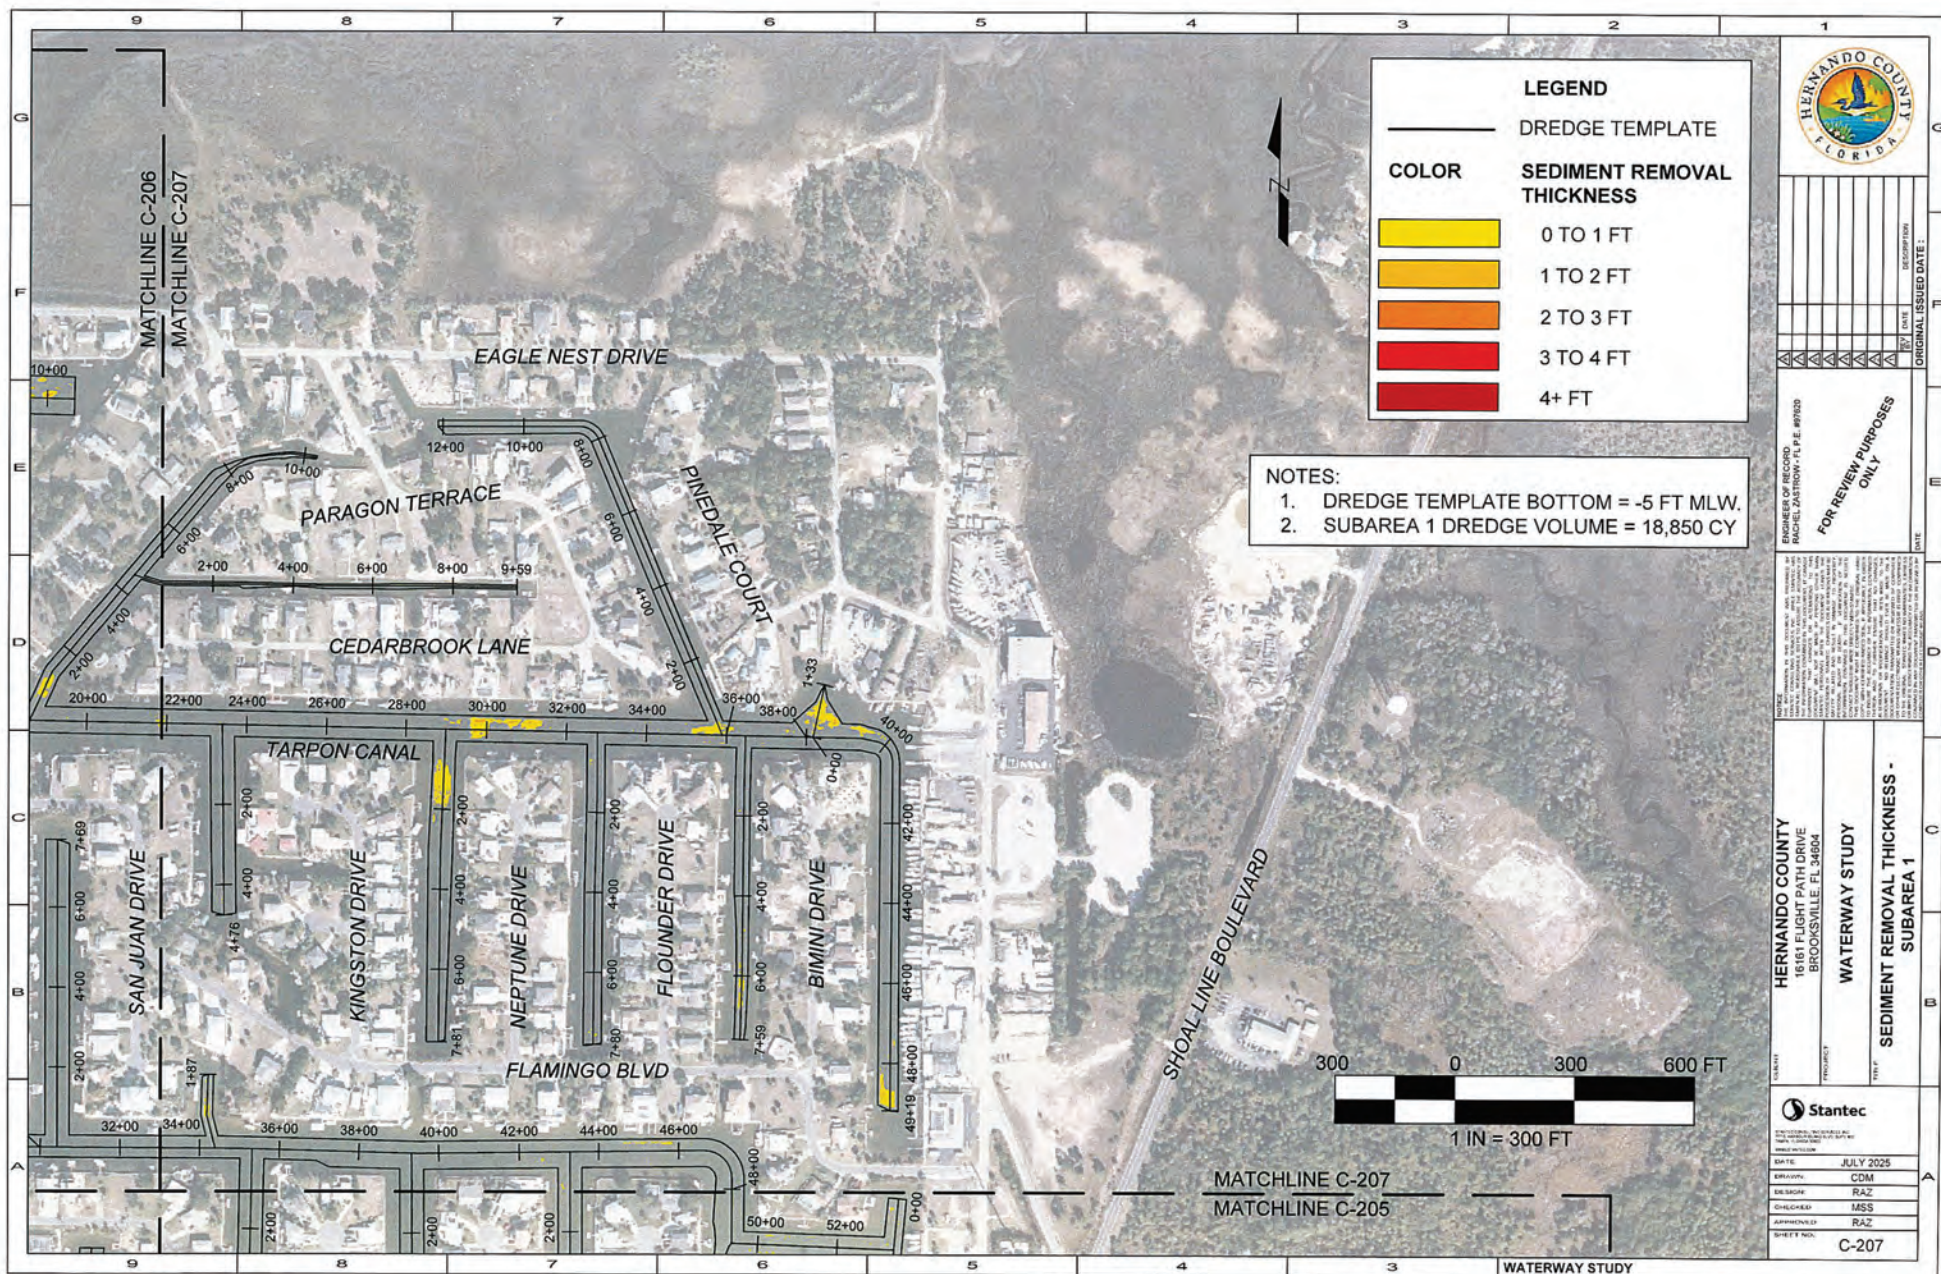

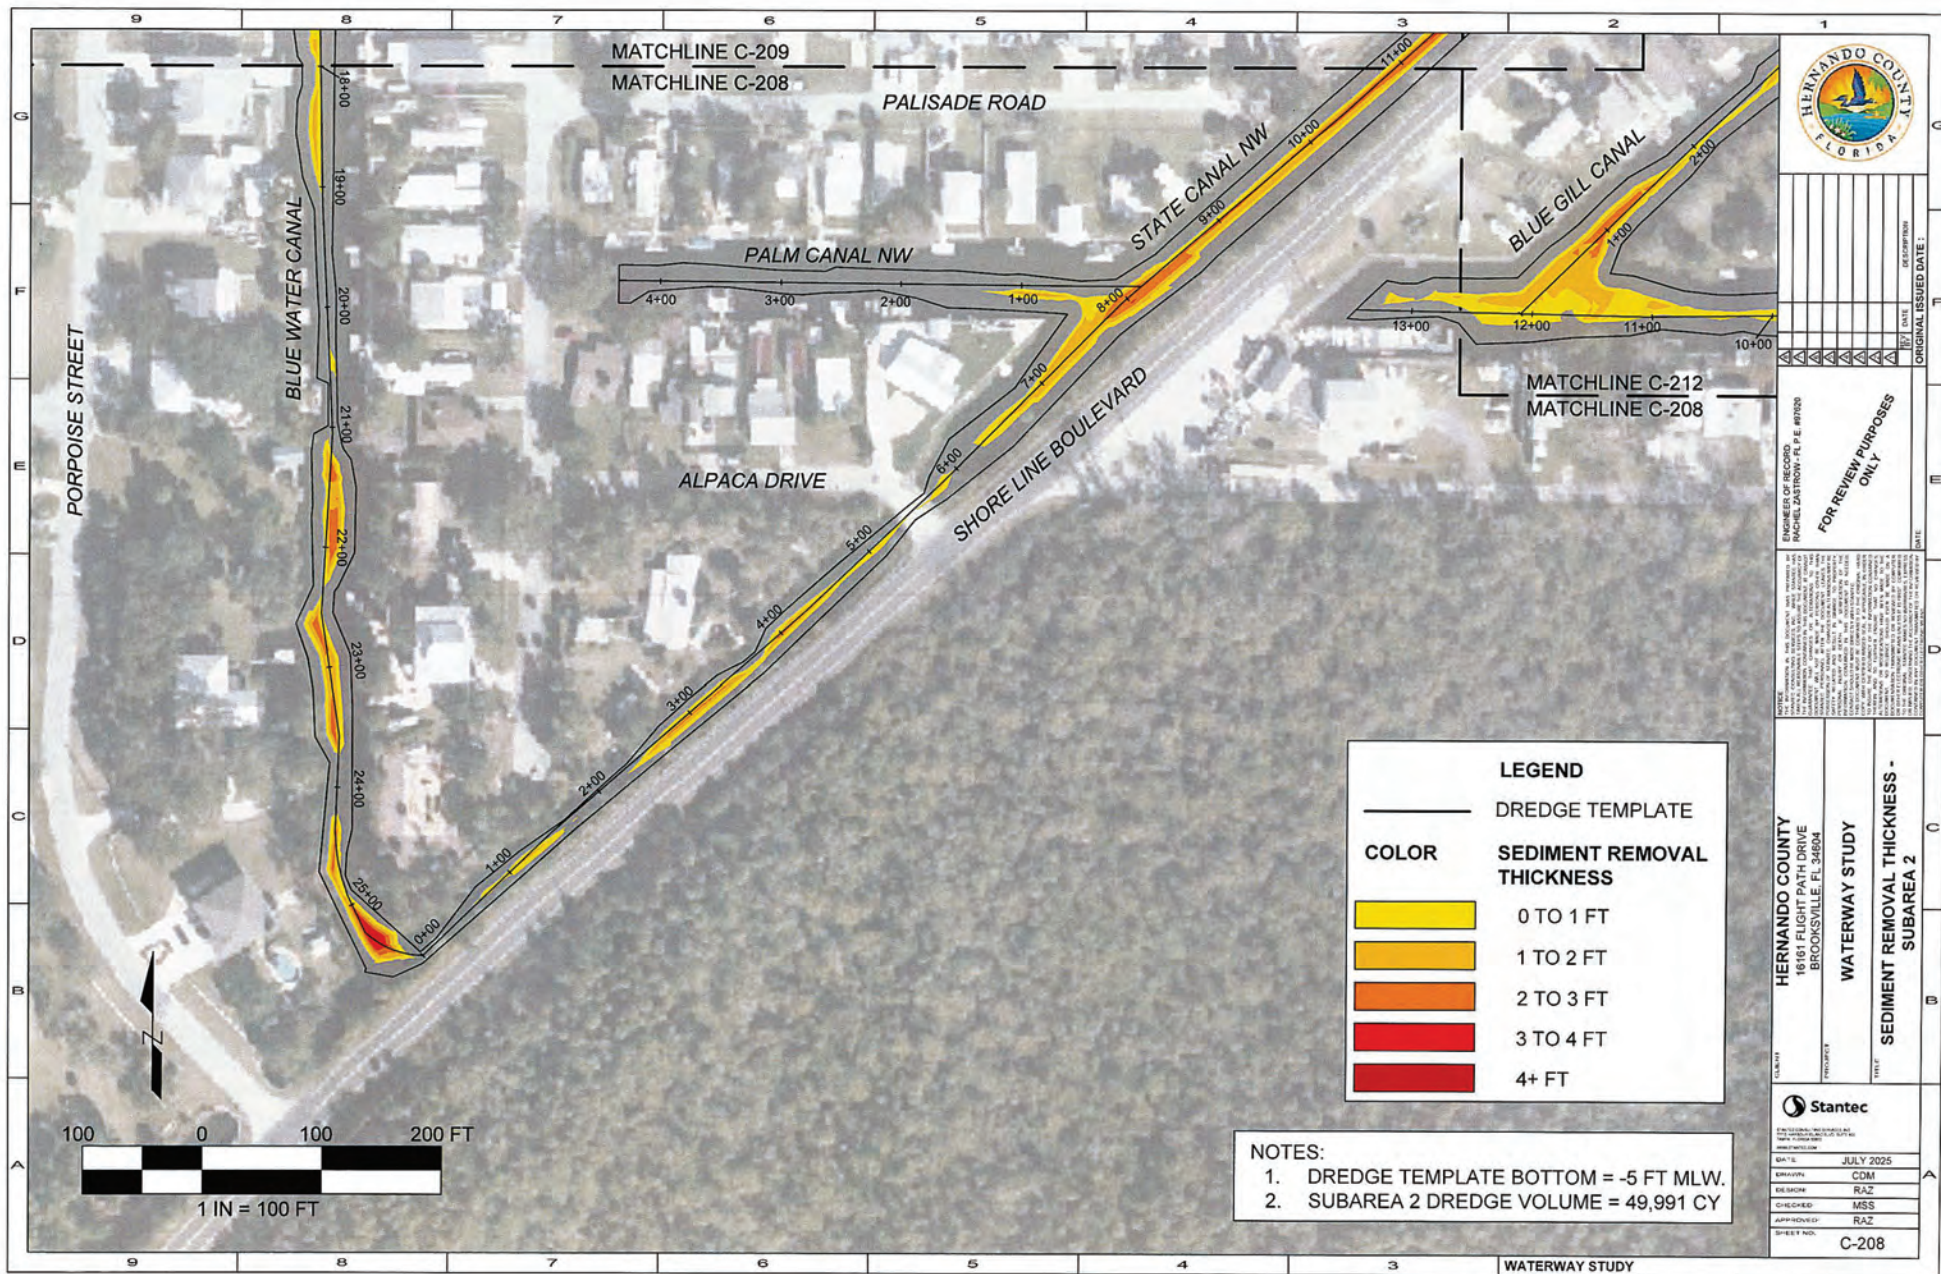

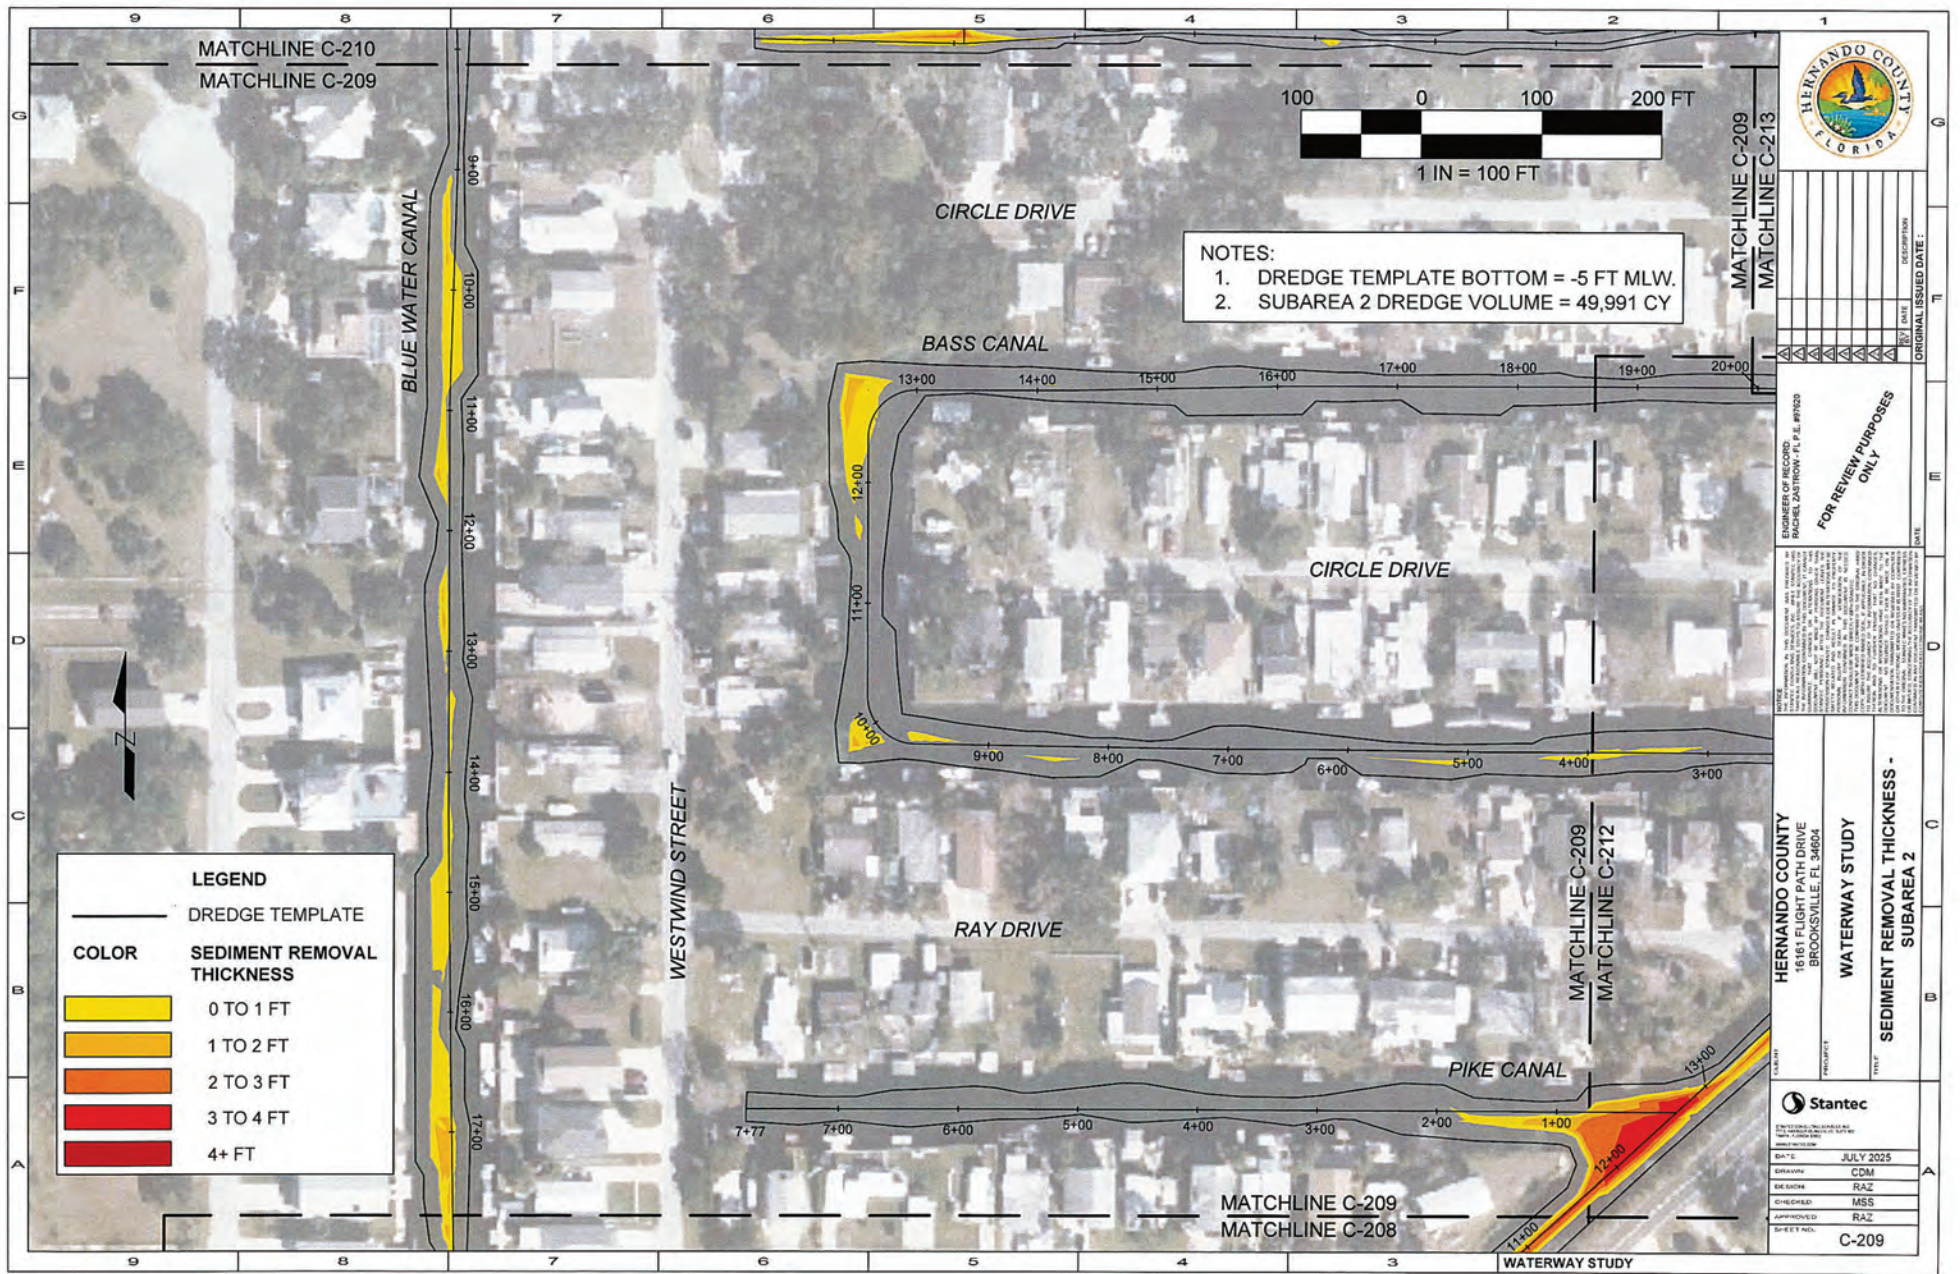

DATE	DESCRIPTION

FOR REVIEW PURPOSES ONLY

DATE:

BY:

PROJECT: 1866 EIGHT PATH DRIVE, BROOKSVILLE, FL 34604

DESIGNED BY: RAZ

CHECKED BY: MSS

APPROVED BY: RAZ

SHEET NO.: C-209

HERNANDO COUNTY
1866 EIGHT PATH DRIVE
BROOKSVILLE, FL 34604

WATERWAY STUDY

SEDIMENT REMOVAL THICKNESS - SUBAREA 2

Stantec


DATE: JULY 2025

DESIGNED BY: CDM

CHECKED BY: RAZ

APPROVED BY: MSS

SHEET NO.: C-209

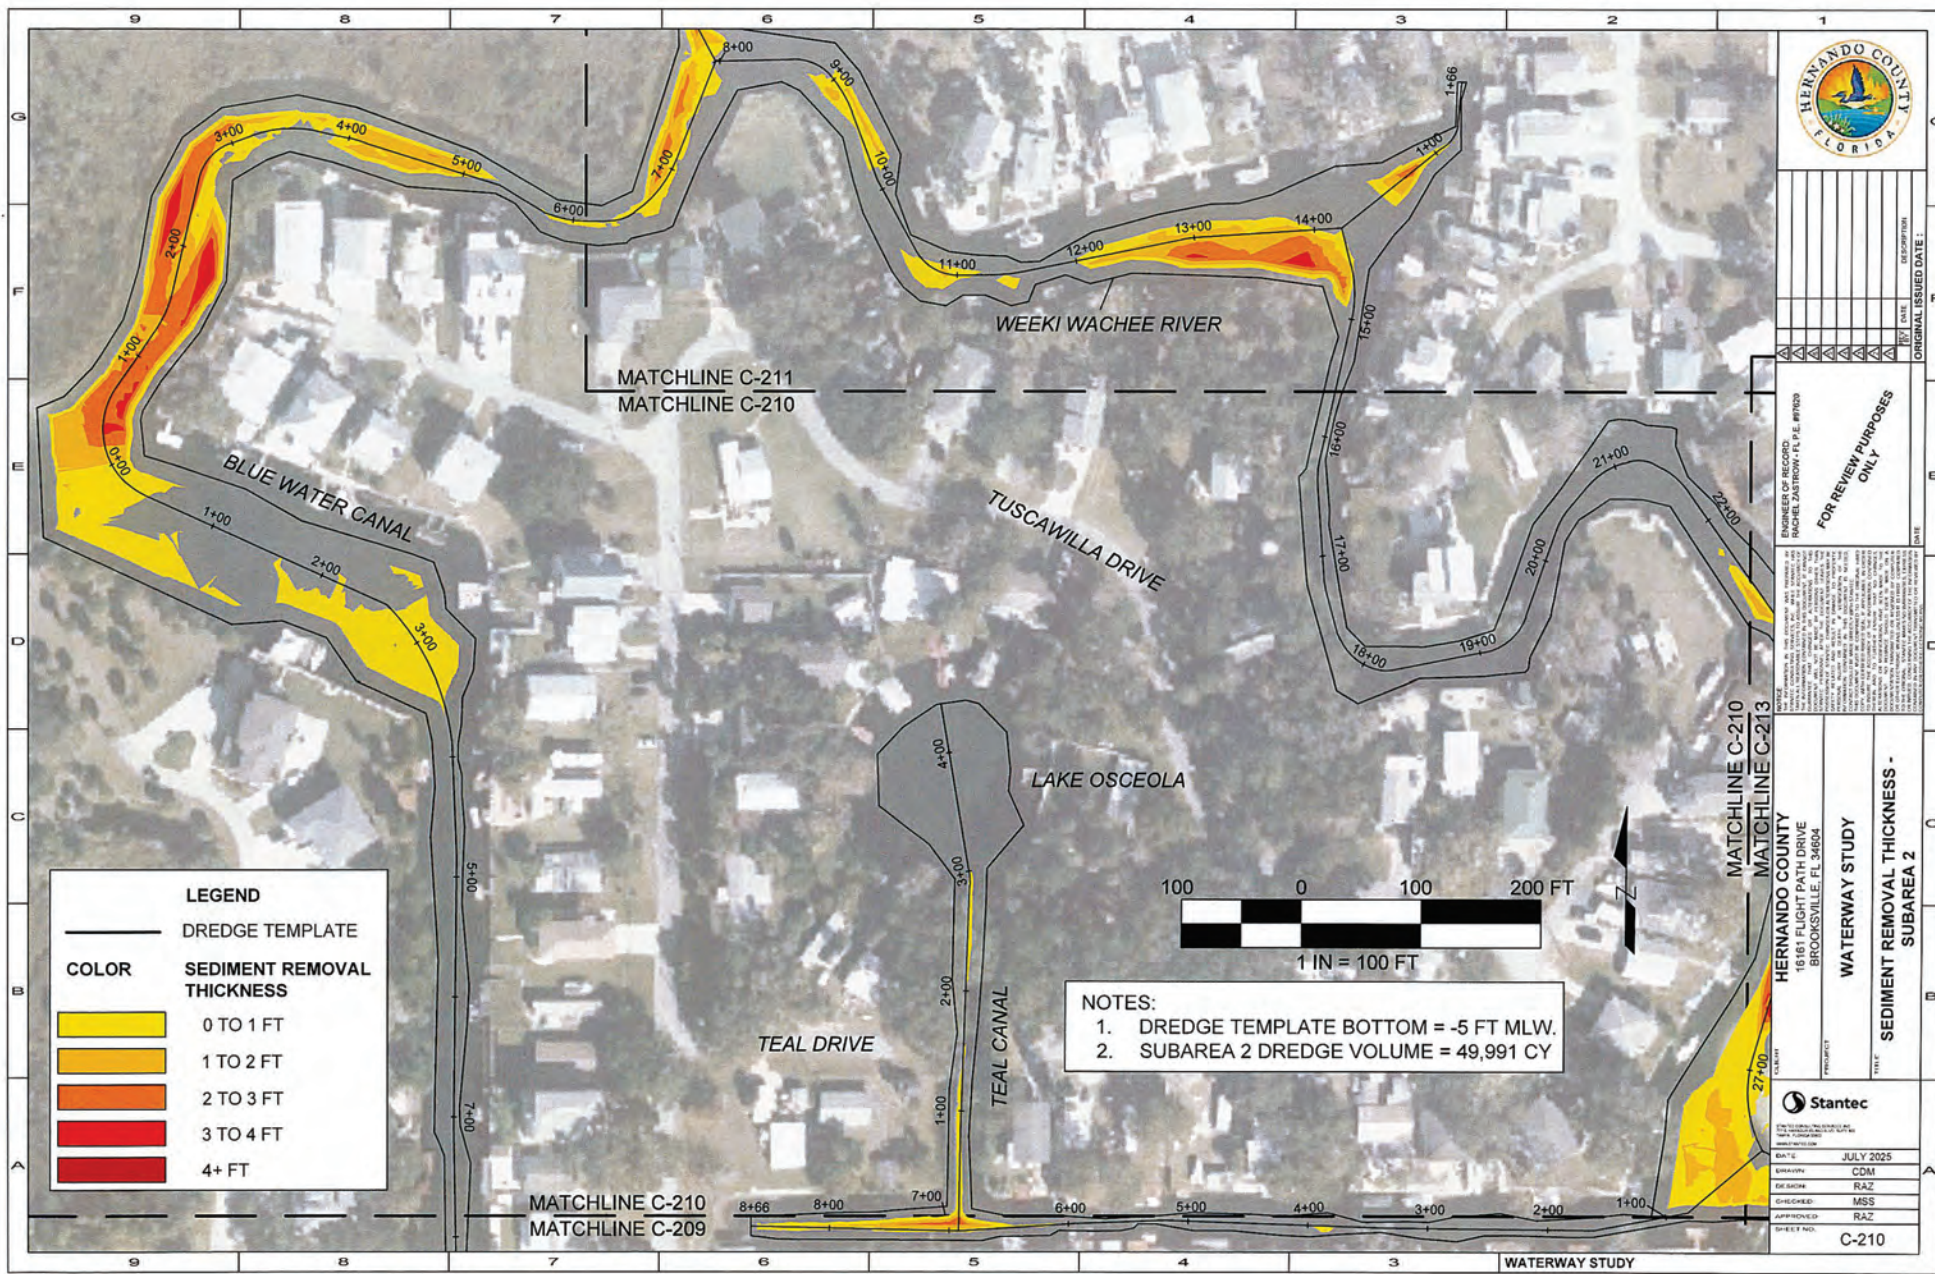

DATE	BY	DATE	DESCRIPTION

FOR REVIEW PURPOSES ONLY

DESIGNED BY: RACHAEL GASTROW, P.E. #17029
 CHECKED BY: RACHAEL GASTROW, P.E. #17029
 DATE: 7/1/2025


HERNANDO COUNTY
 15161 FLIGHT PATH DRIVE
 BROOKSVILLE, FL 34604


WATERWAY STUDY


SEDIMENT REMOVAL THICKNESS - SUBAREA 2


DATE	JULY 2025
DESIGNED BY	CDM
CHECKED BY	RAZ
APPROVED BY	MSS
DATE	RAZ
SHEET NO.	C-210

Stantec

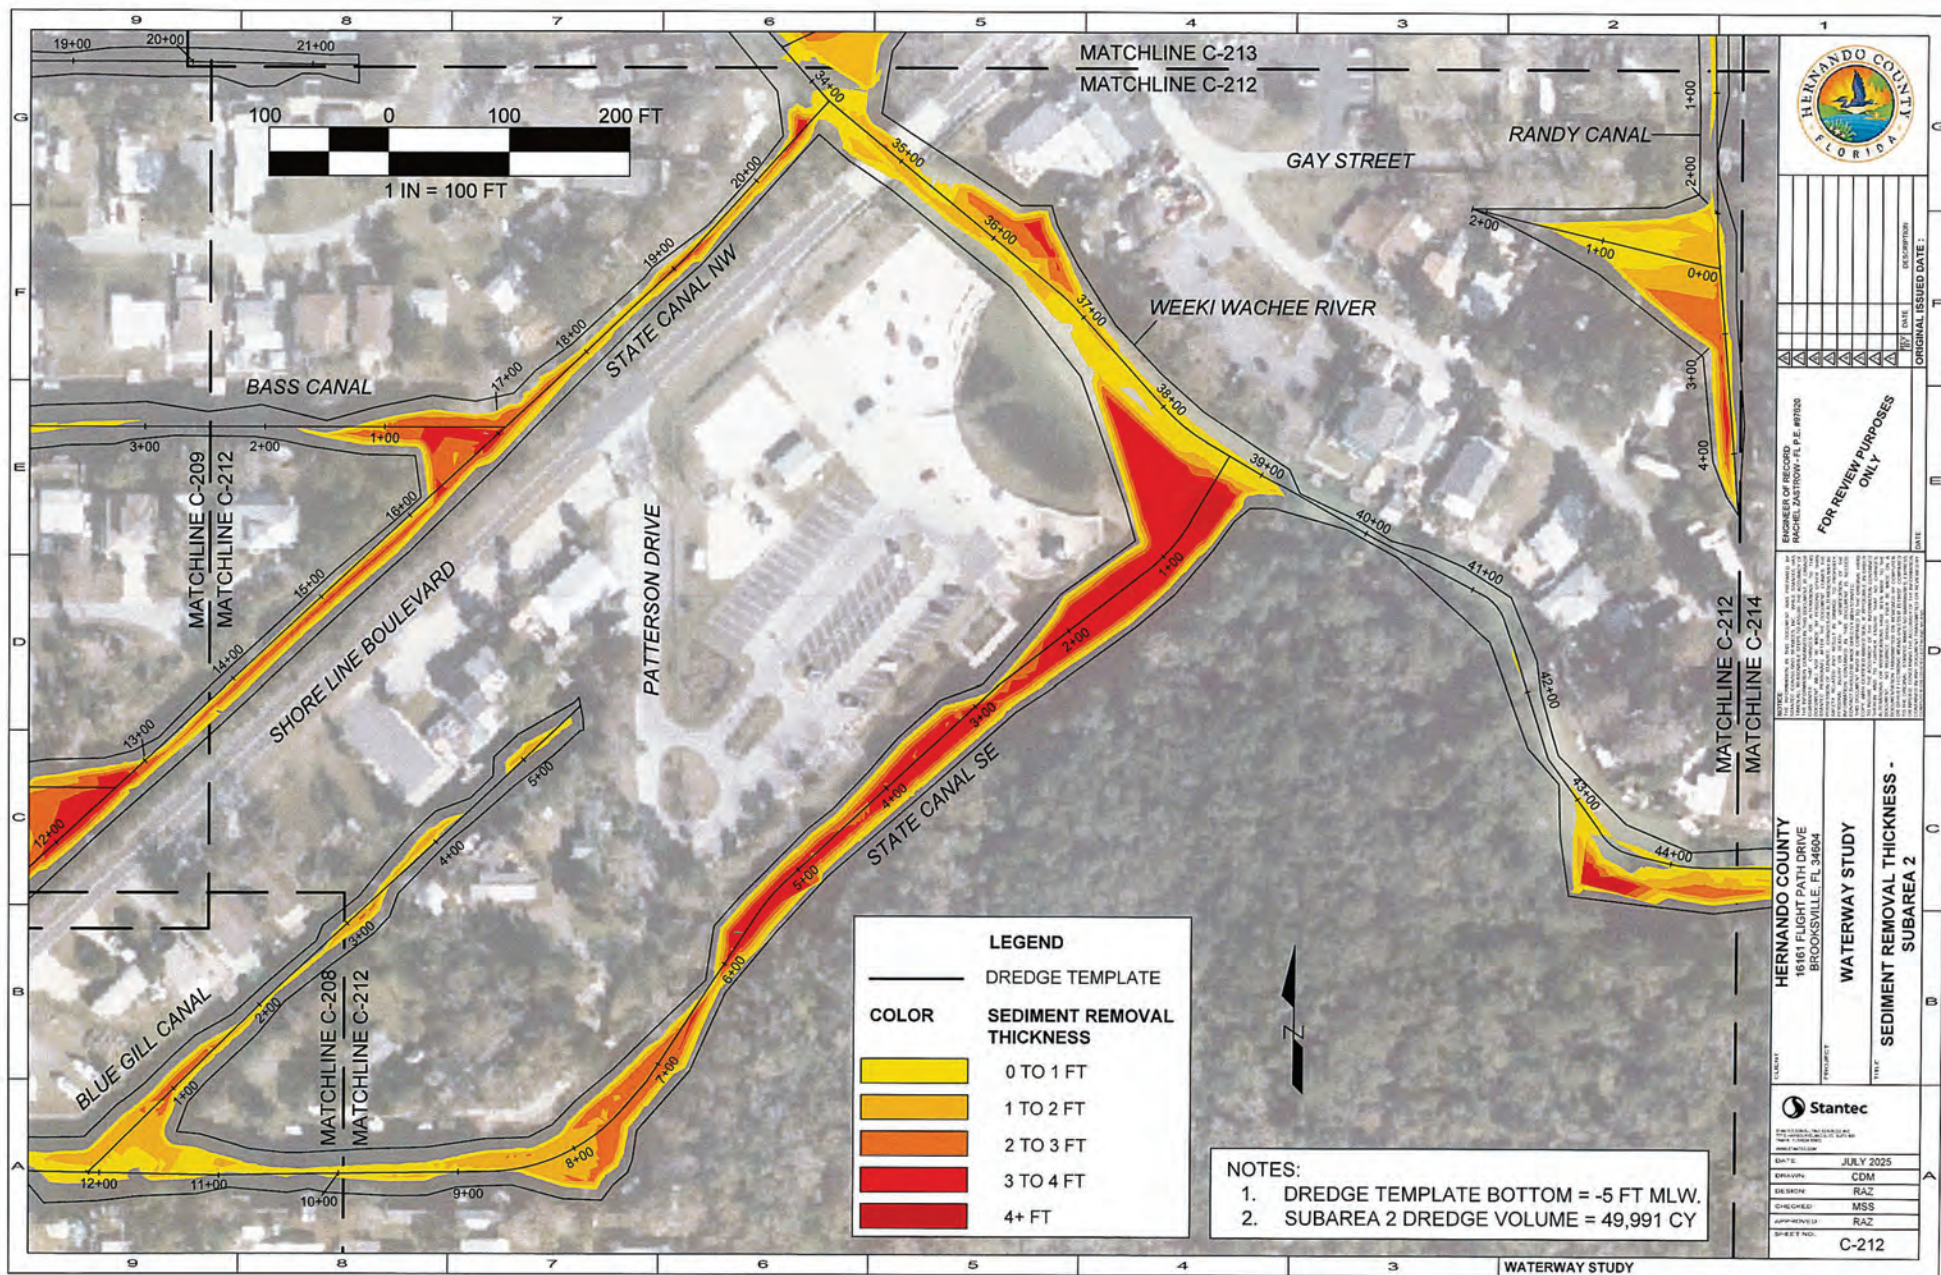

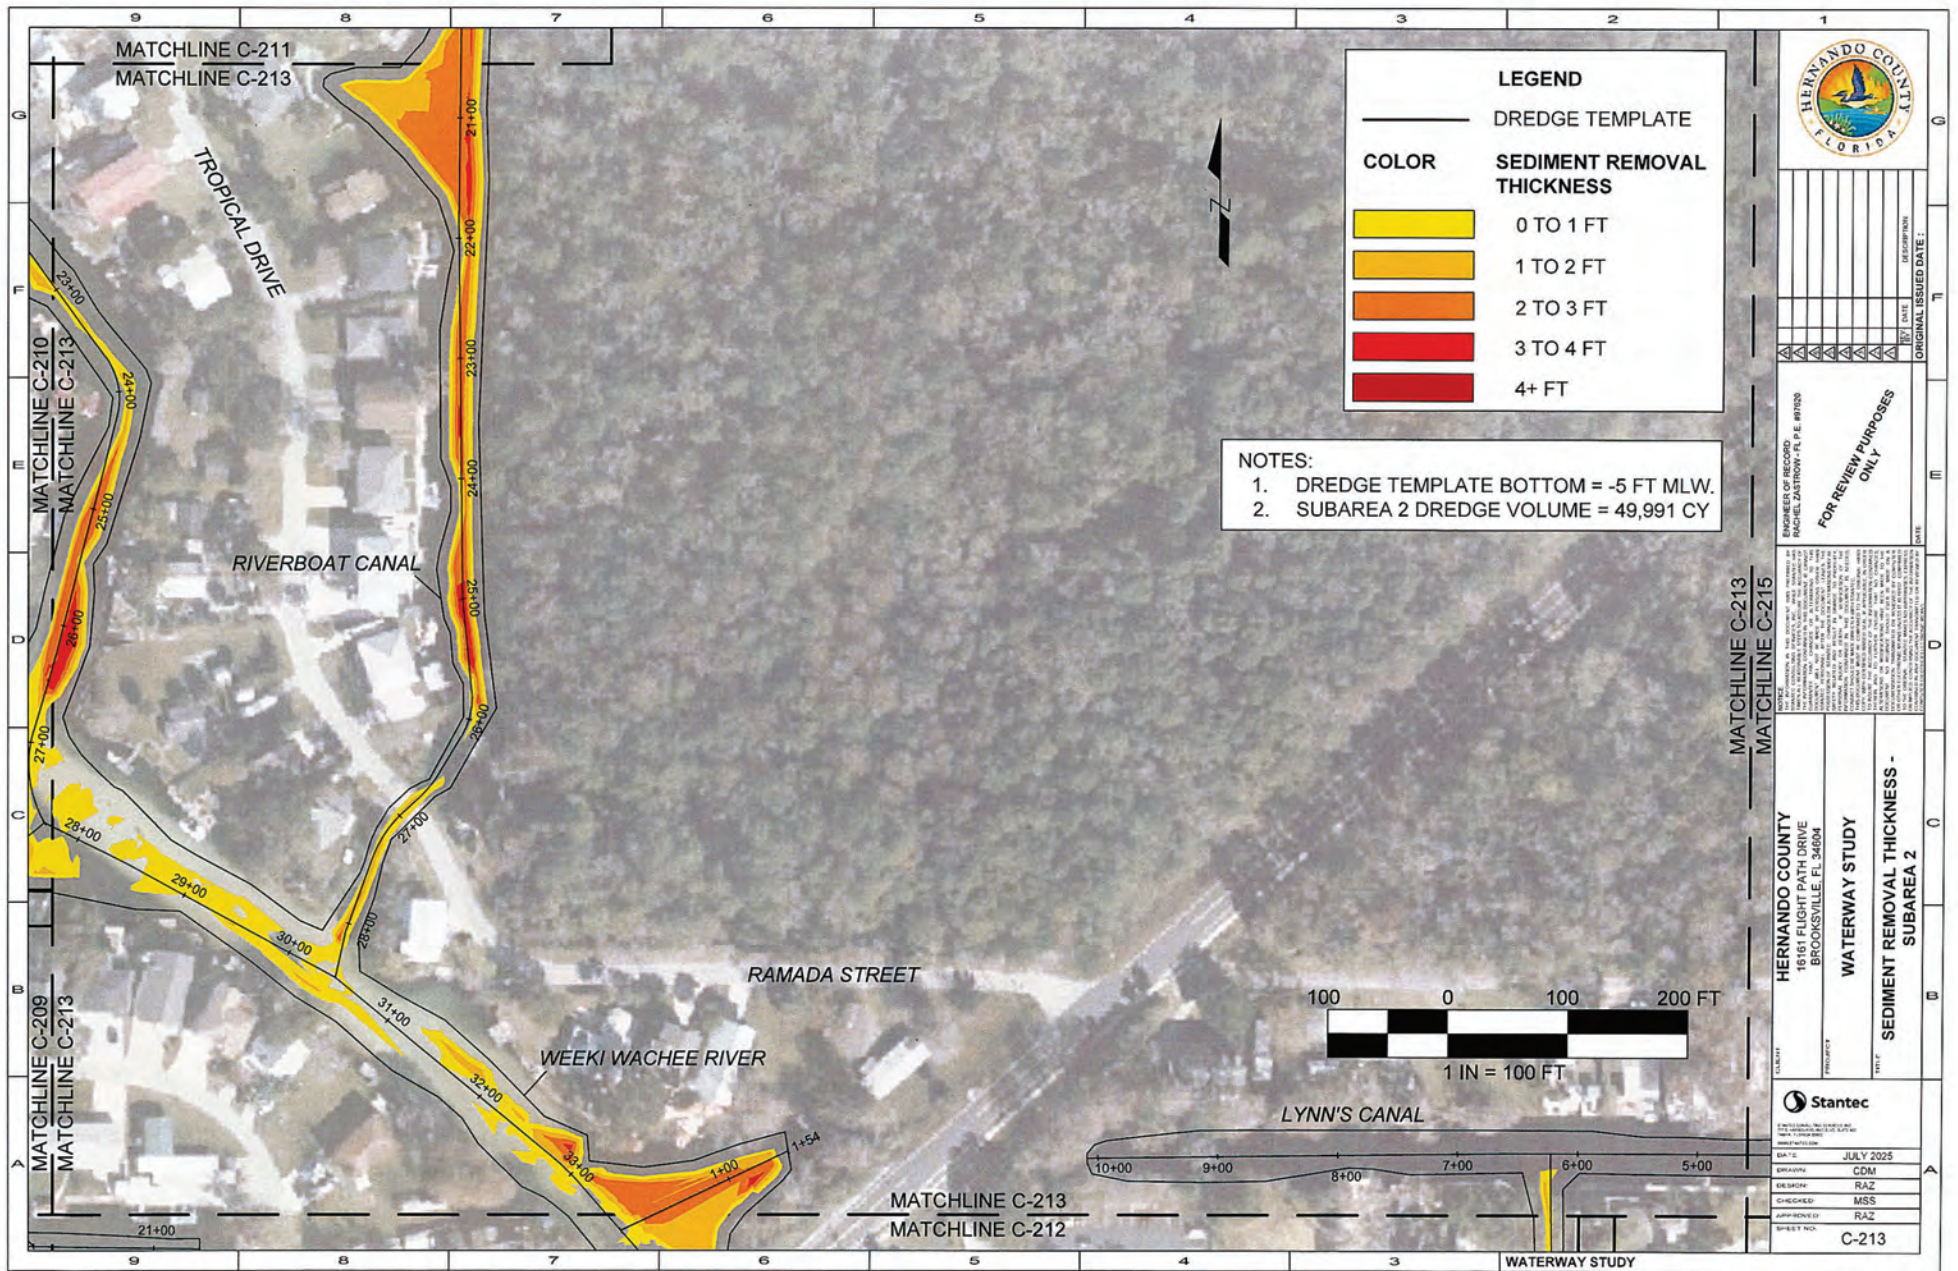

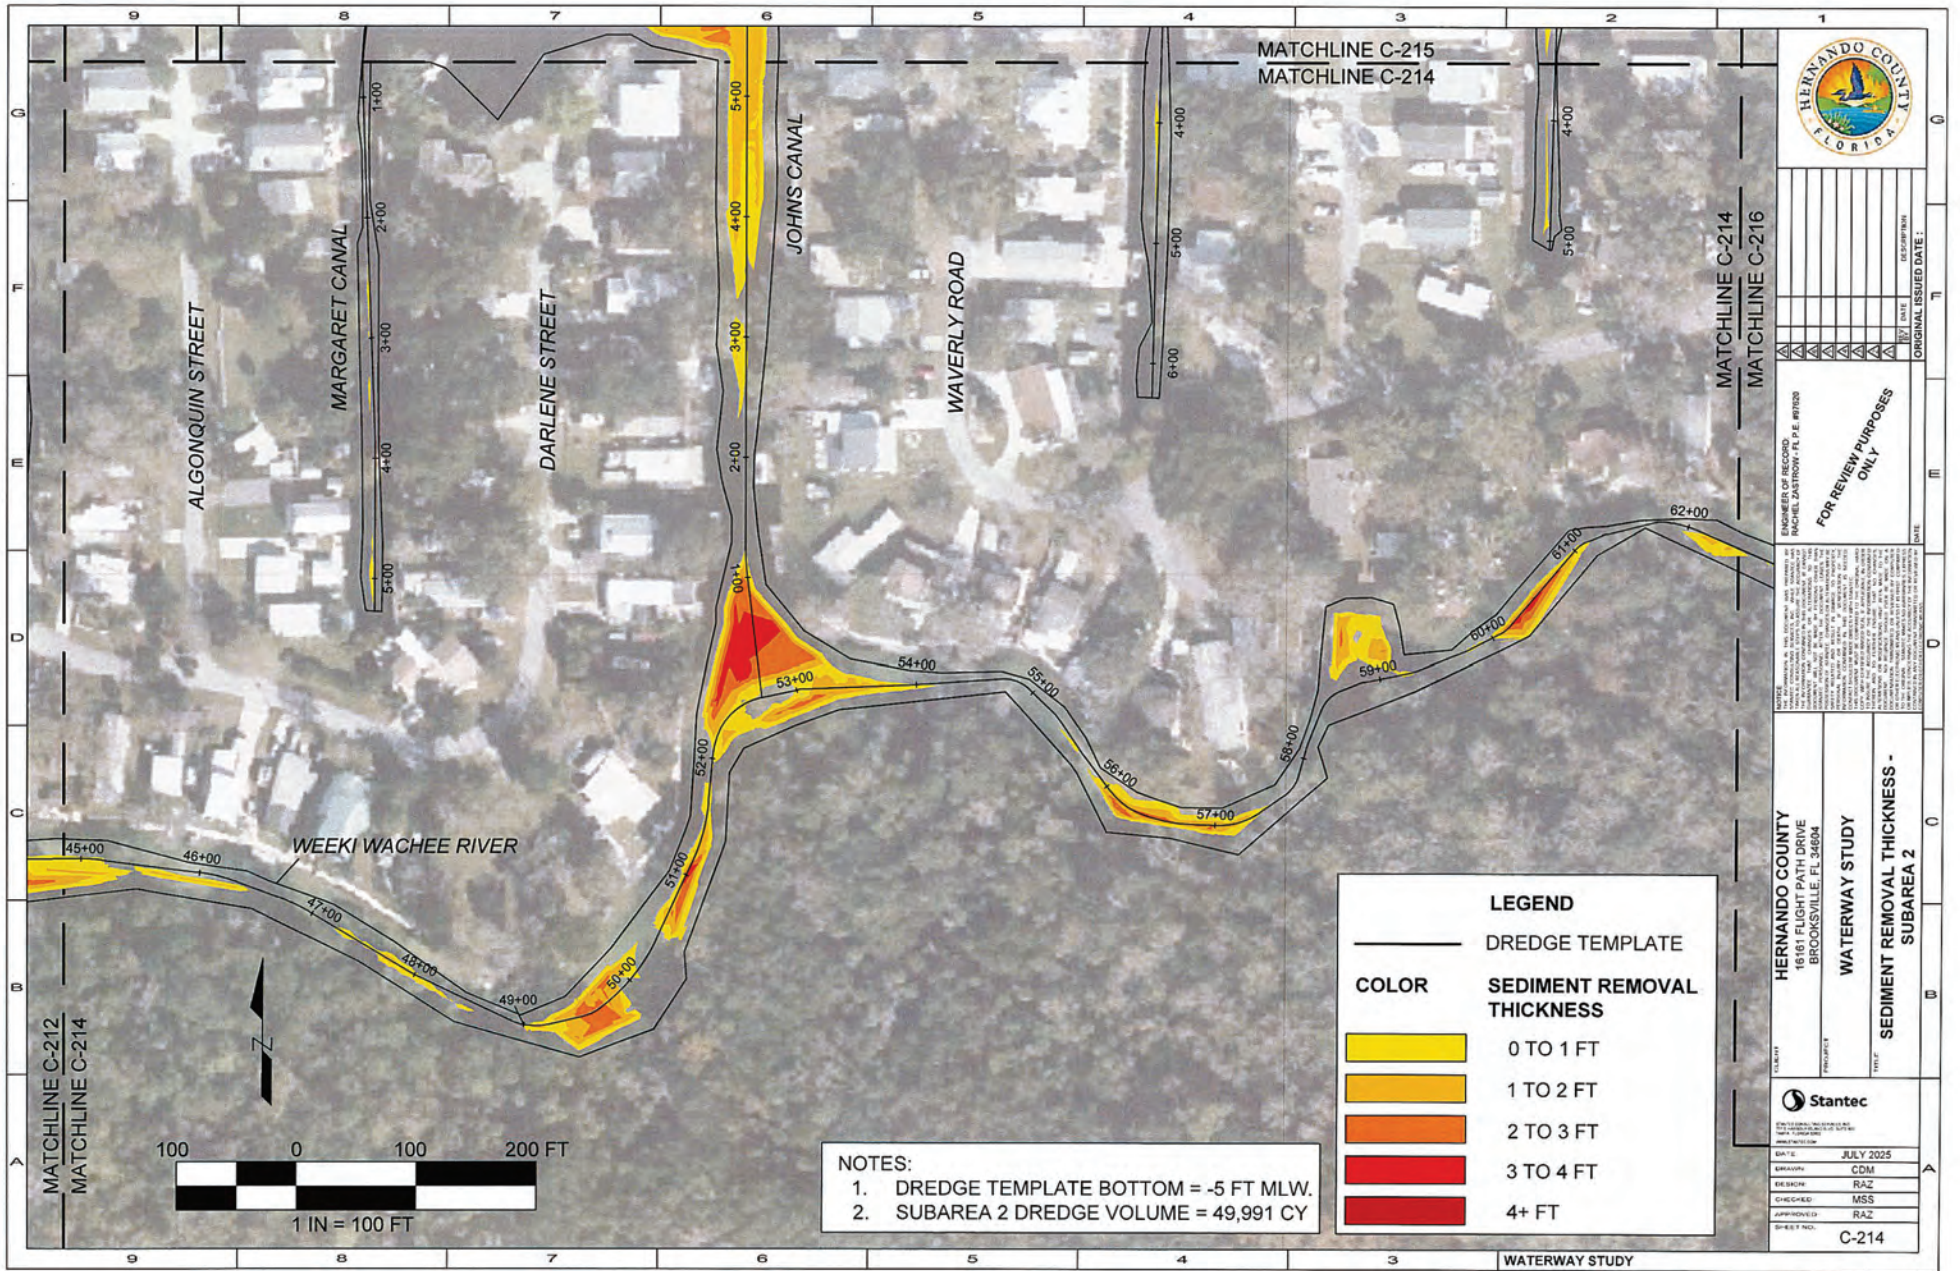

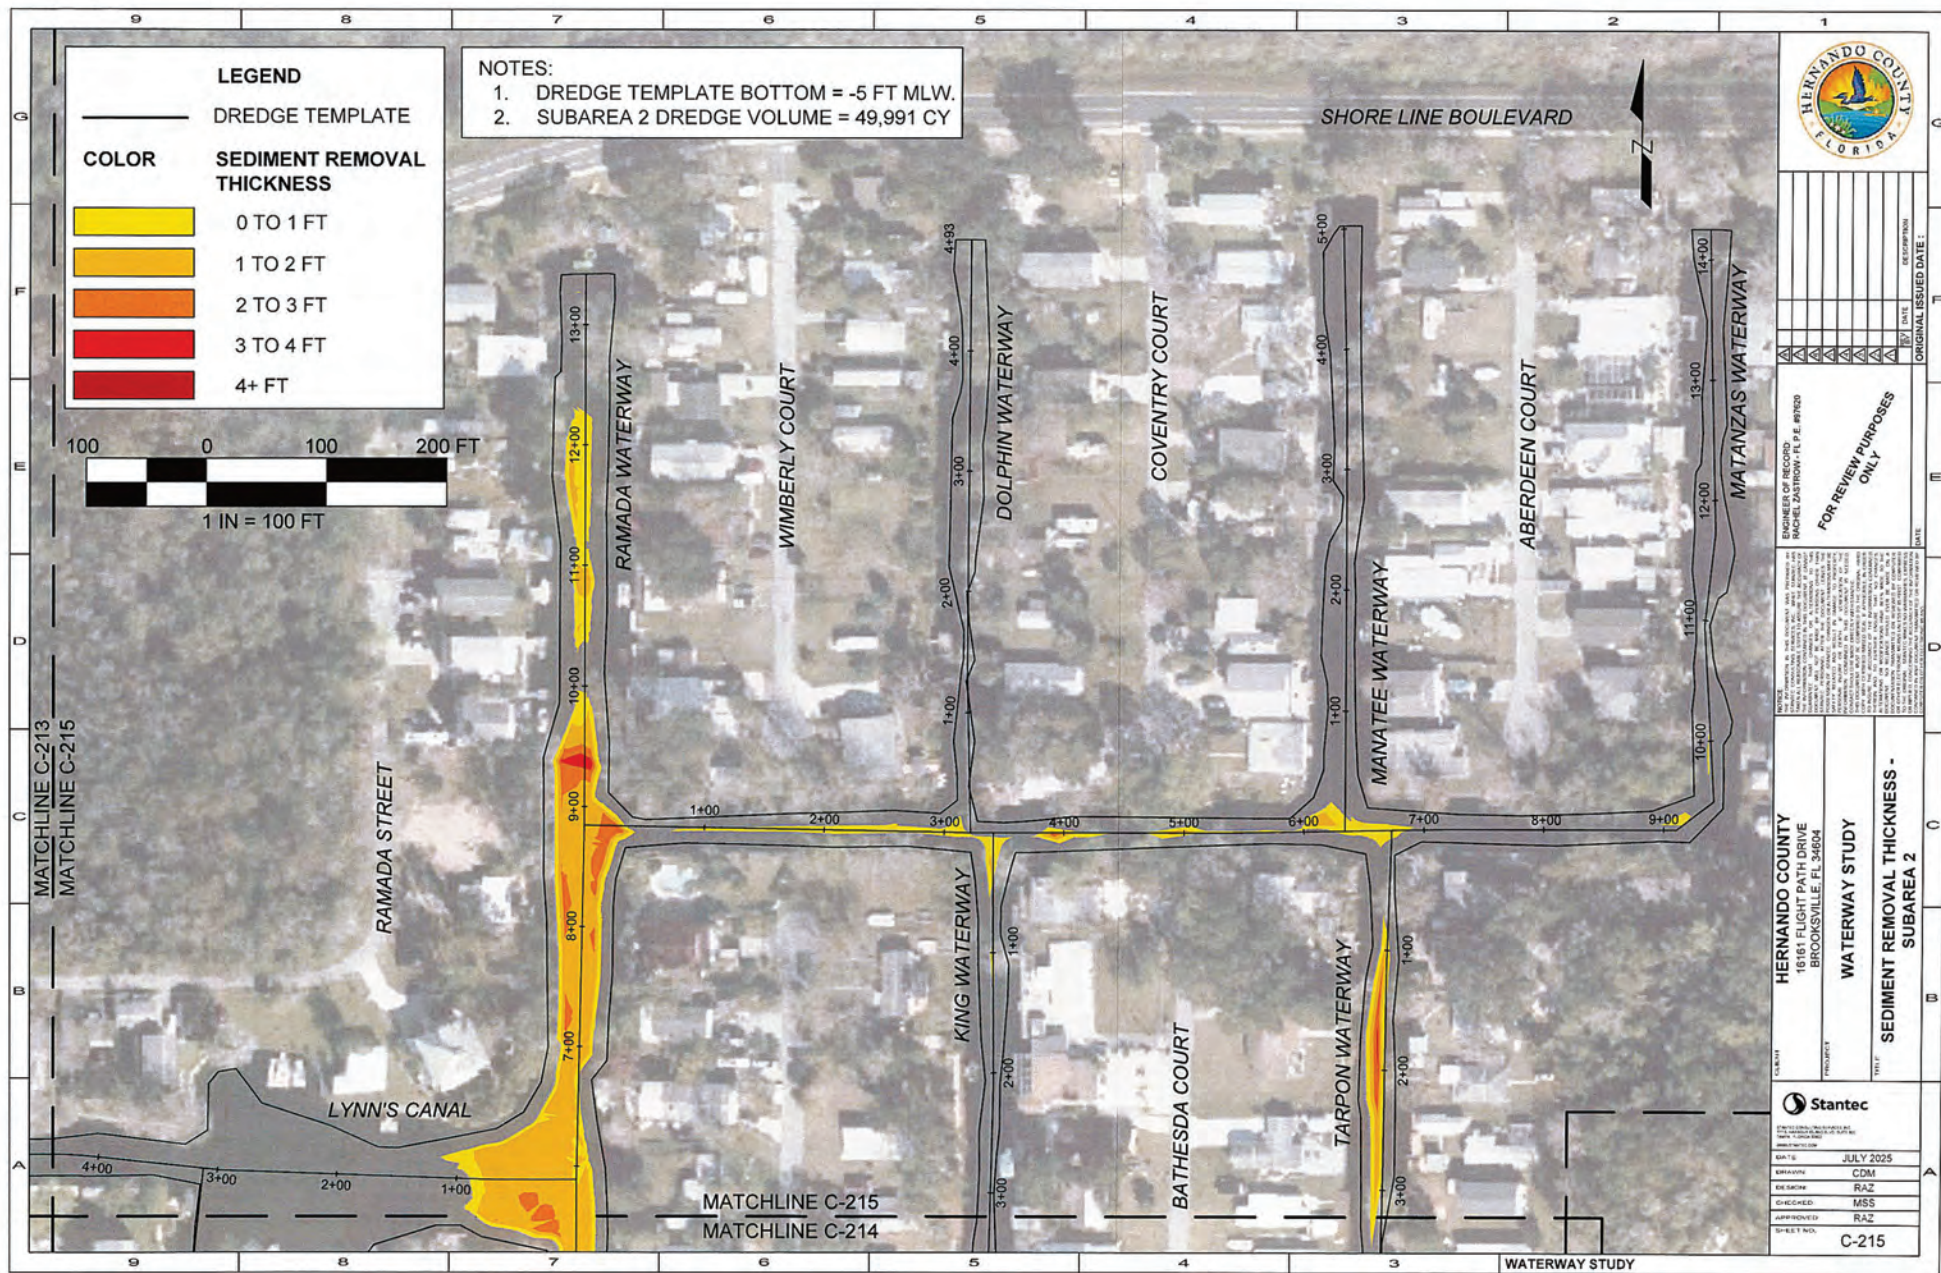

DESIGNED BY
SACEL JAWHARI P.E. #1920

FOR REVIEW PURPOSES
ONLY

HERNANDO COUNTY
1881 FLIGHT PATH DRIVE
BROOKSVILLE, FL 34604


WATERWAY STUDY


**SEDIMENT REMOVAL THICKNESS -
SUBAREA 2**




DATE: JULY 2025
DESIGNED: CDM
CHECKED: RAZ
APPROVED: MSS
SHEET NO. C-215


DATE: _____
BY: _____
REVISION: _____
ORIGINAL ISSUED DATE: _____

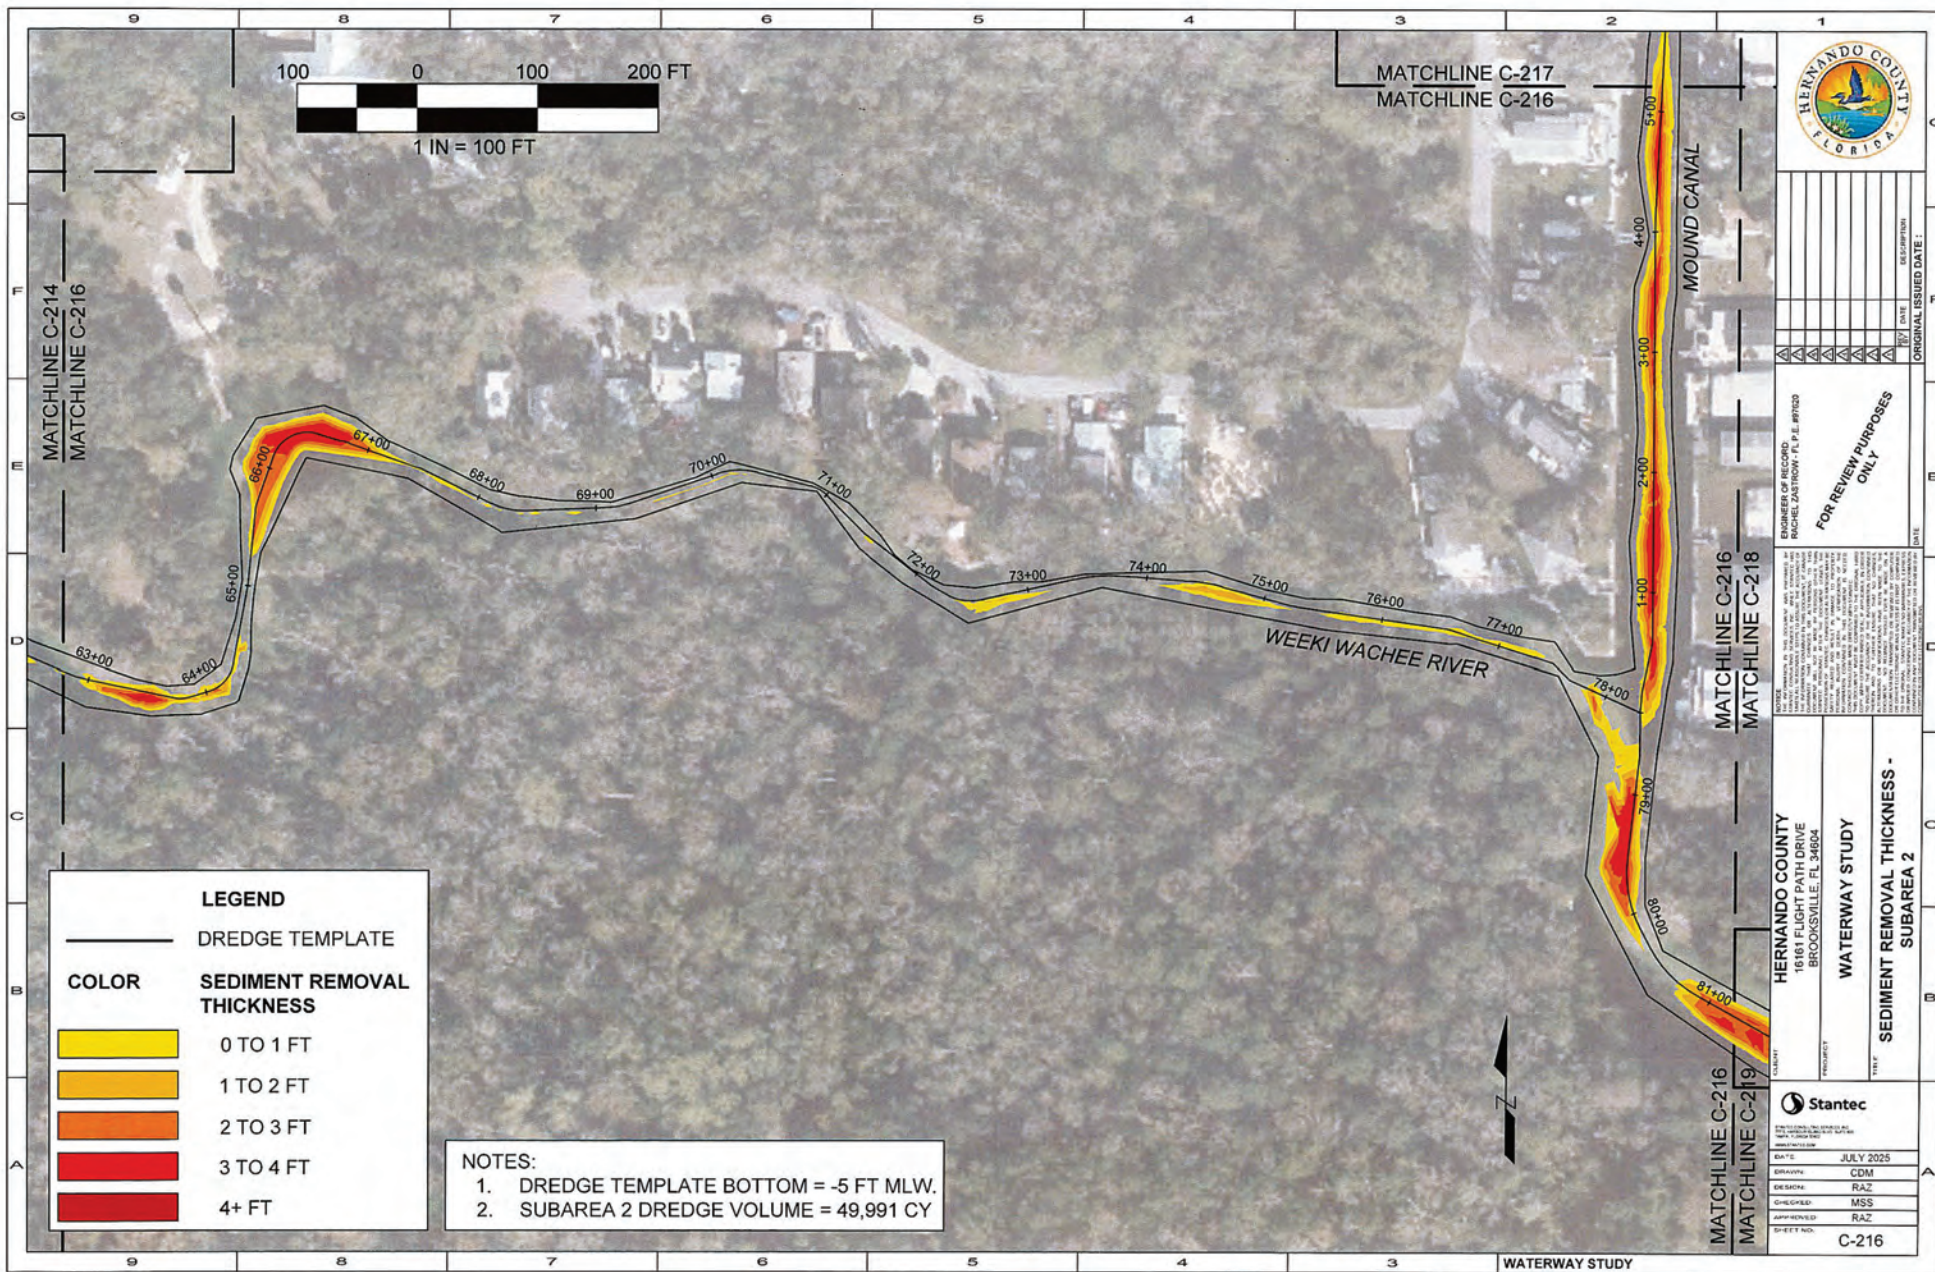

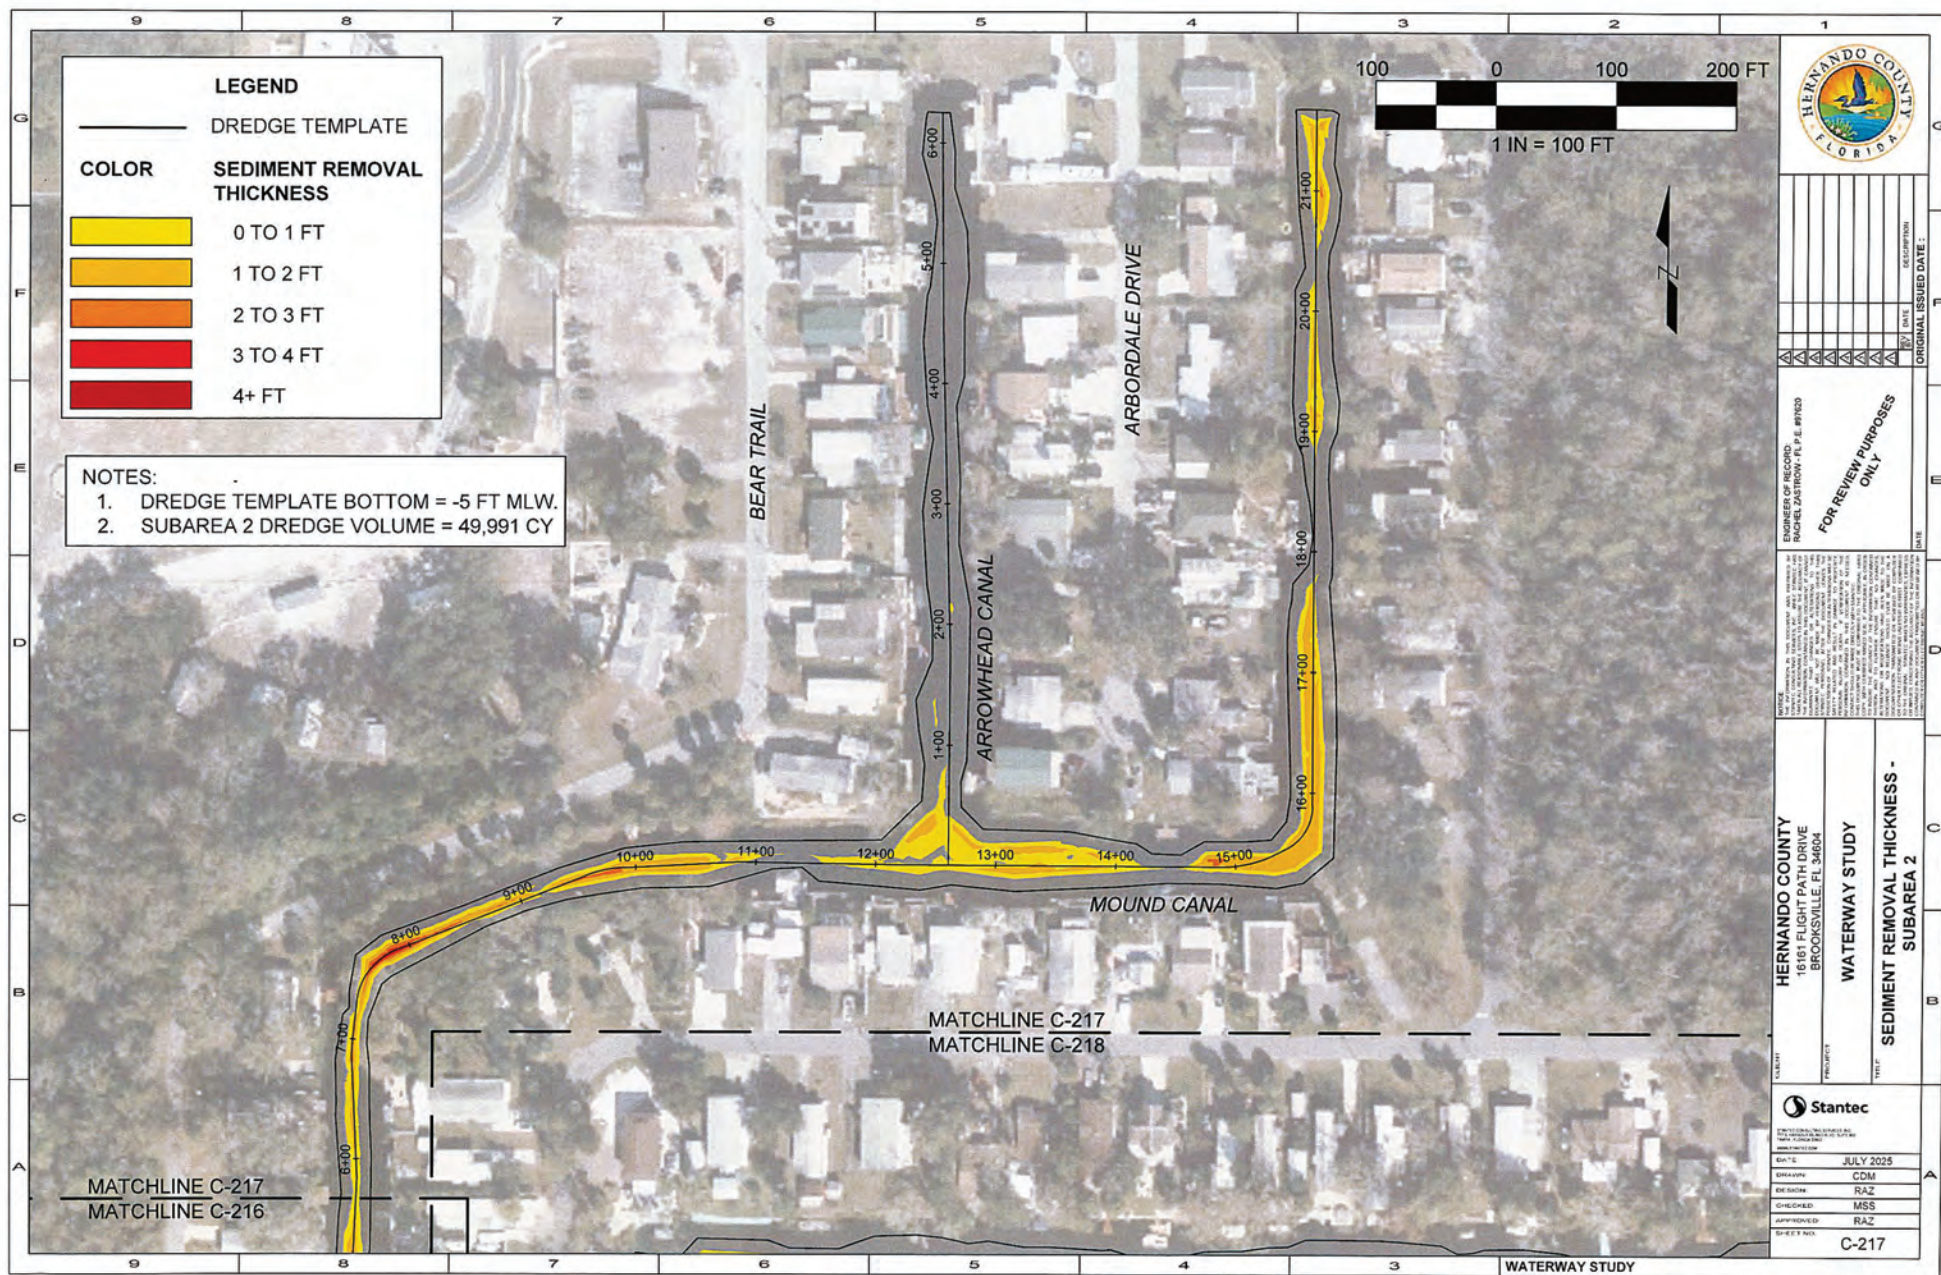



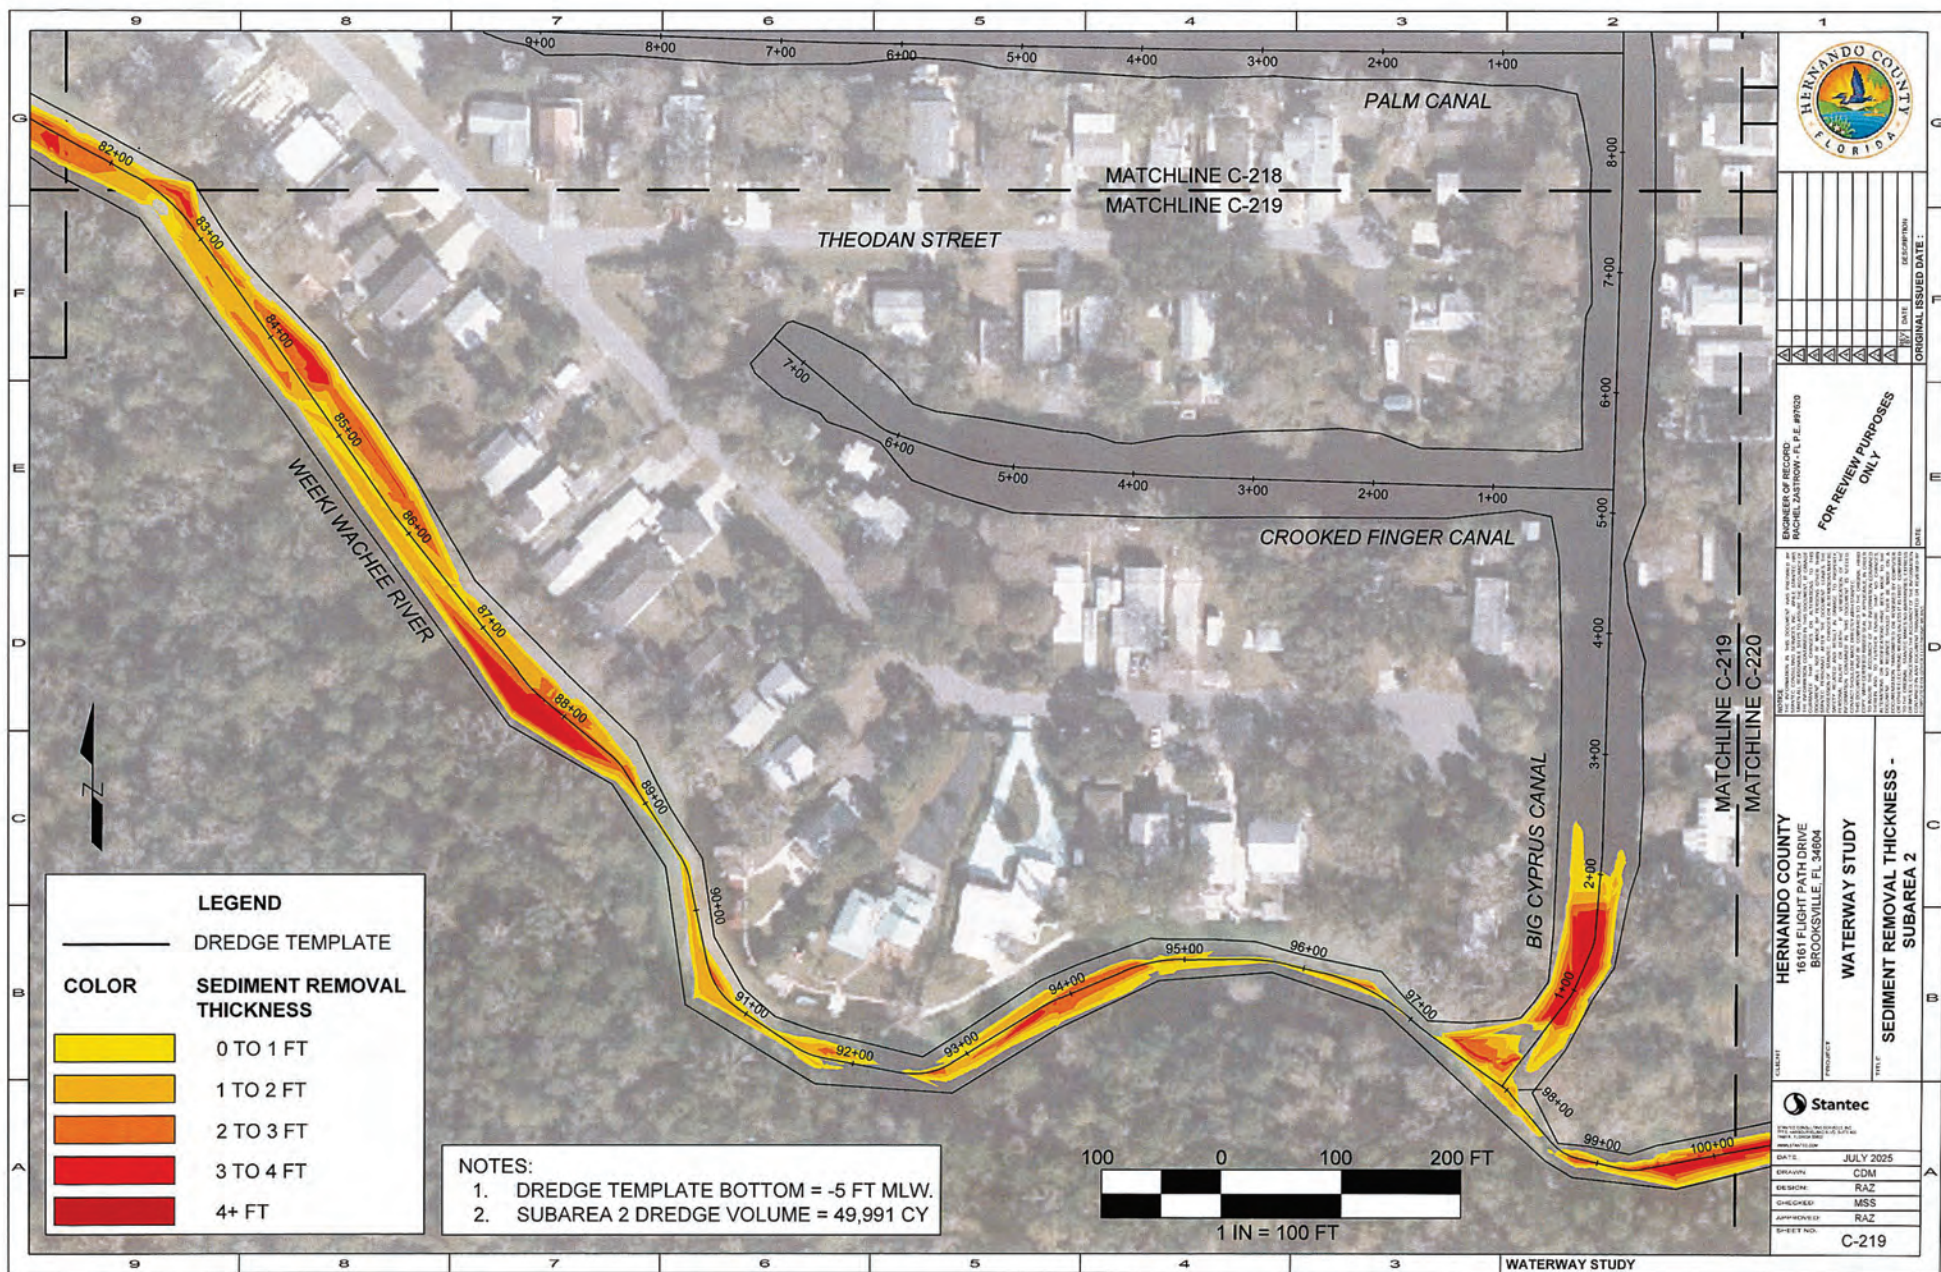

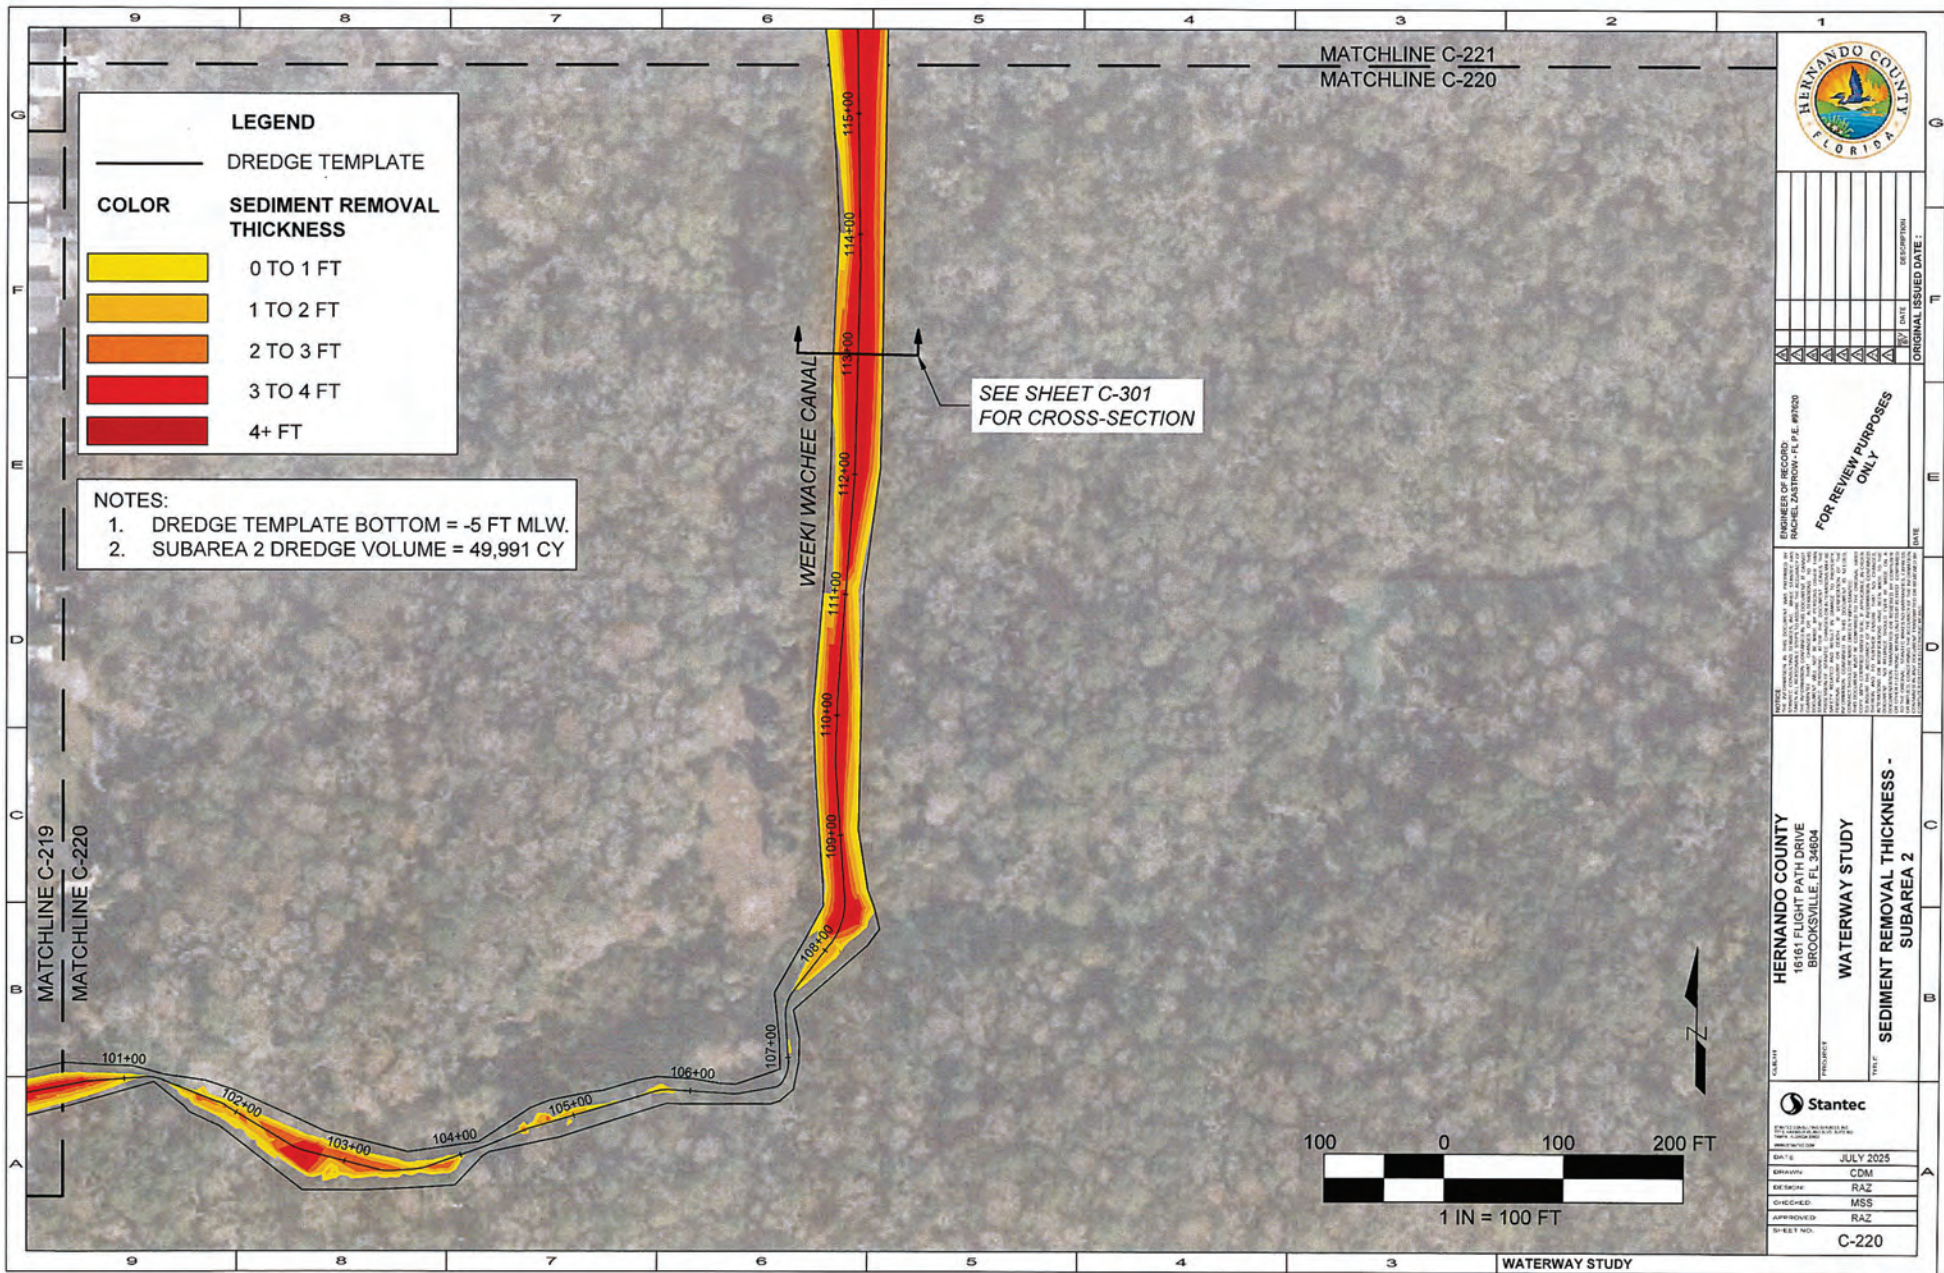

ENGINEER OF RECORD
RACHEL ZAISTROW, P.E. #97020

FOR REVIEW PURPOSES ONLY


HERNANDO COUNTY
18161 FLIGHT PATH DRIVE
BROOKSVILLE, FL 34604


WATERWAY STUDY


SEDIMENT REMOVAL THICKNESS -
SUBAREA 2



DATE: JULY 2025
DESIGNED: CDM
CHECKED: RAZ
APPROVED: MSS
SHEET NO. C-220

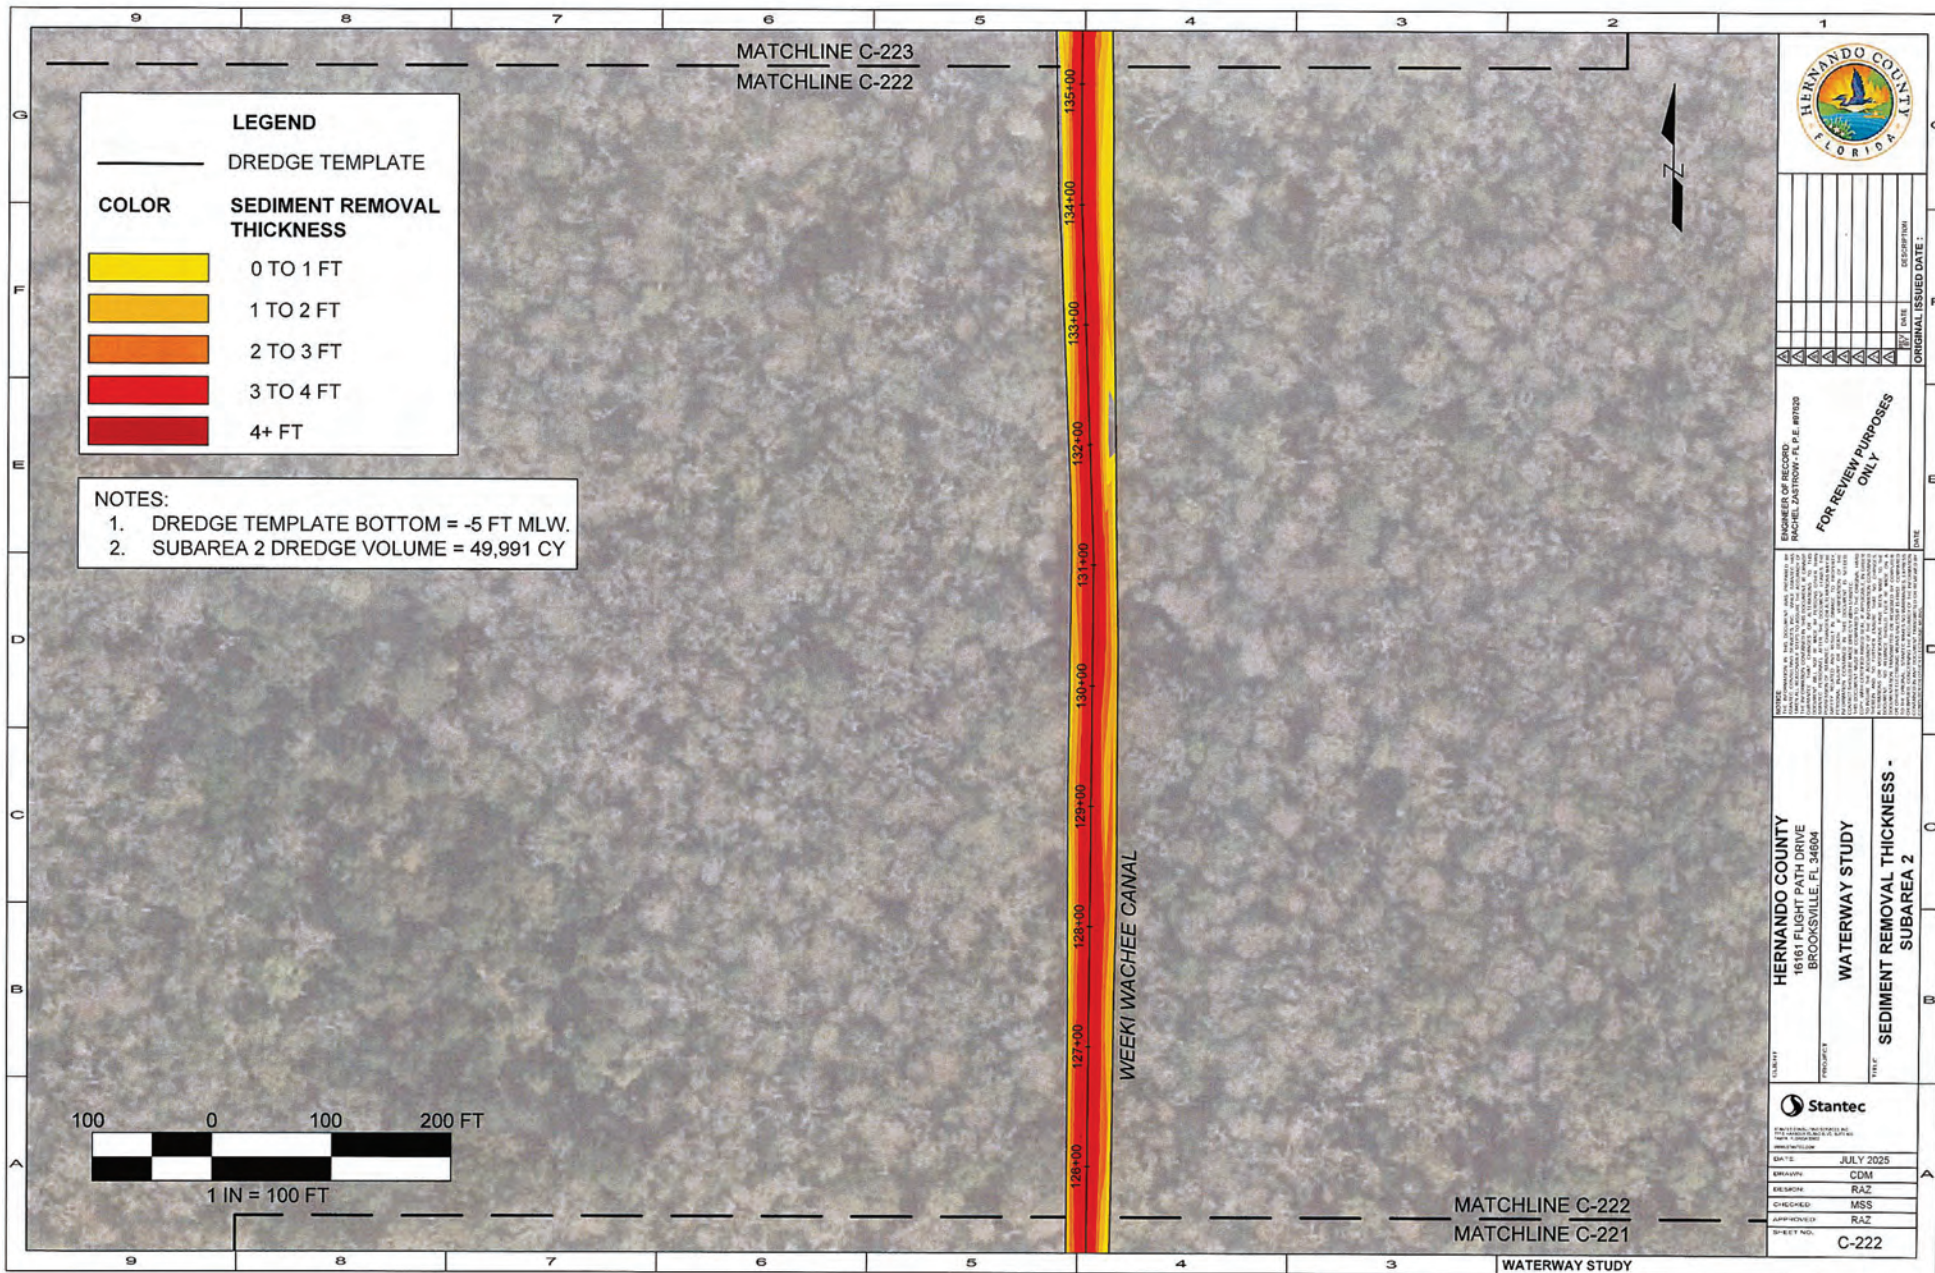

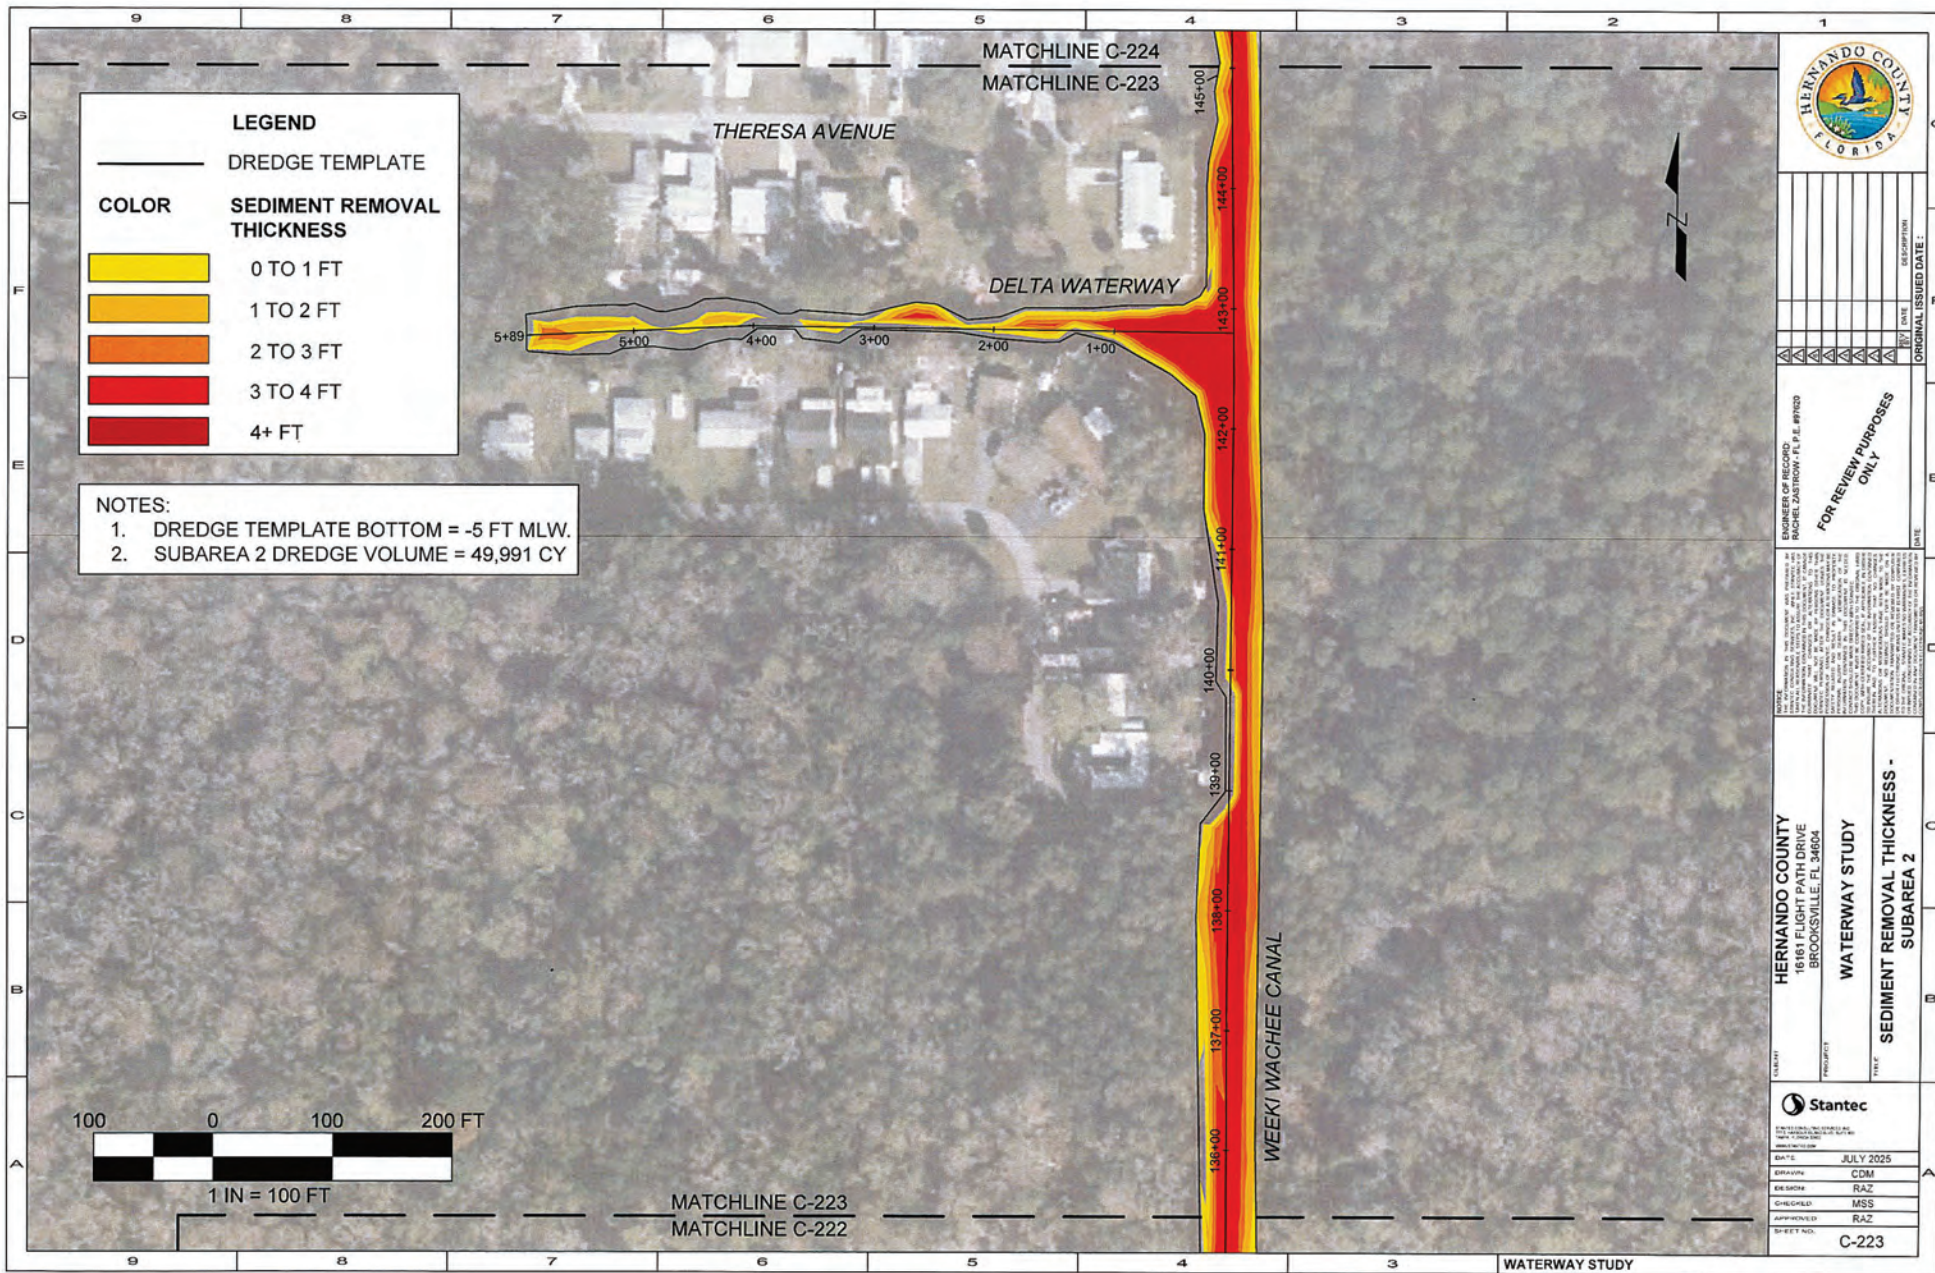

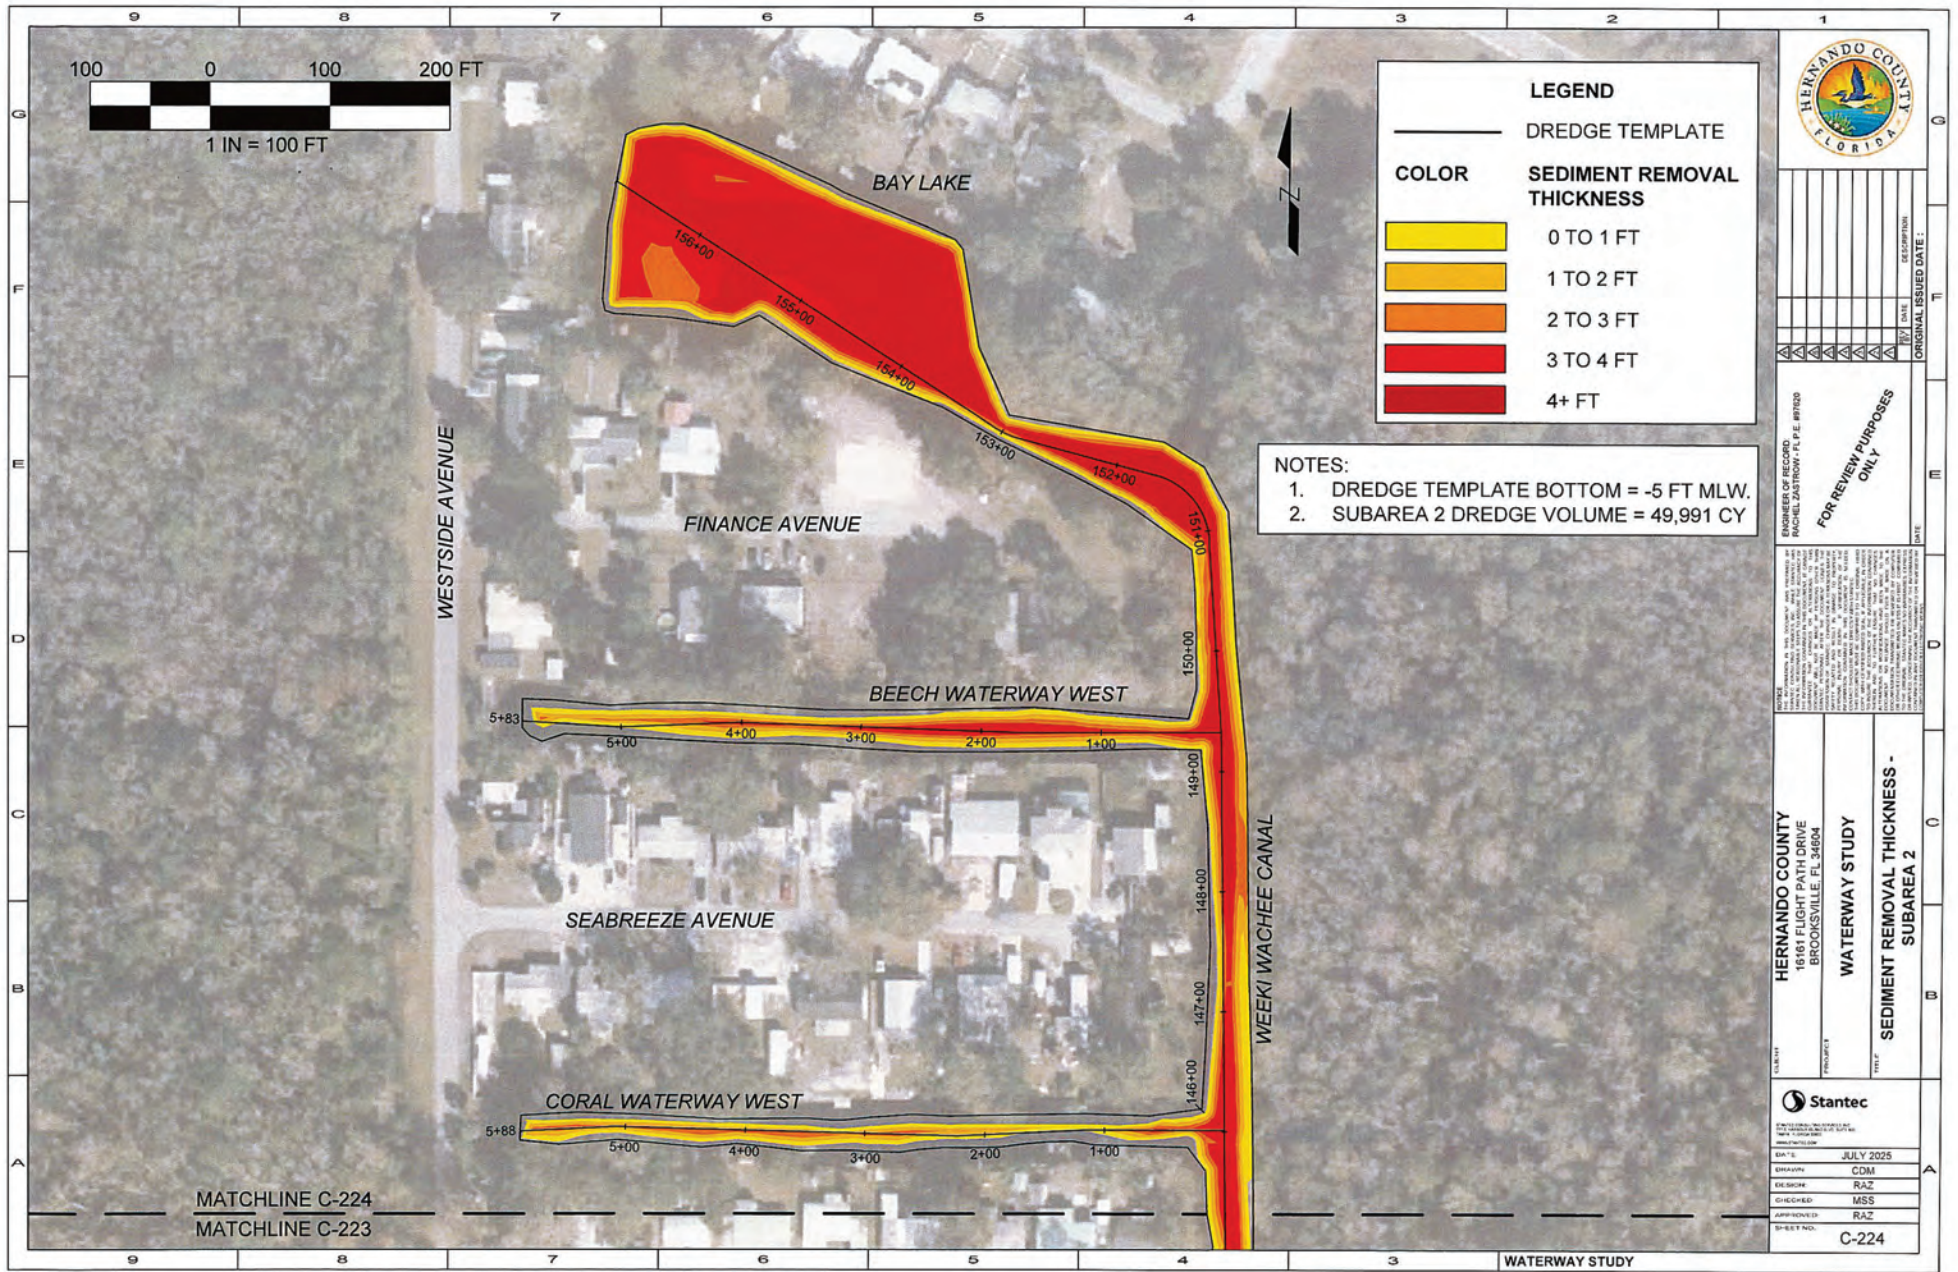

LEGEND

— DREDGE TEMPLATE

COLOR

SEDIMENT REMOVAL THICKNESS

[Yellow Box]	0 TO 1 FT
[Orange Box]	1 TO 2 FT
[Red Box]	2 TO 3 FT
[Dark Red Box]	3 TO 4 FT
[Dark Red Box]	4+ FT

- NOTES:**
1. DREDGE TEMPLATE BOTTOM = -5 FT MLW.
 2. SUBAREA 2 DREDGE VOLUME = 49,991 CY



REV	DATE	DESCRIPTION

ENGINEER OF RECORD
PROJECT LOCATION: P.P. # 17120
DATE: / /
FOR REVIEW PURPOSES ONLY

NOTICE: This drawing was prepared by Stantec for the use of the County of Hernando, Florida, and is not to be used for any other purpose without the written consent of Stantec. The County of Hernando, Florida, is not responsible for the accuracy or completeness of the information provided in this drawing. 

HERNANDO COUNTY
18161 FLIGHT PATH DRIVE
BROOKSVILLE, FL 34604

WATERWAY STUDY

SEDIMENT REMOVAL THICKNESS -
SUBAREA 2

Stantec

ENGINEERING/ARCHITECTURE
CONSULTING/SCIENCE/ENVIRONMENTAL
PLANNING/DESIGN

DATE: JULY 2025

DRAWN: CDM

CHECKED: RAZ

DESIGNED: MSS

APPROVED: RAZ

SHEET NO.: C-224