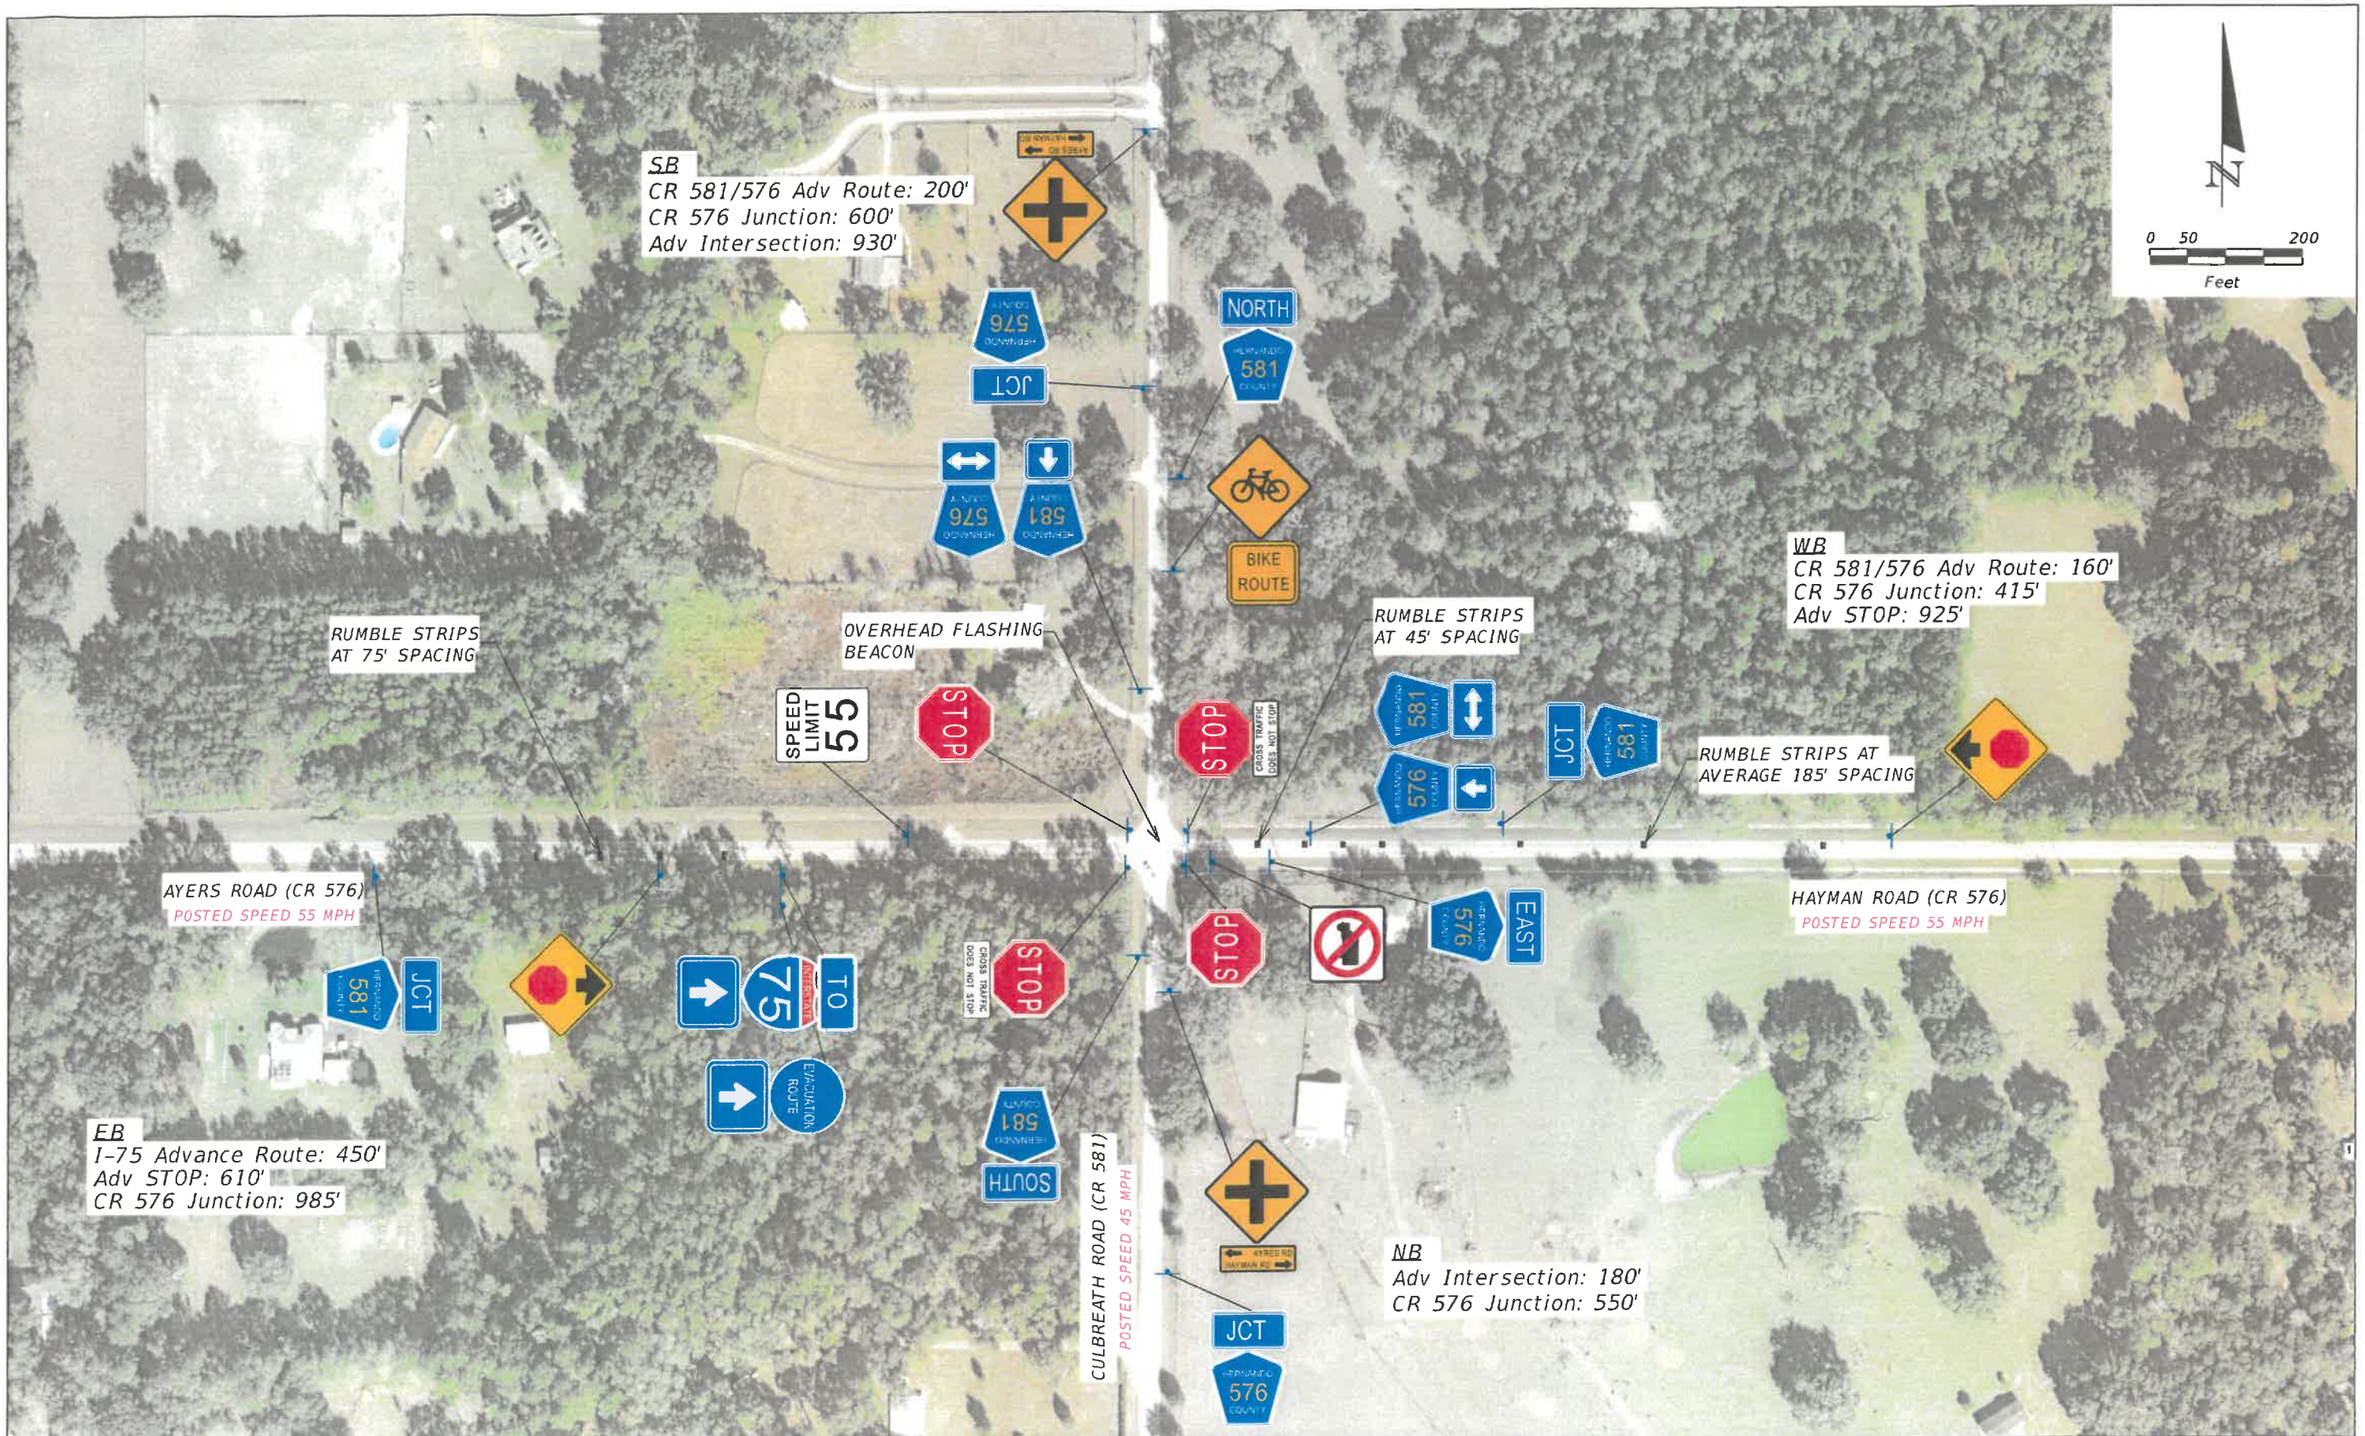

Burgess & Niple
10006 NORTH DALE MABRY HWY.
SUITE 201
TAMPA, FL 33618
TELEPHONE (813) 962-8689

CERTIFICATE OF AUTHORIZATION NO 8230
DANIEL HENDRICKSON, P.E. NO. 76184

HERNANDO COUNTY DEPARTMENT OF PUBLIC WORKS
1525 E. JEFFERSON ST.
BROOKSVILLE, FLORIDA 34601
Ph. (352) 754-4060 Fax. (352) 754-4423

$USERS $DATES $TIMES $FILES

FIGURE 2-2

CONDITION DIAGRAM

County Project No.	Drawing Name:	Drawn By:	Scale:	Sheet No.
18-r00006/PH		CH	1"=40'	