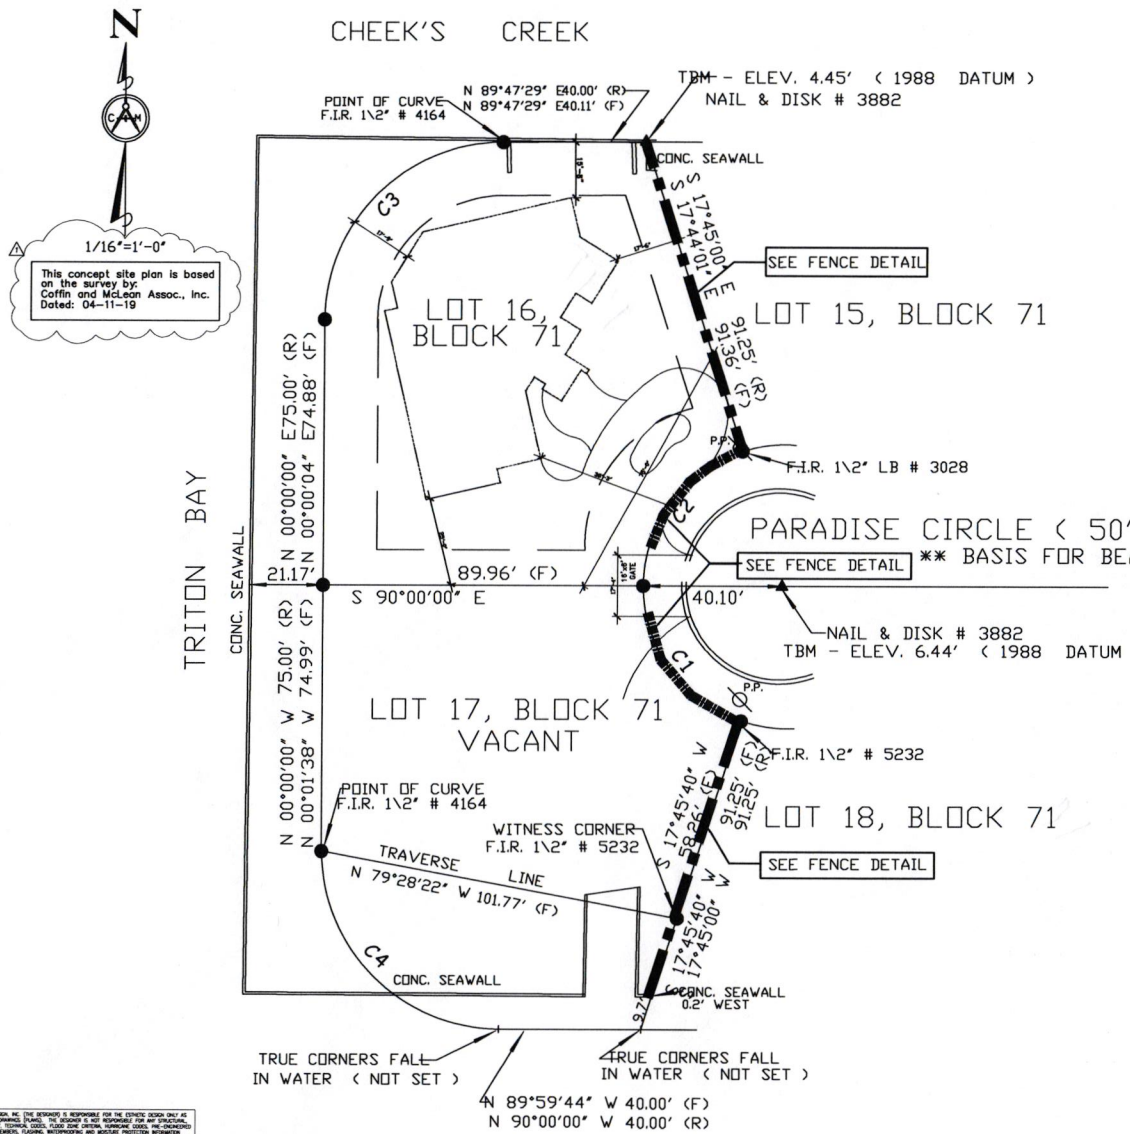

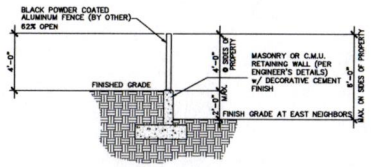

FENCE / WALL SECTION

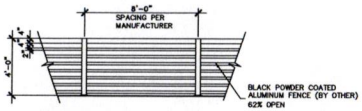

FENCE / WALL ELEVATION

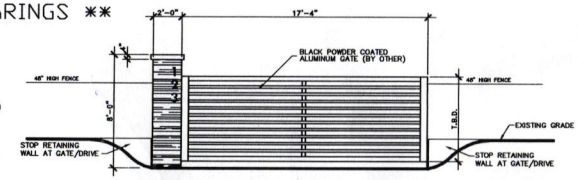

ENTRY GATE & COLUMN

THESE DRAWINGS ARE FOR REFERENCE ONLY. ALL FENCE/GATE SHOP DRAWINGS, SITE PLANS, MANUFACTURER'S SPEC AND DETAILS ARE TO BE PROVIDED BY OTHER. ALL MANUFACTURER SHOP DRAWINGS MUST BE REVIEWED & APPROVED TO MEET COUNTY FENCE ORDINANCES PRIOR TO FABRICATION AND INSTALLATION. DAVID R. MANGO DESIGN, INC. ACCEPTS NO RESPONSIBILITY FOR SAID DRAWINGS OR DESIGNS RELATED TO THE FENCE, GATE OR RETAINING WALLS.

CONCEPT SITE PLAN

1/16"=1'-0"

NOTE:
THIS IS NOT A SURVEY. DAVID MANGO DESIGN, INC (DMDI) ASSUMES NO RESPONSIBILITY FOR ITS ACCURACY.
BUILDING PLACEMENT IS THE RESPONSIBILITY OF THE OWNER AND CONTRACTOR.
ANY POOL DESIGN, LANDSCAPING AND DRIVEWAY DESIGN AND THEIR LOCATION IF SHOWN ARE SUGGESTIONS ONLY AND ARE BY OTHERS. DMDI ASSUMES NO RESPONSIBILITY FOR SEPTIC DESIGN AND LOCATION. WELL AND SEPTIC, IF SHOWN ON PLAN, IS PER BUILDER OR OWNER REQUIREMENTS. SEPTIC SYSTEMS ARE TO BE DESIGNED AND LOCATED PER DEPARTMENT OF HEALTH REQUIREMENTS OR AS PER GOVERNING CODES.

DAVID R. MANGO DESIGN, INC. (THE DESIGNER) IS RESPONSIBLE FOR THE ESTHETIC DESIGN ONLY AS DEPICTED IN THESE DRAWINGS (PLANS). THE DESIGNER IS NOT RESPONSIBLE FOR ANY STRUCTURAL, EGRESS, FIRE SAFETY, TECHNICAL CODES, FLOOD ZONE CRITERIA, HURRICANE CODES, PRE-ENGINEERED TRUSSES, FRAMING MEMBERS, FLASHING, WATERPROOFING AND MOISTURE PROTECTION INFORMATION INCLUDED OR OMITTED IN THESE DRAWINGS. BY USE OF THESE DRAWINGS THE OWNER, CONTRACTOR AND SUB-CONTRACTORS ACKNOWLEDGE AND AGREE TO THIS DISCLAIMER

DAVID R. MANGO DESIGN, INC. IS NOT RESPONSIBLE FOR MISINTERPRETATION OR UNAUTHORIZED DEPARTURE FROM DOCUMENTS. IT IS CUSTOMARY AND ORDINARY TO OMIT CERTAIN DETAILS FROM THE PLANS WELL WITHIN THE COMMON KNOWLEDGE OF A LICENSED CONTRACTOR. IF HOMEOWNER ELECTS TO BUILD HOME WITHOUT A CONTRACTOR THE HOMEOWNER ASSUMES FULL RESPONSIBILITY FOR METHOD OF CONSTRUCTION, AND DAVID R. MANGO MUST BE NOTIFIED OF ANY DETAIL OR DRAWING REQUIRED FOR WHICH CONTRACTOR OR HOMEOWNER MAY NEED FOR FURTHER EXPLANATION PRIOR TO CONSTRUCTION.

Any Reproduction of these prints is prohibited by Federal Copyright Laws. Any illegal reproduction will be aggressively pursued to the fullest extent of the copyright law.
© David R. Mango Design Group, Inc.

© 2008, DAVID R. MANGO, ALL RIGHTS RESERVED
THE PLAN IS LICENSED TO THE USER OF DMD'S, MANGO DESIGN GROUP, FOR USE ONLY IN THE CONSTRUCTION OF A SINGLE UNIT. ALL OTHER USES, INCLUDING REPRODUCTION OR USED FOR THE CONSTRUCTION OF MORE THAN ONE UNIT, ARE PROHIBITED WITHOUT THE WRITTEN CONSENT OF THAT DAVID R. MANGO DESIGN GROUP. OWNERSHIP OF THIS PLAN, INCLUDING ALL RIGHTS, REMAINS WITH DAVID R. MANGO DESIGN GROUP.

IT IS THE RESPONSIBILITY OF THE CONTRACTOR/BUILDER TO CHECK AND APPROVE THESE PLANS FOR COMPLETENESS AND ACCURACY. DAVID R. MANGO DESIGN GROUP, INC. MUST BE NOTIFIED OF ANY ERRORS OR OMISSIONS PRIOR TO CONSTRUCTION

—DO NOT SCALE DRAWINGS— Drawing scales as indicated are for reference only and are not intended to accurately depict actual or designed conditions. Written dimensions shall govern.

DAVID R. MANGO DESIGN, INC.
CUSTOM HOME DESIGN
AIBD, FRDA, NCBDC
13902 N. DALE MABRY HWY.
SUITE 132
TAMPA, FL 33618
352 544-0848
DESIGNER'S CERTIFICATION #10-219
N·C·B·D·C
www.davidmangodesign.com

PROJECT ENGINEER:

DRAWN BY: DRM

DATE: 11/13/14

SCALE: 1/4"=1'-0"

A PLAN FOR
MOONEY RESIDENCE
LOT 16 PARADISE CIR.,
GULF COAST RETREATS
HERNANDO CO., FL

REVISION	BY
9/4/19-AFP	DRM
3/17/20-AFP/ENG	DRM
8/25/20-H.O. REV'S	DRM
9/22/20-REV TO CMD	DRM
1/21/21-COMMENTS	DRM

SHEET: SITE

6/68 241