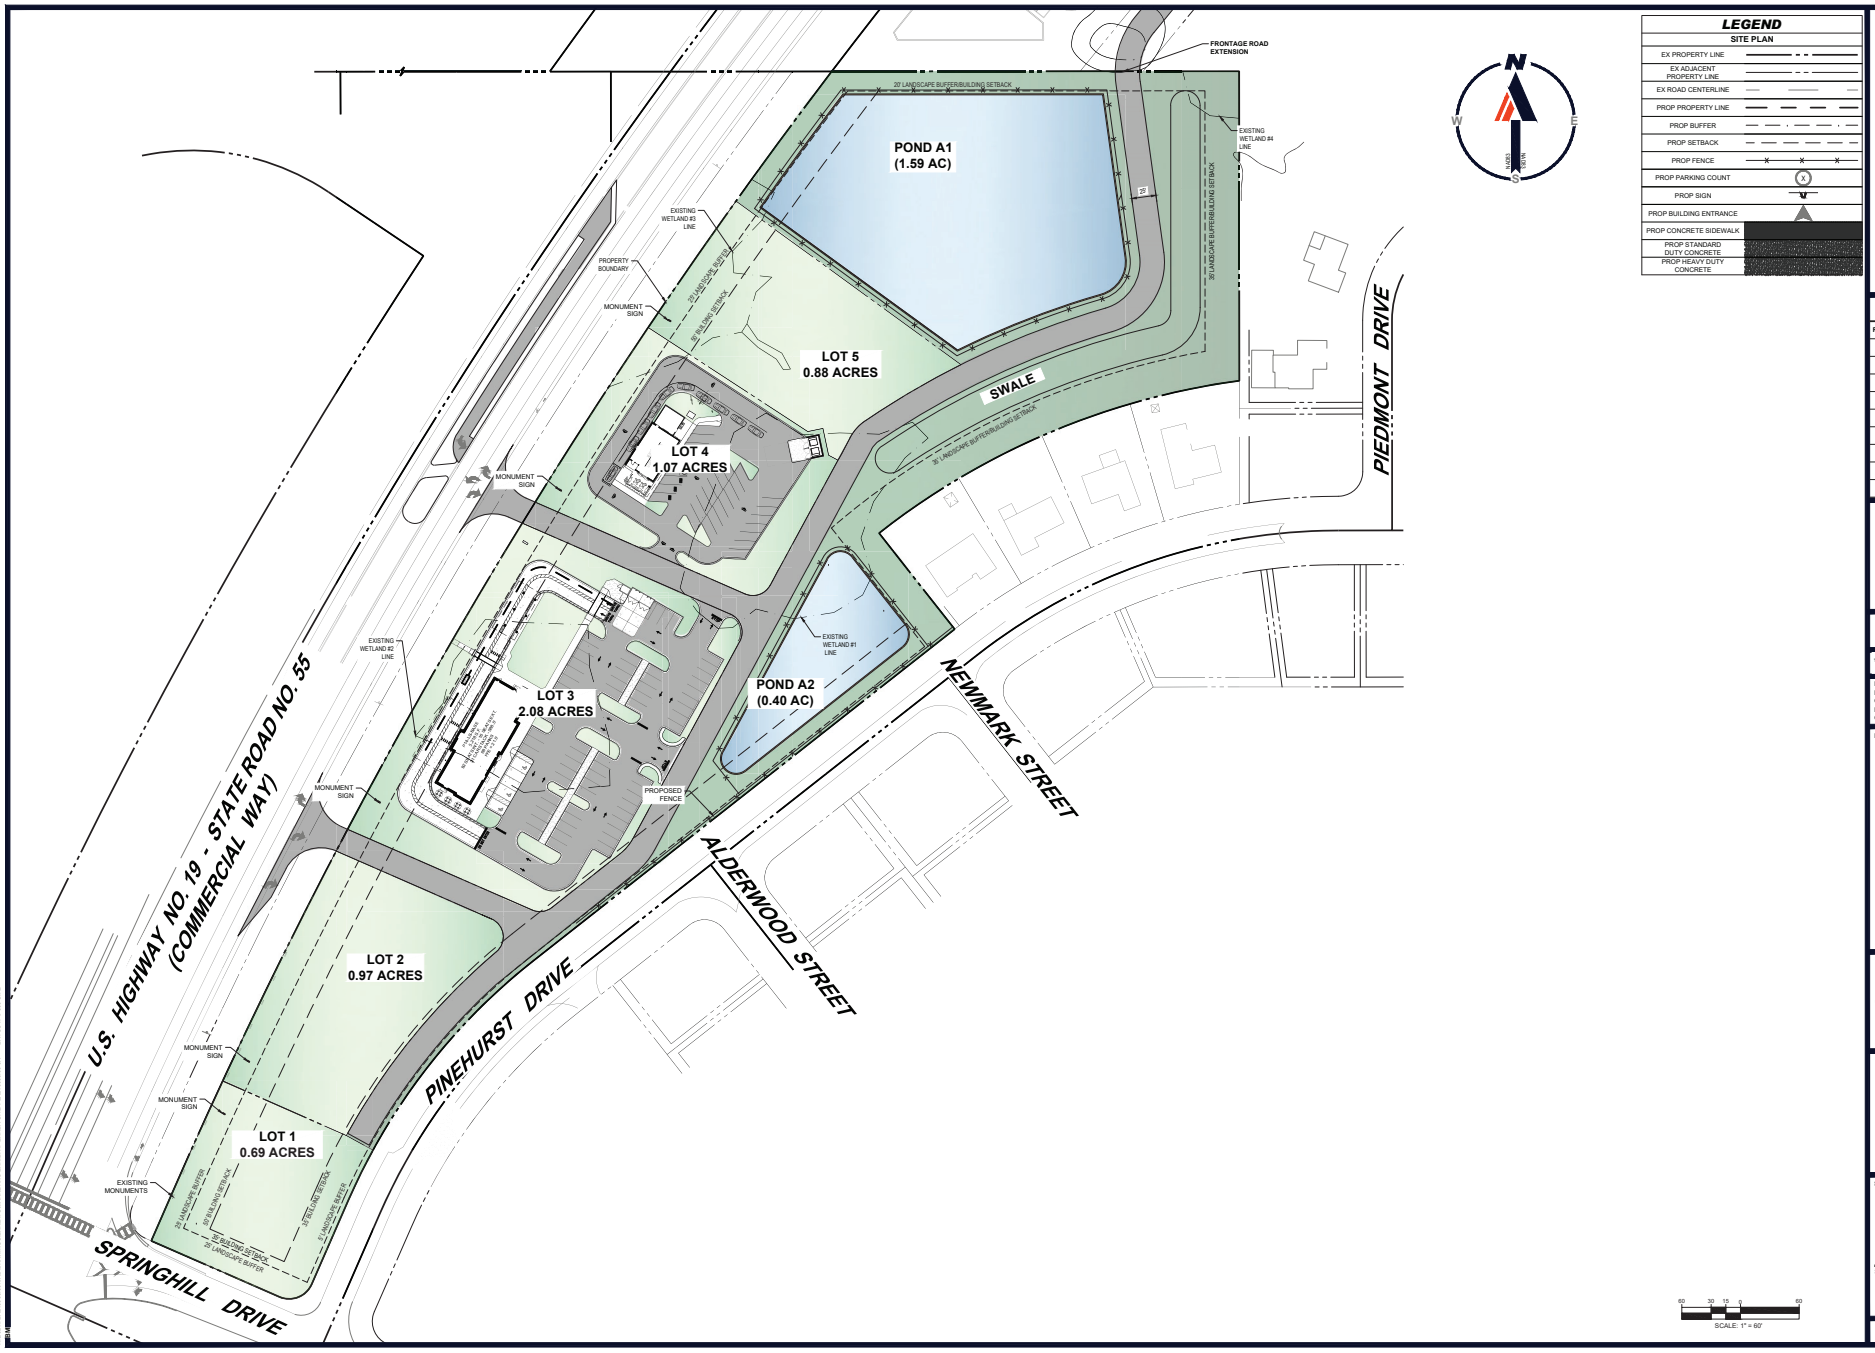

LEGEND

SITE PLAN

EX PROPERTY LINE	
EX ADJACENT PROPERTY LINE	
EX ROAD CENTERLINE	
PROP PROPERTY LINE	
PROP BUFFER	
PROP SETBACK	
PROP FENCE	
PROP PARKING COUNT	X
PROP SIGN	
PROP BUILDING ENTRANCE	
PROP CONCRETE SIDEWALK	
PROP STANDARD DUTY CONCRETE	
PROP HEAVY DUTY CONCRETE	

BOHLER

SITE CIVIL AND CONSULTING ENGINEERING
LAND DEVELOPMENT
PROGRAM MANAGEMENT
LANDSCAPE ARCHITECTURE
SURVEYING SERVICES
PERMITTING SERVICES
TRANSPORTATION SERVICES

THIS DRAWING IS PROPERTY OF BOHLER AND MUST BE RETURNED UPON REQUEST. ANY REPRODUCTION, IN WHOLE OR IN PART, OR ANY USE OF THE INFORMATION CONTAINED ON THIS DRAWING WITHOUT WRITTEN CONSENT OF BOHLER IS PROHIBITED.

REVISIONS

REV	DATE	COMMENT	DRAWN BY / CHECKED BY

KNOW WHAT'S BELOW ALWAYS CALL 811 BEFORE YOU DIG!
Florida Utilities Protection
www.callsunshine.com

FOR CONCEPT PURPOSES ONLY

THIS DRAWING IS NOT INTENDED AS A CONSTRUCTION DOCUMENT UNLESS INDICATED OTHERWISE.

PROJECT No.:	-FLA240066.00-0A
DRAWN BY:	~ AH/BM ~
CHECKED BY:	~ KM ~
DATE:	09/11/2025
CAD I.D.:	P-EXHBA-SIT

PROJECT:

EXHIBIT

FOR

MERIDIEN DEVELOPMENT, LLC

PROPOSED DEVELOPMENT

US 19 & SPRING HILL DR NEC
SPRING HILL, FL 34606
HERNANDO COUNTY
S 29, T 23 S, R 17 E

BOHLER

600 N. WESTSHORE BLVD. SUITE 950
TAMPA, FLORIDA 33609
Phone: (813) 812-4100
Fax: (813) 812-4101

FLORIDA BUSINESS CERT. OF AUTH. No. 30790

SHEET TITLE:

EXHIBIT PLAN

SHEET NUMBER:

1 OF 1

ORG. DATE - 07/24/2025

Sep 15, 2025
H:\2025\FL\A\09\06\CAD\DRAWING\EXHIBIT\EXHIBITS\MARKETING EXHIBIT\P-EXHBA-SITE-FLA241066.00-0A----A.XFOUT C-300 SITE