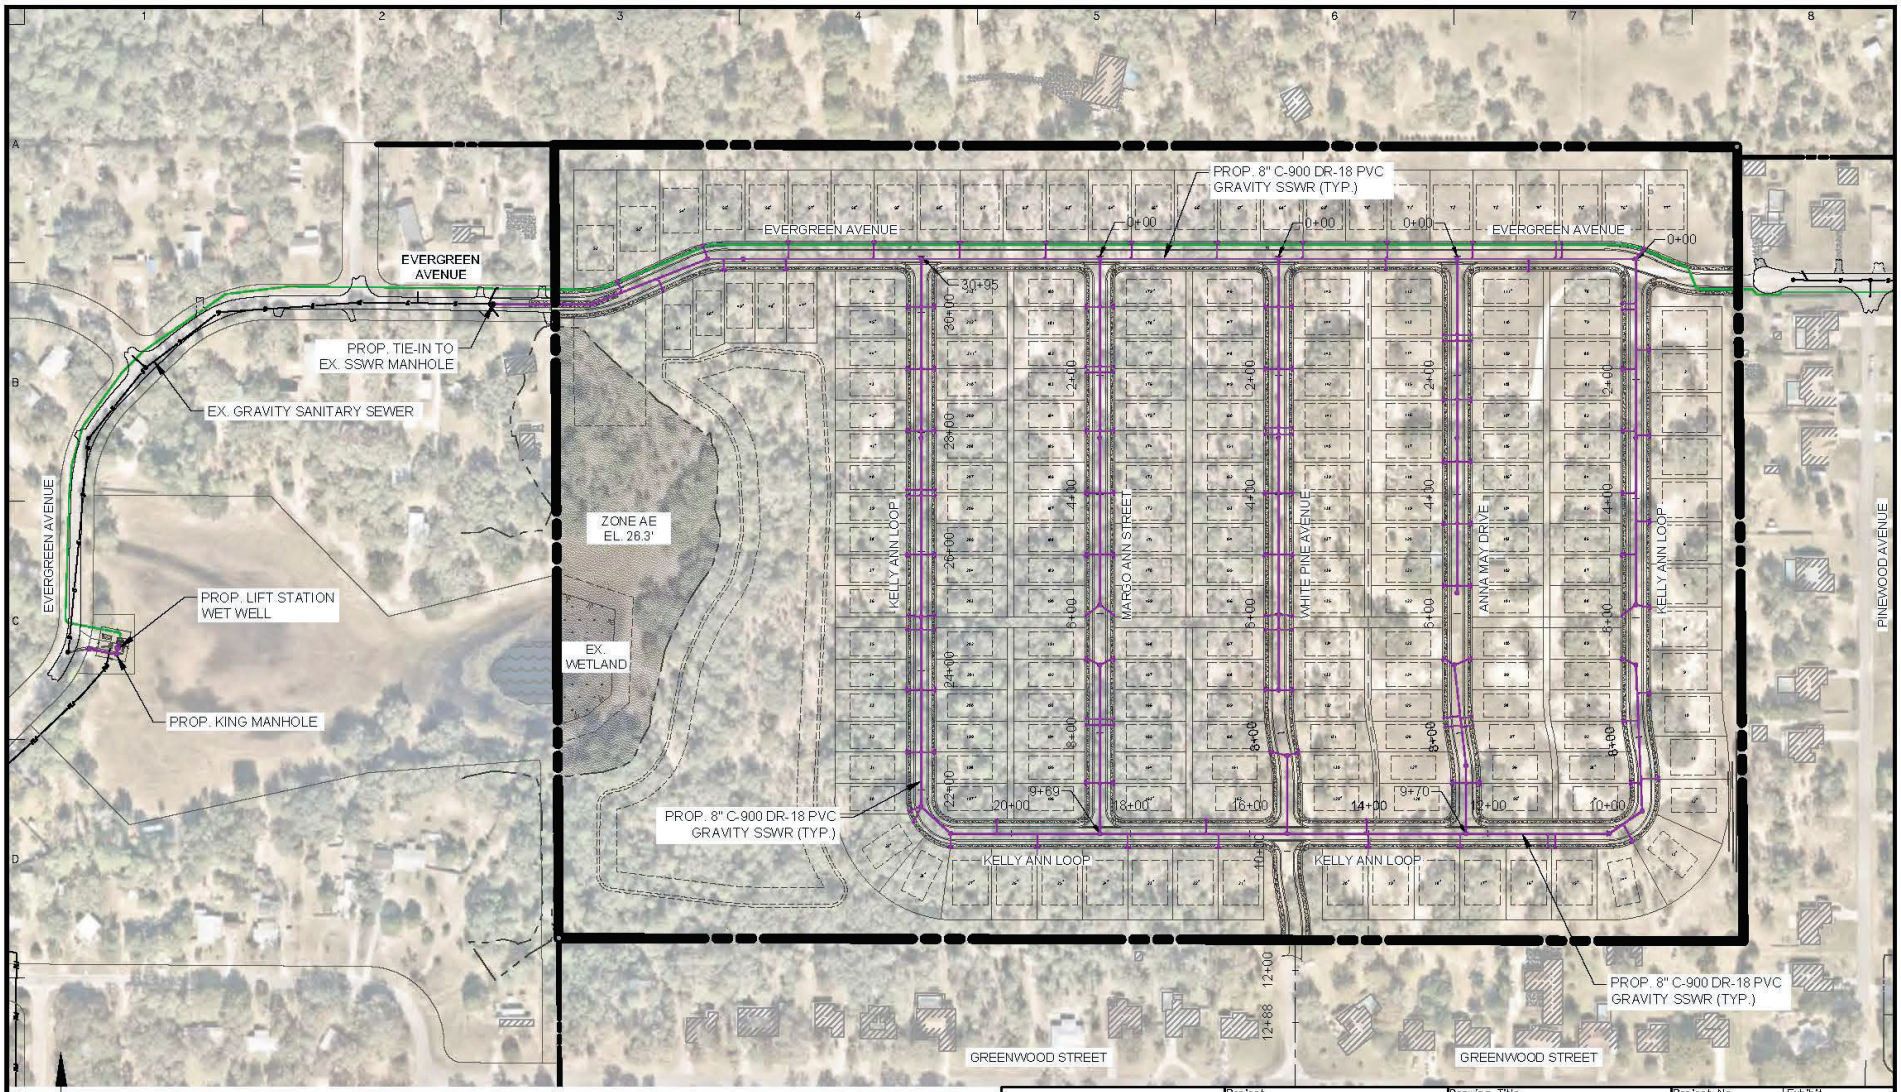

200 0 100 200

SCALE: 1 INCH = 200 FEET

Signature Date

ANDREW D. EILAND, JR.

LANGAN

Langan Engineering and Environmental Services, Inc.
400 N. Ashley Drive, Suite 2175
Tampa, FL 33602
T: 813.438.8100 F: 813.438.8101 www.langan.com
FL CERTIFICATE OF AUTHORIZATION NO. 0000806 LB8126/LB8126

Project: PINE CONE
WILLIAM RYAN HOMES FLORIDA, INC.
BROOKSVILLE
HERNANDO COUNTY FLORIDA

Drawing Title: ON-SITE WASTEWATER COLLECTION SYSTEM

Project No. 350050301
Date SEPTEMBER 22, 2023
Drawn By JNE
Checked By ADE

Exhibit: EX E
SHEET 1 OF 1

© 2021 Langan

Date: 9/26/2023 Time: 16:44 User: jenslen Style Table: Langan.stb Layout: EX G SHEET 1 OF 1 Document Code: EX-350050301-0103-CU103-0103