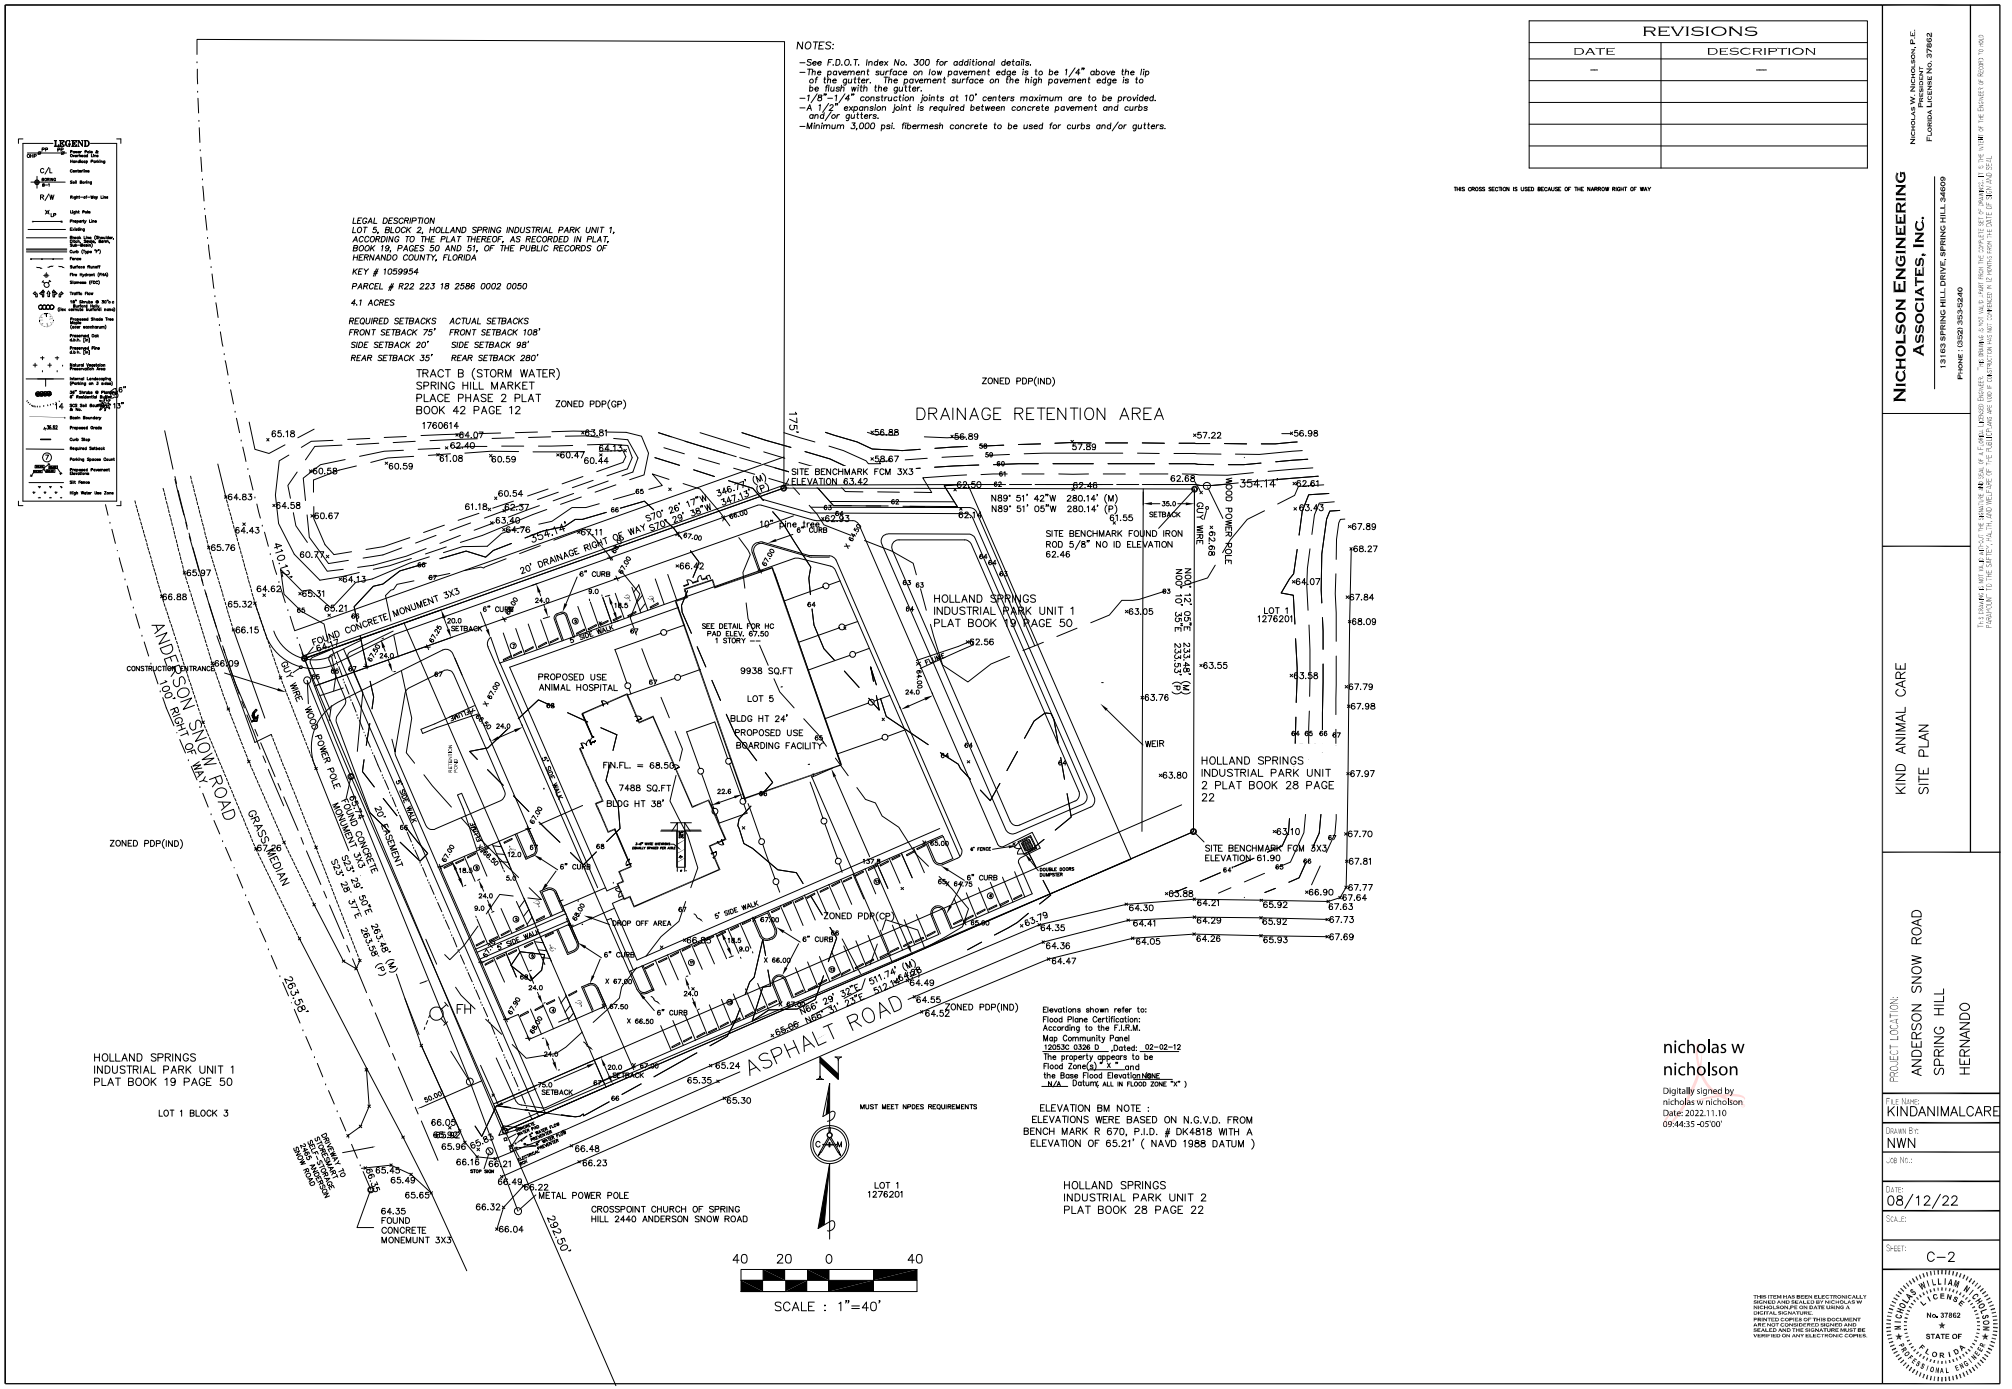

REVISIONS	
DATE	DESCRIPTION
—	—

THIS CROSS SECTION IS USED BECAUSE OF THE NARROW RIGHT OF WAY

nicholas w nicholson
Digitally signed by nicholas w nicholson
Date: 2022.11.10 09:44:35 -05'00'

NICHOLSON ENGINEERING ASSOCIATES, INC.
NICHOLAS W. NICHOLSON, P.E.
PRESIDENT
FLORIDA LICENSE NO. 37862
13163 SPRING HILL DRIVE, SPRING HILL 34609
PHONE: (352) 353-3240



KIND ANIMAL CARE
SITE PLAN

PROJECT LOCATION:
ANDERSON SNOW ROAD
SPRING HILL
HERNANDO

FILE NAME: KINDANIMALCARE
DRAWN BY: NWN
JOB NO.:
DATE: 08/12/22
SCALE:
SHEET: C–2

THIS ITEM HAS BEEN ELECTRONICALLY SIGNED AND SEALED BY NICHOLAS W NICHOLSON, P.E. USING A DIGITAL SIGNATURE.
PRINTED COPIES OF THIS DOCUMENT ARE NOT CONSIDERED SIGNED AND SEALED AND THE SIGNATURE MUST BE VERIFIED ON ANY ELECTRONIC COPIES.

NICHOLAS WILLIAM NICHOLSON LICENSE No. 37862 STATE OF FLORIDA PROFESSIONAL ENGINEER