

VOLUMES ANALYSIS

LOCATION MAP



VICINITY MAP



HERNANDO COUNTY, FL



CLIENT

HERNANDO COUNTY
16161 FLIGHT PATH DRIVE
BROOKSVILLE, FLORIDA 34604

ENGINEER OF RECORD

STANTEC - RACHEL ZASTROW, PE
777 S. HARBOUR ISLAND BLVD, SUITE 600
TAMPA, FL 33602
(813) 230-3115

SURVEYOR

MORGAN AND EKLUND INC.
4909 US HIGHWAY 1
VERO BEACH, FL 32967
(772) 388-5364

JULY 2025

INDEX OF DRAWINGS

SHEET	SHEET NAME
C-000	COVER PAGE
C-001	GENERAL NOTES
C-002 TO C-006	KEY SHEETS
C-101 TO C-137	EXISTING CONDITIONS
C-201 TO C-237	SEDIMENT REMOVAL THICKNESS
C-301 TO C-303	CROSS SECTIONS

NOTICE

THE INFORMATION IN THIS DOCUMENT WAS PREPARED BY STANTEC. WHILE STANTEC HAS TAKEN ALL REASONABLE STEPS TO ASSURE THE ACCURACY OF THE INFORMATION CONTAINED IN THIS DOCUMENT, IT CANNOT GUARANTEE THAT CHANGES OR ALTERATIONS TO THIS DOCUMENT WILL NOT BE MADE BY PERSONS OTHER THAN STANTEC PERSONNEL AFTER THE DOCUMENT LEAVES THE POSSESSION OF STANTEC. CHANGES OR ALTERATIONS MAY BE SAFETY RELATED AND RESULT IN THE DAMAGE TO PROPERTY, PERSONAL INJURY, OR DEATH, IF VERIFICATION OF THE INFORMATION CONTAINED IN THIS DOCUMENT IS NEEDED, CONTACT SHOULD BE MADE DIRECTLY WITH STANTEC.

THIS DOCUMENT MUST BE COMPARED TO THE ORIGINAL HARD COPY, WITH CERTIFIED RAISED SEAL IF APPLICABLE, IN ORDER TO ENSURE THE ACCURACY OF THE INFORMATION CONTAINED THEREIN AND TO FURTHER INSURE THAT NO CHANGES, ALTERATIONS, OR MODIFICATIONS HAVE BEEN MADE TO THE DOCUMENT. NO RELIANCE SHOULD EVER BE MADE ON A DOCUMENT TRANSMITTED OR REVIEWED BY COMPUTER OR OTHER ELECTRONIC MEANS UNLESS IT IS FIRST COMPARED TO THE ORIGINAL. STANTEC MAKES NO WARRANTIES, EXPRESSED OR IMPLIED, CONCERNING THE ACCURACY OF THE INFORMATION CONTAINED IN ANY DOCUMENT TRANSMITTED OR REVIEWED BY COMPUTER OR OTHER ELECTRONIC MEANS.

PREPARED BY

STANTEC CONSULTING SERVICES, INC
777 S. HARBOUR ISLAND BLVD, SUITE 600
TAMPA, FL 33602



FOR REVIEW PURPOSES
ONLY

DATE:

ENGINEER OF RECORD: RACHEL ZASTROW
FLORIDA P.E. #97620

1. ALL COORDINATES REFERENCE THE NORTH AMERICAN DATUM OF 1983/1990 ADJUSTMENT (NAD83/90) STATE PLANE ZONE 0902 FLORIDA WEST (FT).
2. ALL ELEVATIONS REFER TO NOAA VERTICAL DATUM TRANSFORMATION TOOL:
LAT. LONG = 28.485, -82.656

DATUM	TIDE LEVEL (FT)
MEAN HIGHER HIGH WATER (MHHW)	2.84
MEAN HIGH WATER (MHW)	2.51
NAVD88	1.47
MEAN SEA LEVEL (MSL)	1.24
MEAN LOW WATER (MLW)	0.00
MEAN LOWER LOW WATER (MLLW)	-0.42



1. DREDGE TEMPLATE CHANNEL WIDTHS VARY.
2. DREDGE TEMPLATE BOTTOM IS -5 FT MLW.
3. DREDGE TEMPLATE SIDE SLOPES ARE 3H:1V.

SUBAREA	DREDGE VOLUME (CY)
1	18,850
2	49,991
3	6,414
4	5,955
5	11,337
6	10,643
TOTAL	103,190



ENGINEER OF RECORD
RACHIEL ZASTROW - FL P.E. #97620

FOR REVIEW PURPOSES
ONLY

HERNANDO COUNTY
16161 FLIGHT PATH DRIVE
BROOKSVILLE, FL 34604


WATERWAY STUDY

GENERAL NOTES




C-001

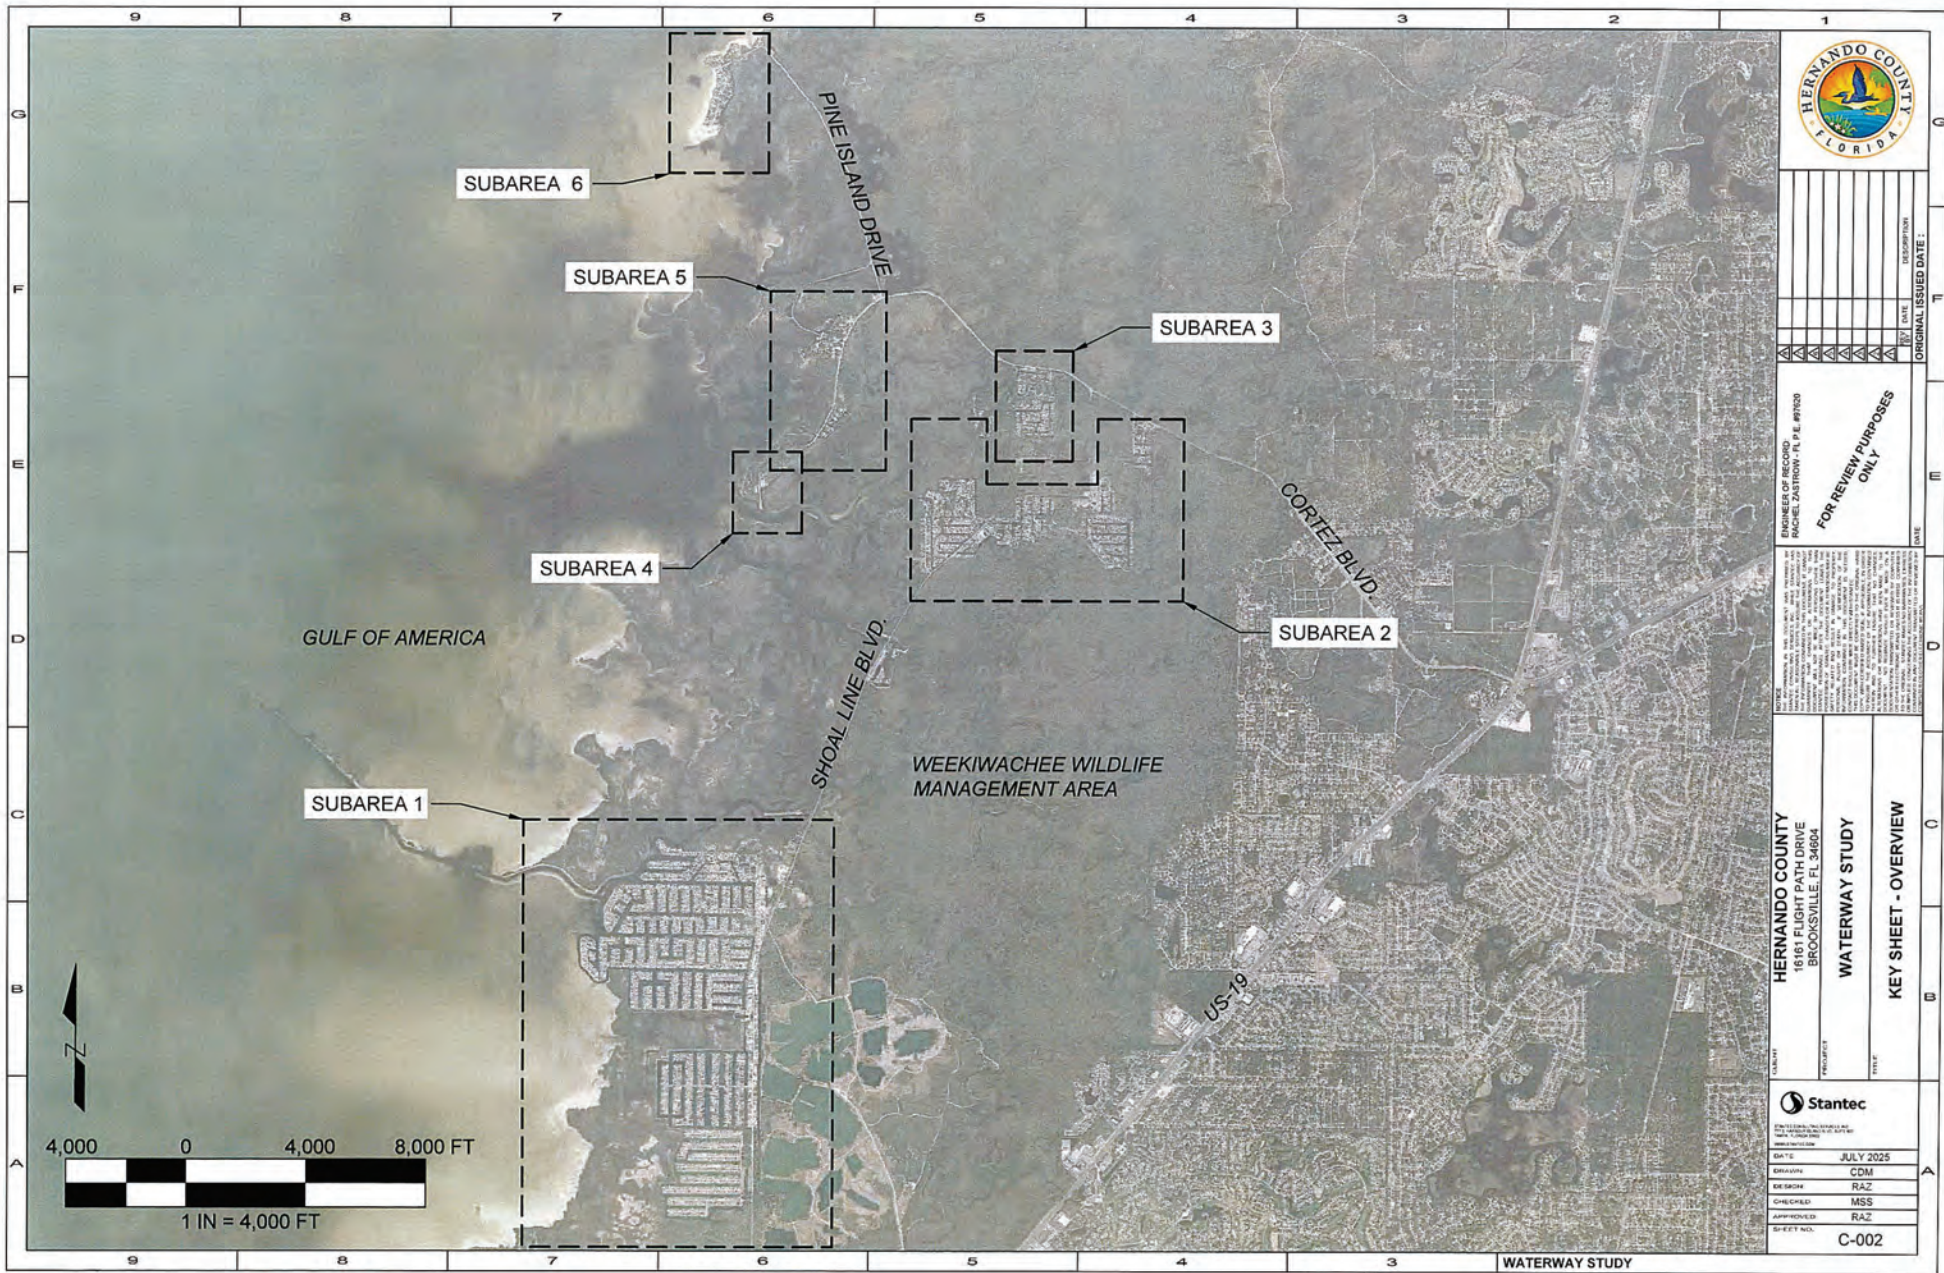

DESIGNED BY
PROJECT ENGINEER

FOR REVIEW PURPOSES
ONLY

HERNANDO COUNTY
16161 FLIGHT PATH DRIVE
BROOKSVILLE, FL 34604


WATERWAY STUDY

KEY SHEET - OVERVIEW



DATE: JULY 2025

C-002

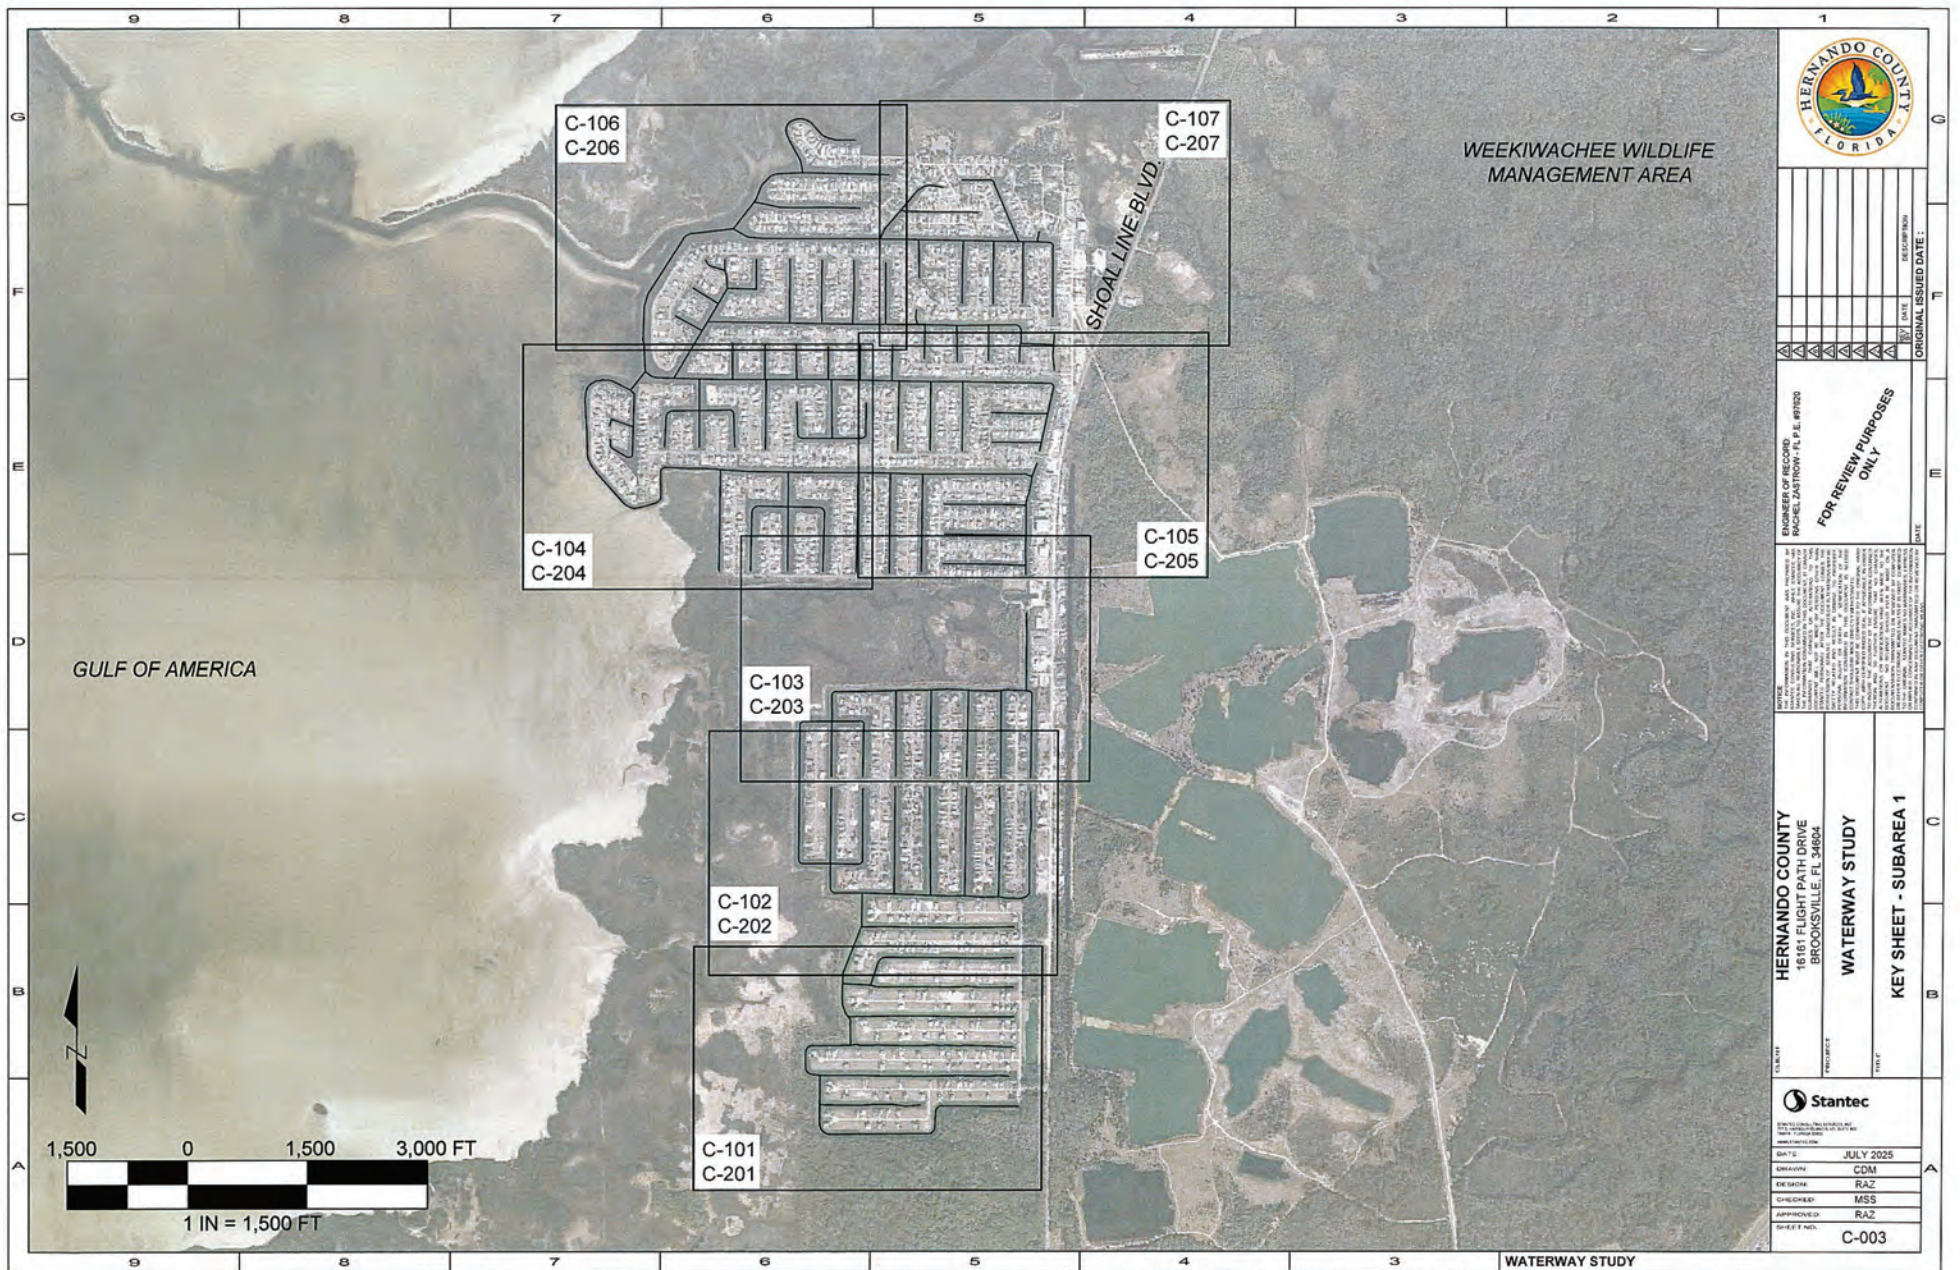

WEEKIWACHEE WILDLIFE
MANAGEMENT AREA

FOR REVIEW PURPOSES
ONLY



HERNANDO COUNTY
18161 FLIGHT PATH DRIVE
BROOKSVILLE, FL 34604


WATERWAY STUDY

KEY SHEET - SUBAREA 1



DATE: JULY 2025
DRAWN: CDM
DESIGN: RAZ
CHECKED: MSS
APPROVED: RAZ
SHEET NO.: C-003

WATERWAY STUDY

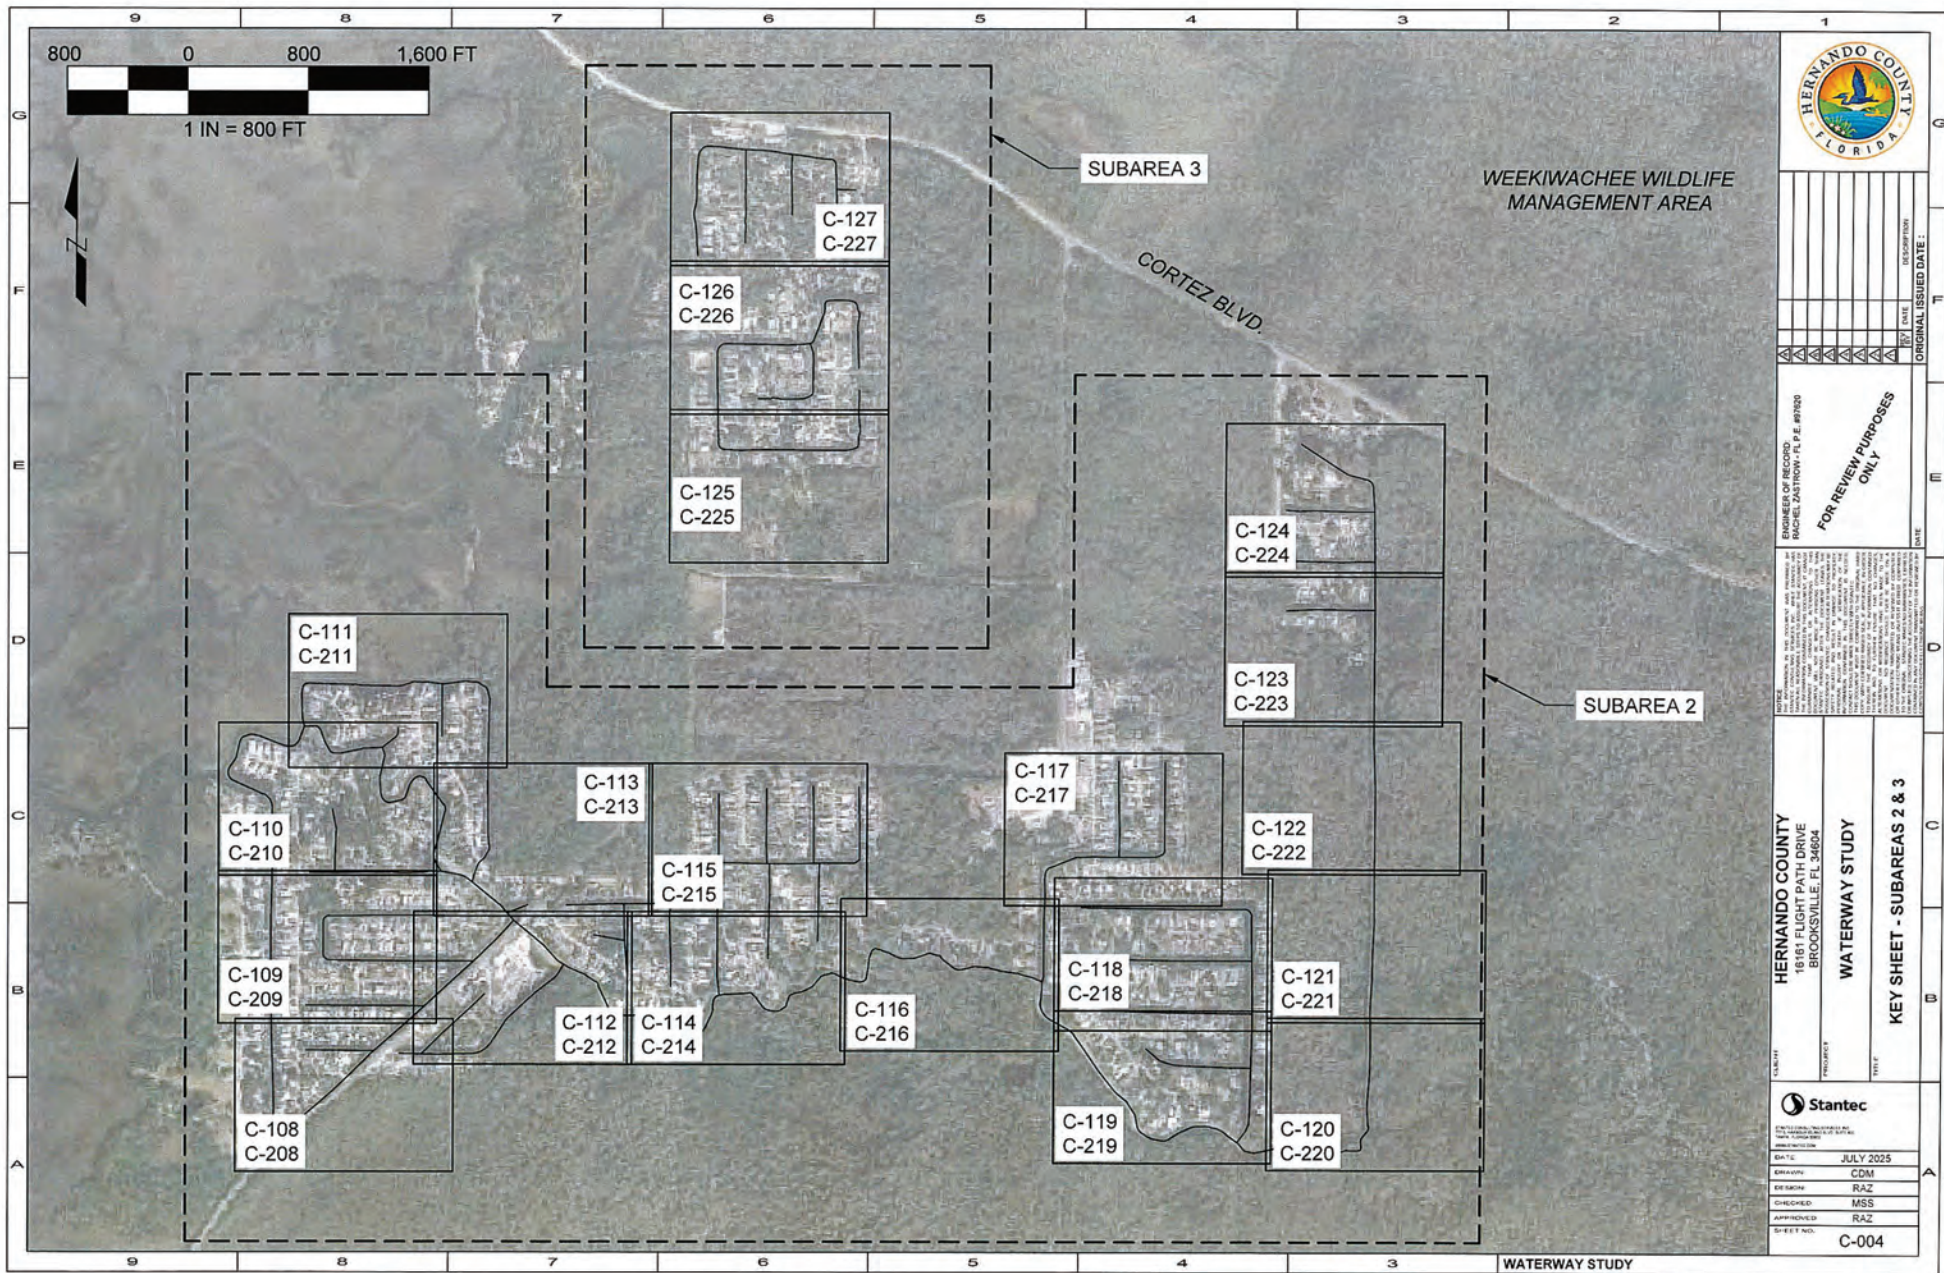

HERNANDO COUNTY
FLORIDA

FOR REVIEW PURPOSES
ONLY

HERNANDO COUNTY
BROOKSVILLE, FL 34604

WATERWAY STUDY


KEY SHEET - SUBAREAS 2 & 3






DATE: JULY 2025
CHECKED BY: MSS
APPROVED BY: RAZ

SHEET NO. C-004

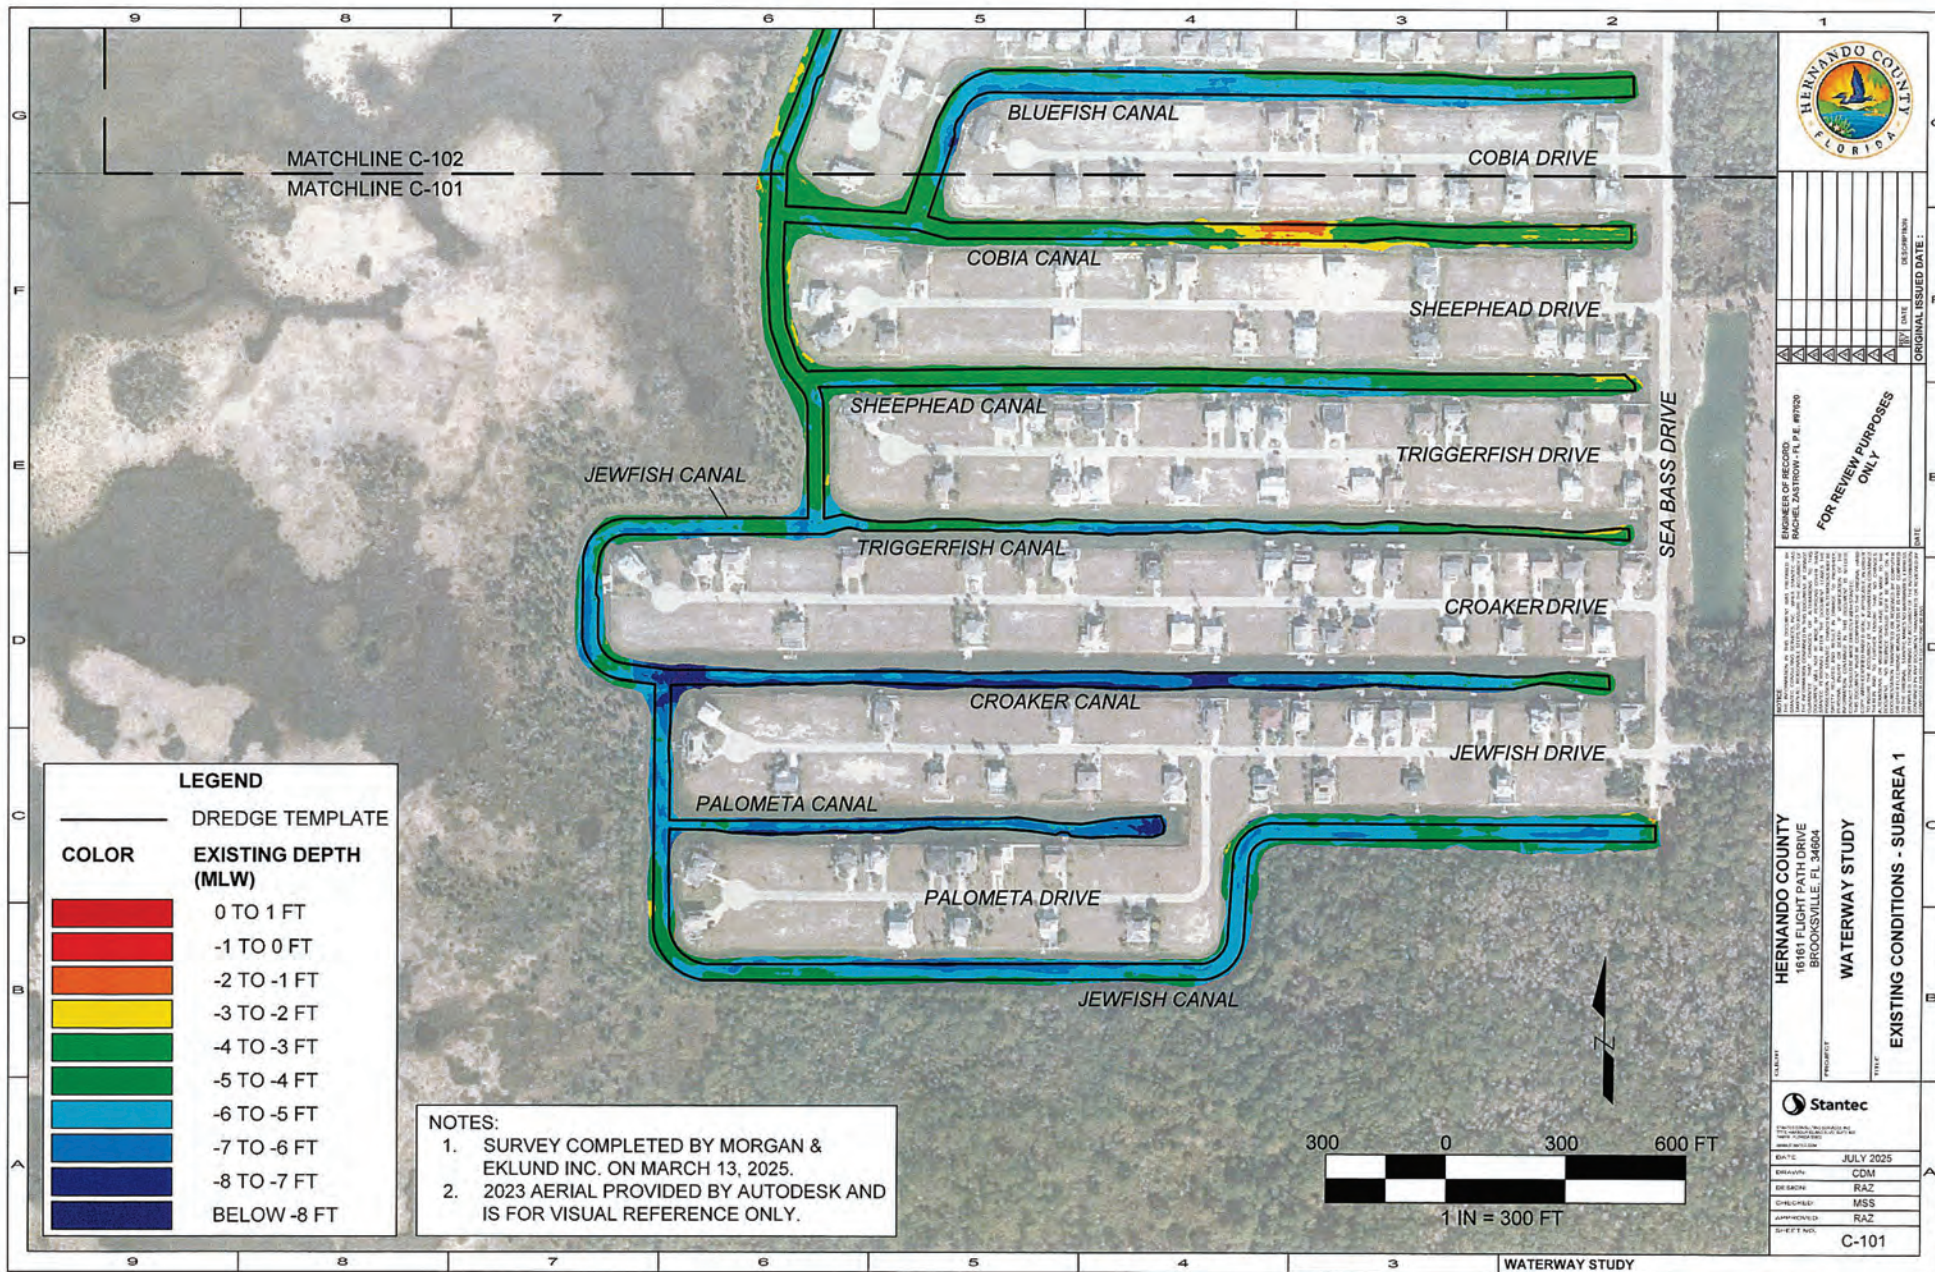

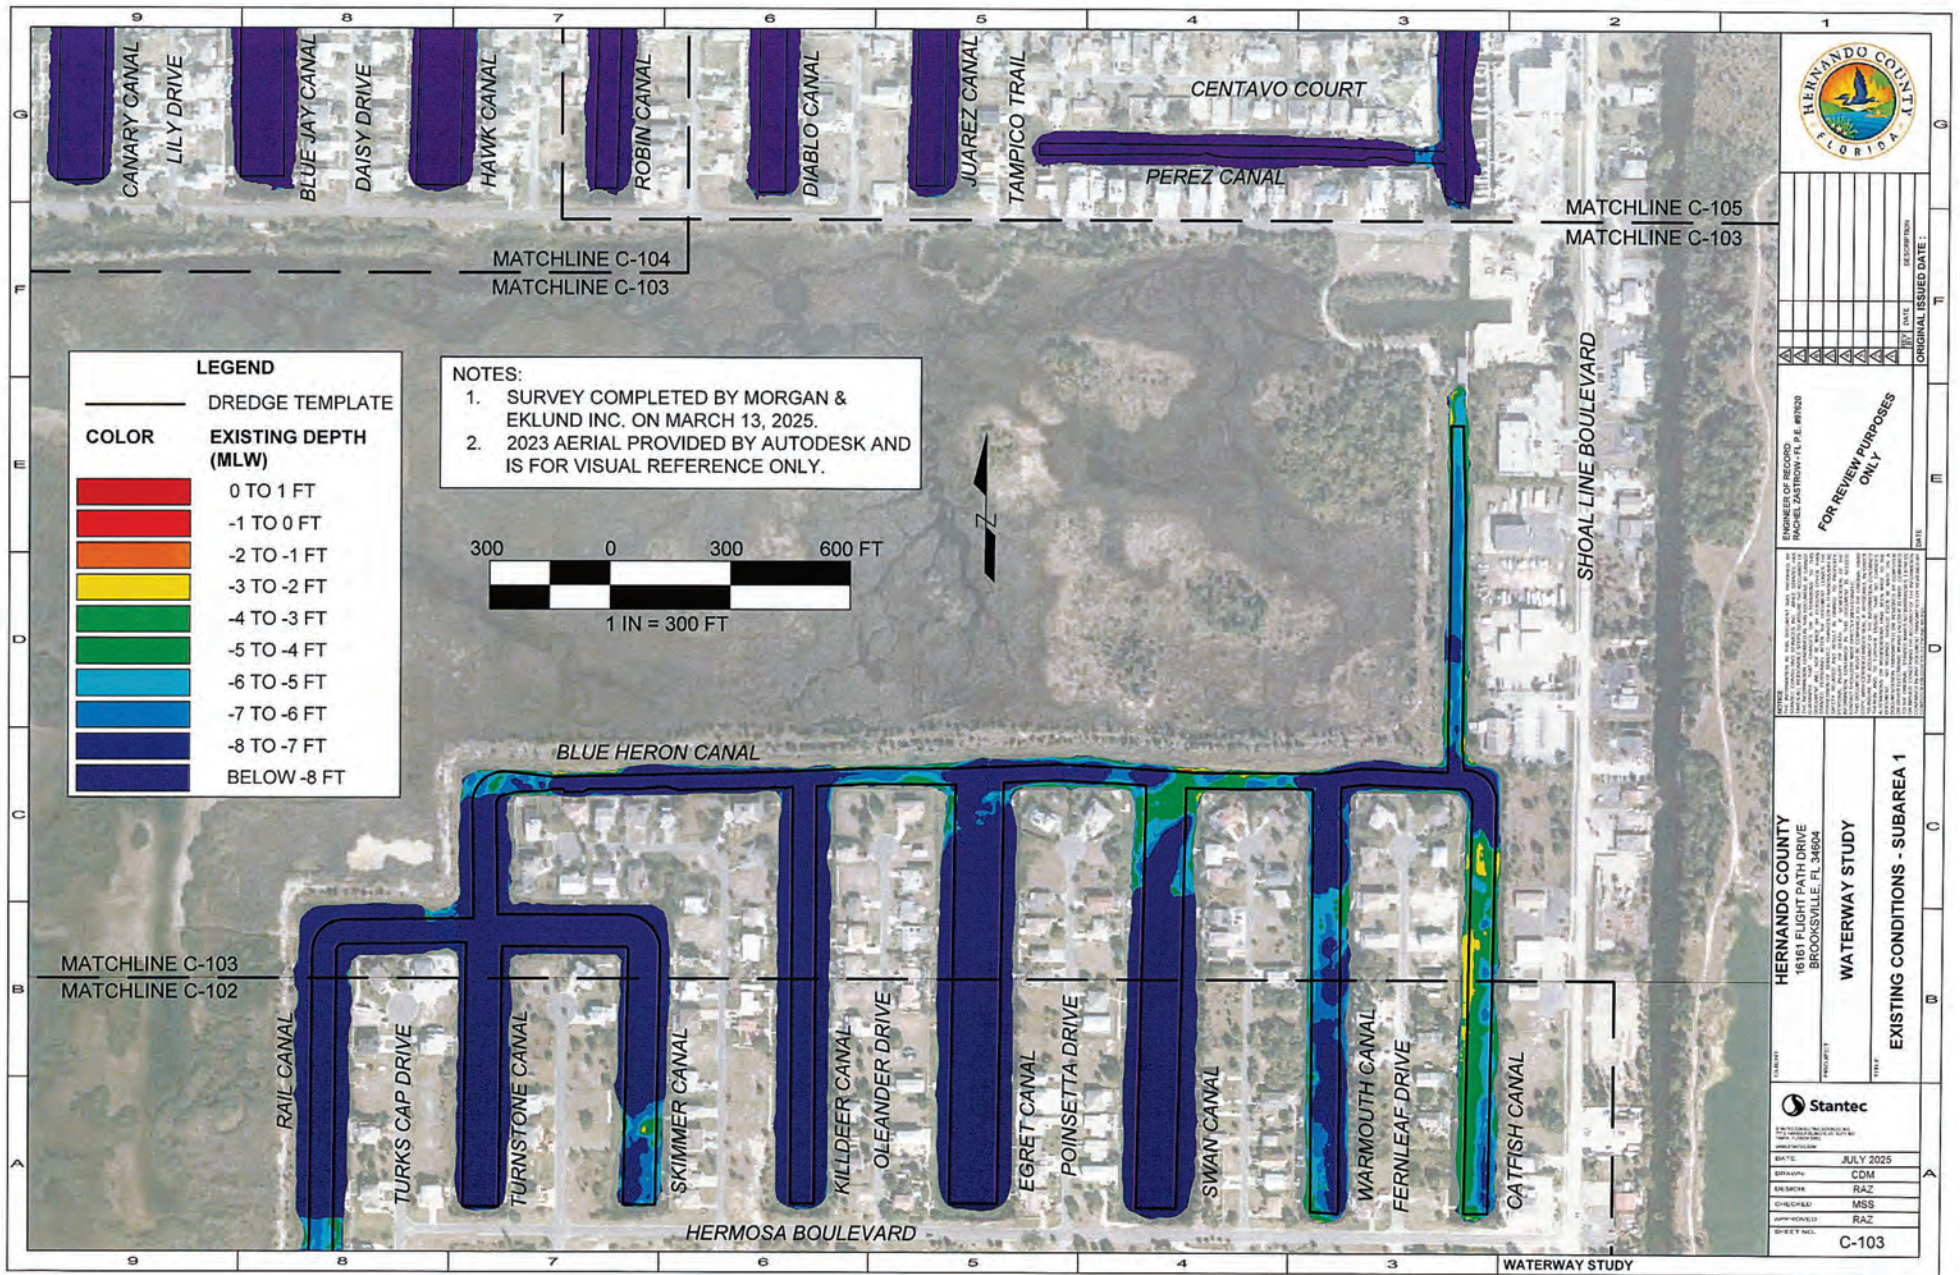

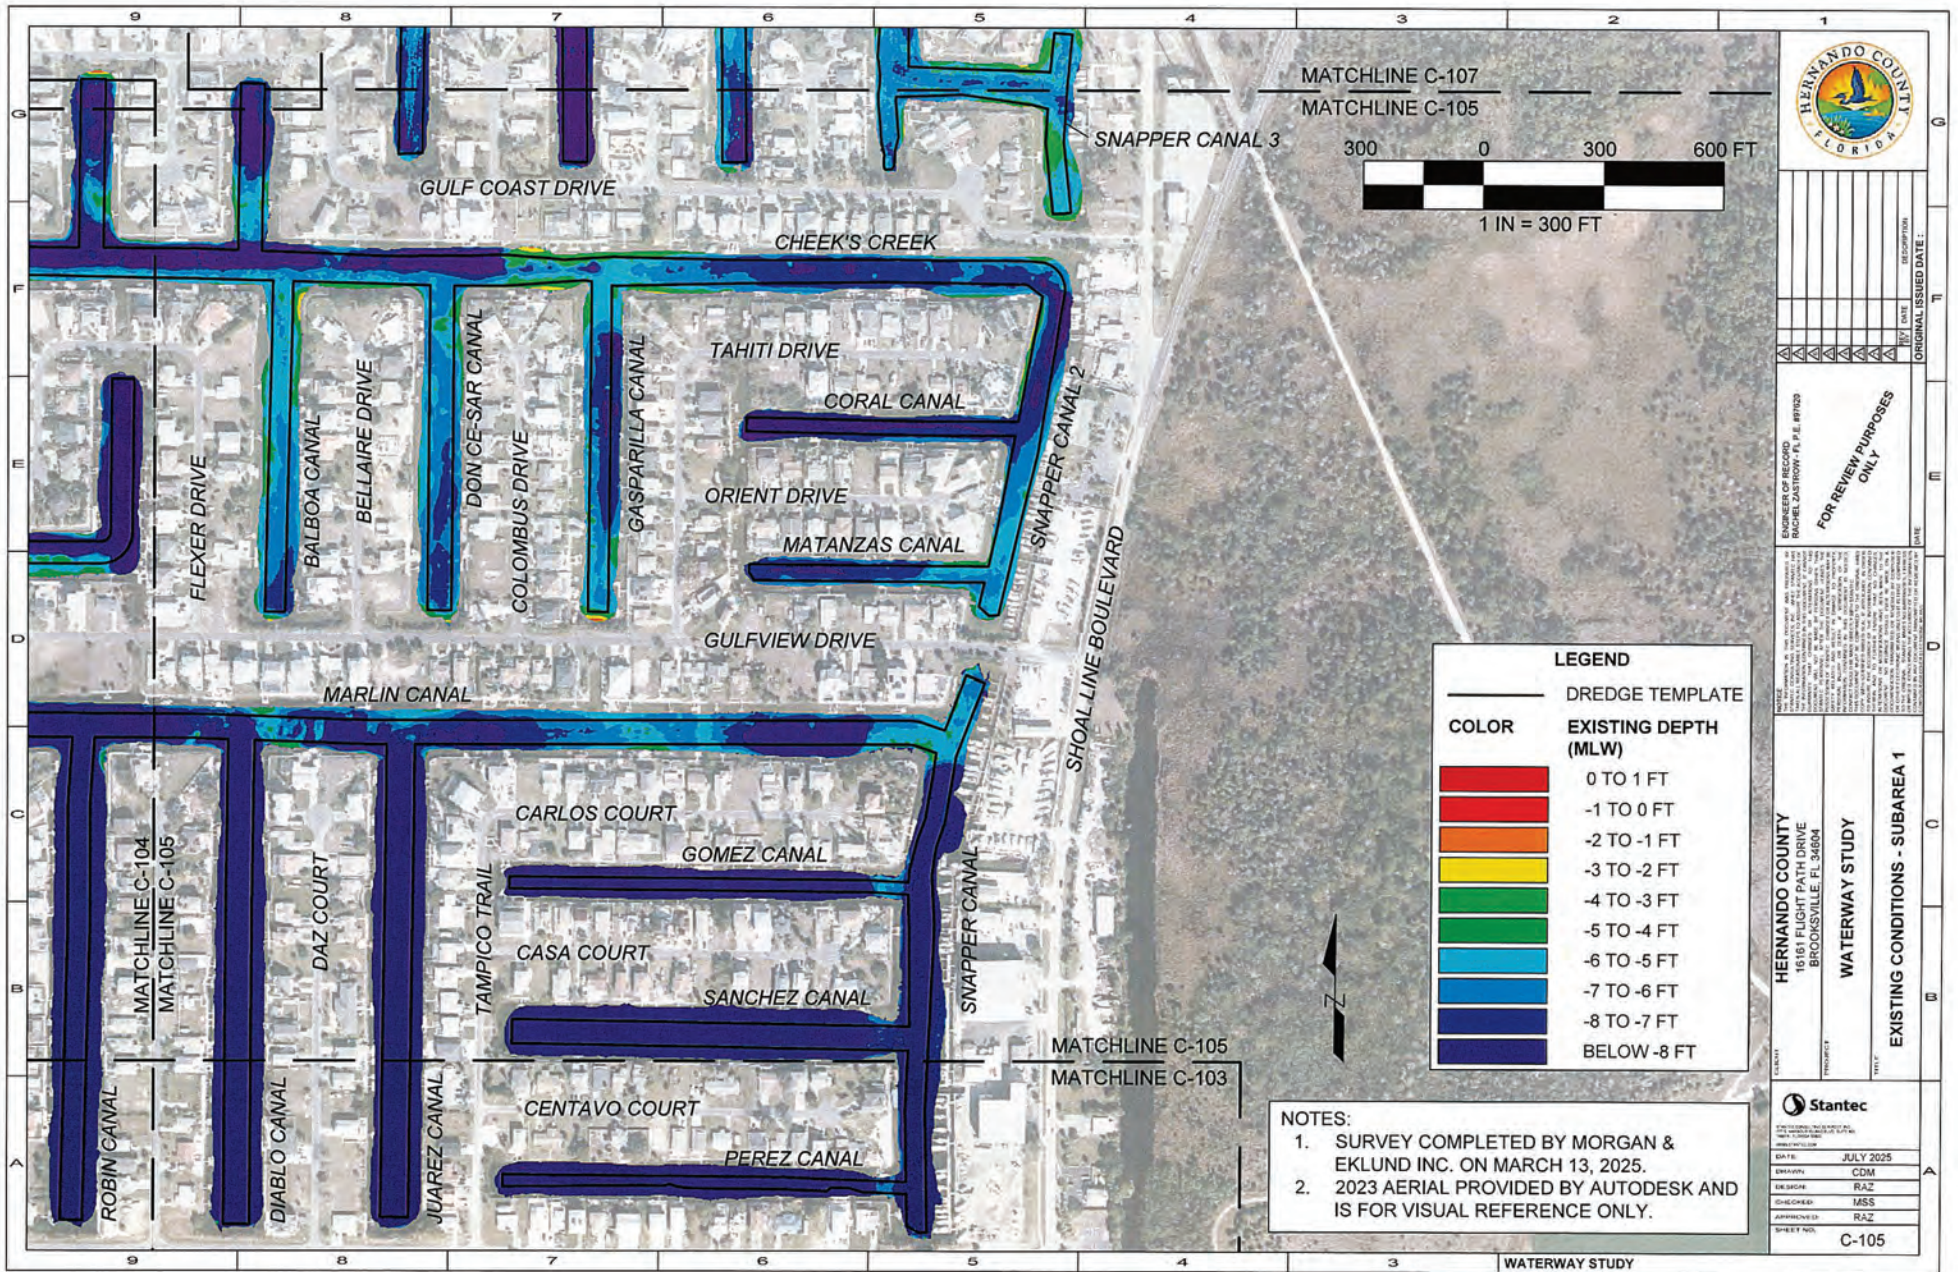

REV	DATE	DESCRIPTION

FOR REVIEW PURPOSES ONLY

HERNANDO COUNTY
BROOKSVILLE, FL 34604


WATERWAY STUDY
EXISTING CONDITIONS - SUBAREA 1

DATE	JULY 2025
DESIGNER	CDM
ENGINEER	RAZ
CHECKER	MSS
APPROVER	RAZ
SHEET NO.	C-105

LEGEND	
—	DREDGE TEMPLATE
COLOR	EXISTING DEPTH (MLW)
Red	0 TO 1 FT

NOTES:
1. SURVEY COMPLETED BY MORGAN & EKLUND INC. ON MARCH 13, 2025.
2. 2023 AERIAL PROVIDED BY AUTODESK AND IS FOR VISUAL REFERENCE ONLY.

WATERWAY STUDY

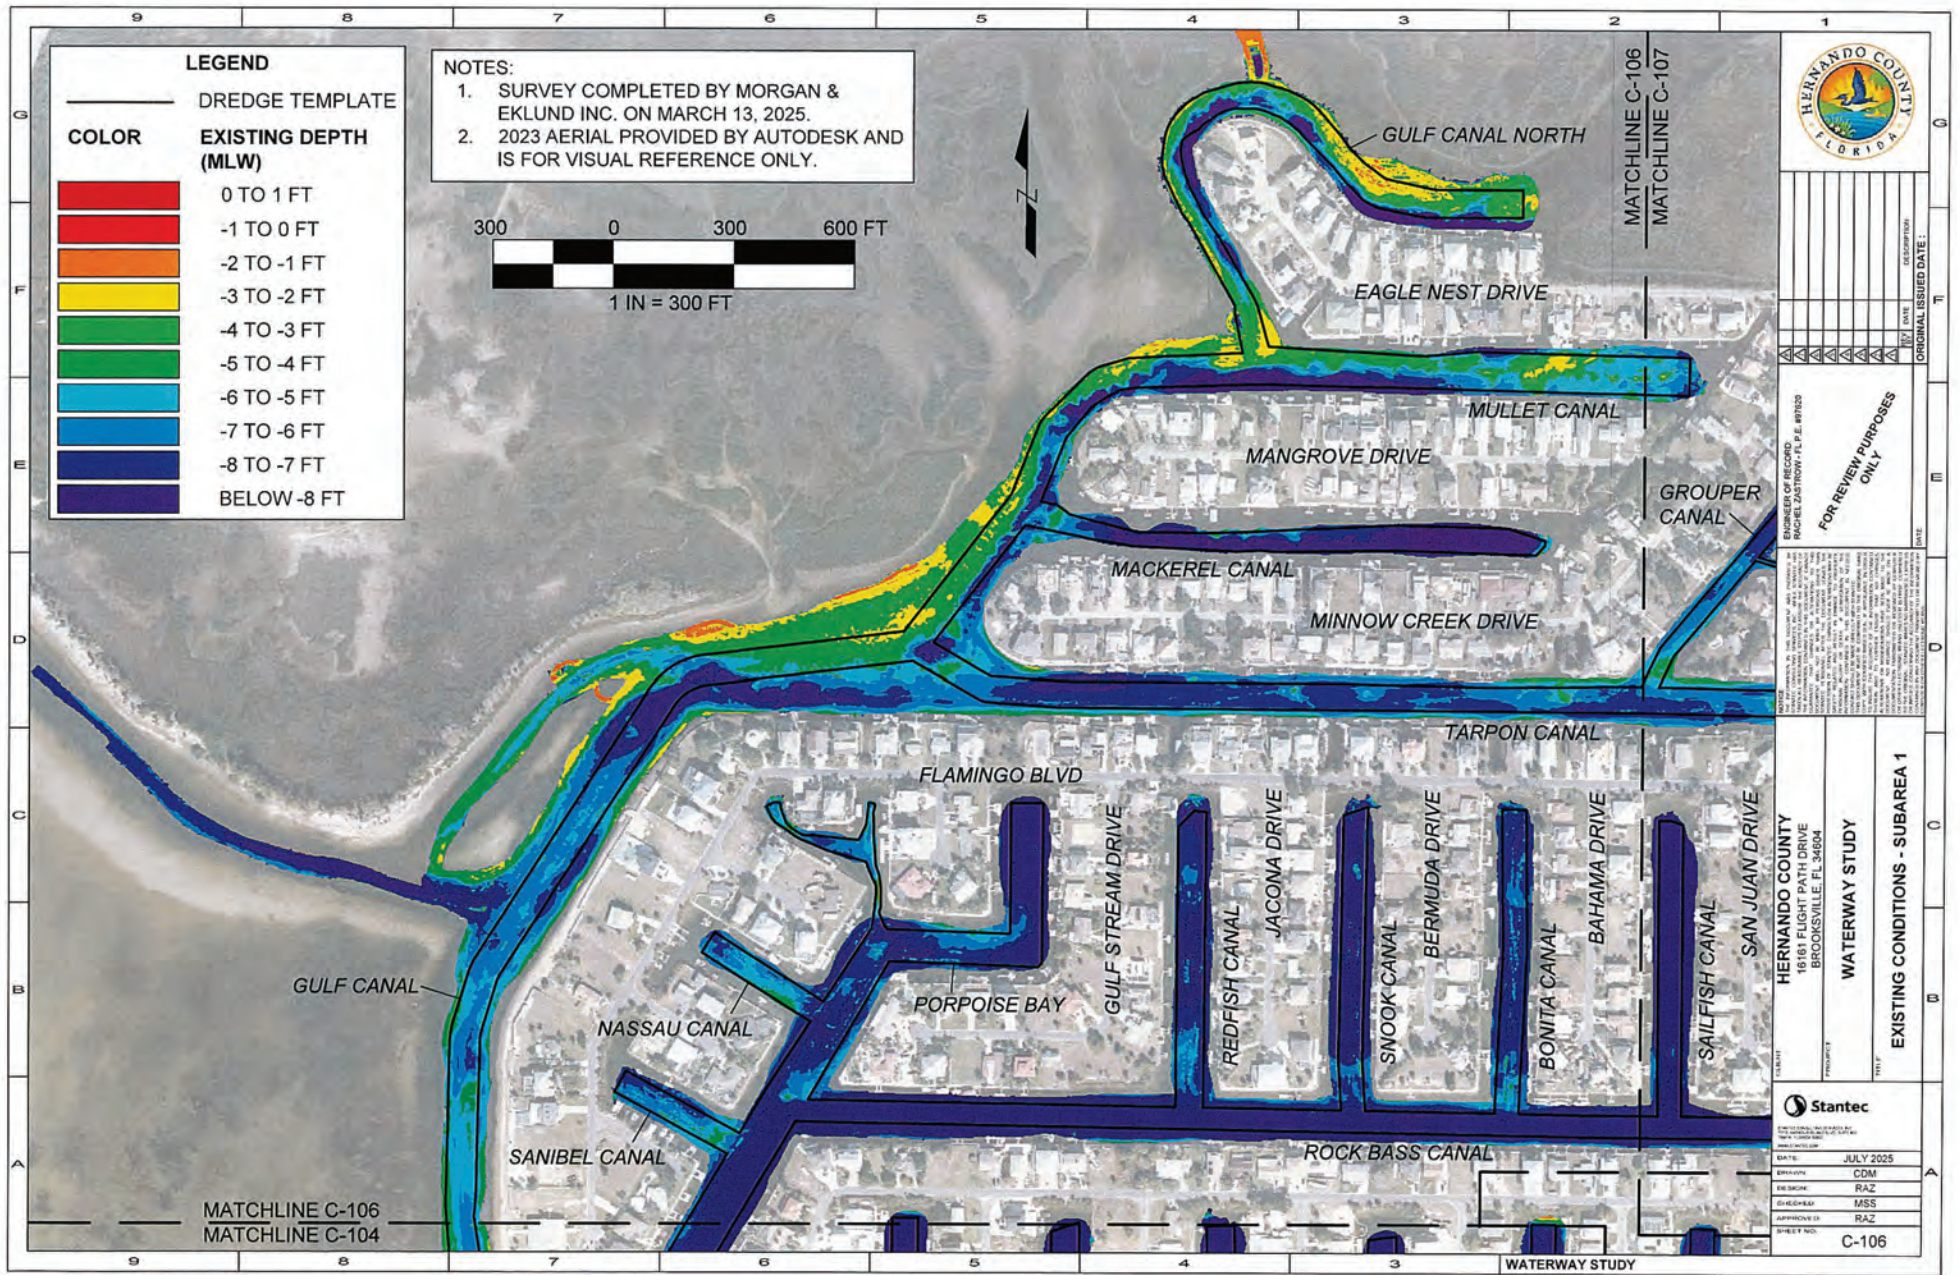

DATE	DESCRIPTION

ENGINEER OF RECORD

FOR REVIEW PURPOSES ONLY

PROJECT: WATERWAY STUDY - SUBAREA 1
SHEET NO.: C-106

HERNANDO COUNTY
BROOKSVILLE, FL 34604

WATERWAY STUDY

EXISTING CONDITIONS - SUBAREA 1

Stantec

DATE: JULY 2025
DESIGNER: CDM
APPROVER: RAZ

NOTES:
 1. SURVEY COMPLETED BY MORGAN & EKLUND INC. ON MARCH 13, 2025.
 2. 2023 AERIAL PROVIDED BY AUTODESK AND IS FOR VISUAL REFERENCE ONLY.

LEGEND

DREDGE TEMPLATE

COLOR

Red	0 TO 1 FT
Red	-1 TO 0 FT
Orange	-2 TO -1 FT
Yellow	-3 TO -2 FT
Light Green	-4 TO -3 FT
Green	-5 TO -4 FT
Blue	-6 TO -5 FT
Dark Blue	-7 TO -6 FT
Dark Blue	-8 TO -7 FT
Dark Blue	BELOW -8 FT

EXISTING DEPTH (MLW)



DATE	DESCRIPTION

FOR REVIEW PURPOSES ONLY





HERNANDO COUNTY
 BROOKSVILLE, FL 34604

WATERWAY STUDY

EXISTING CONDITIONS - SUBAREA 1

DATE:	JULY 2025
DESIGNED BY:	CDM
ENGINEER:	RAZ
CHECKED BY:	MSS
APPROVED BY:	RAZ
SHEET NO.:	C-107

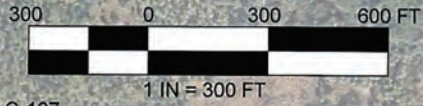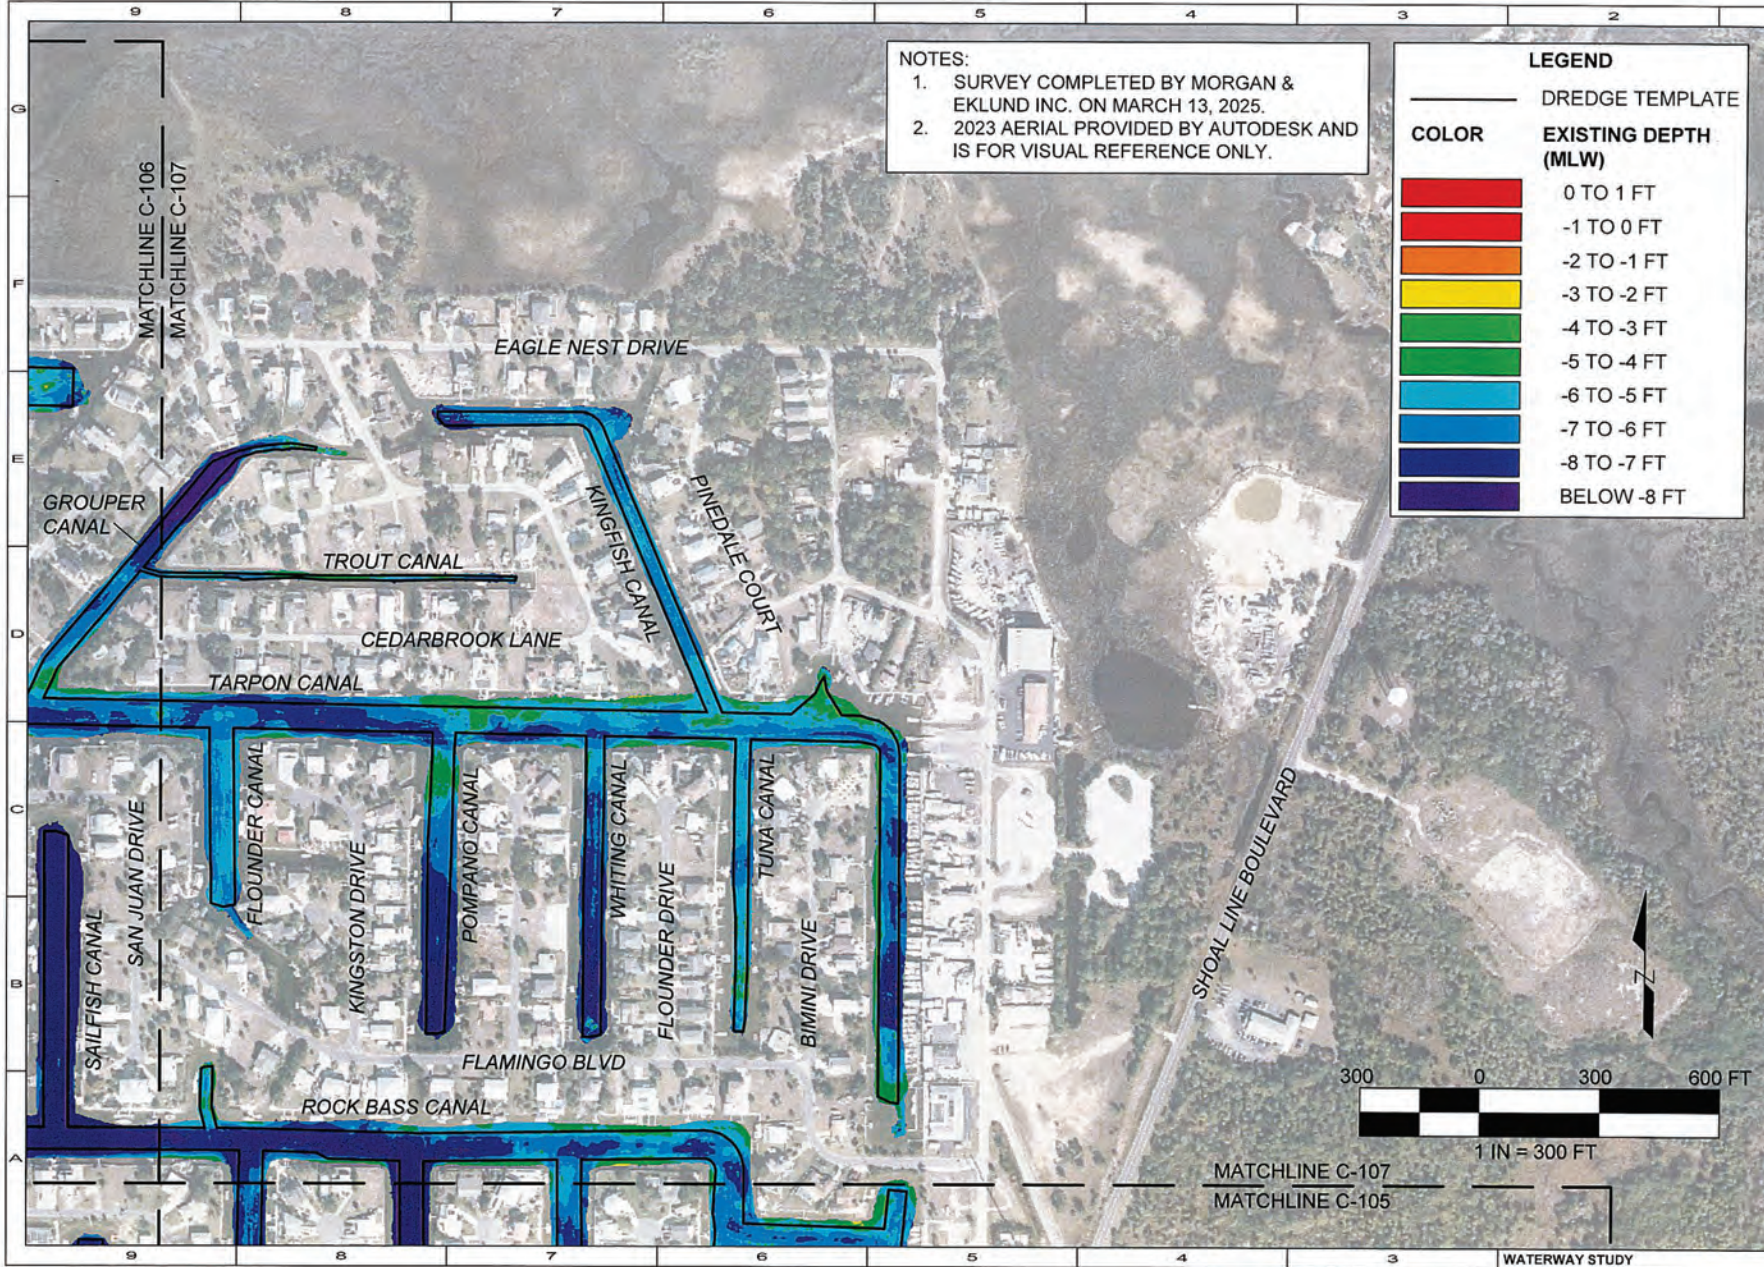

WATERWAY STUDY