EXHIBIT "A"

MAP OF SURVEY - BOUNDARY SURVEY

PROPERTY ADDRESS: CENTRALIA ROAD

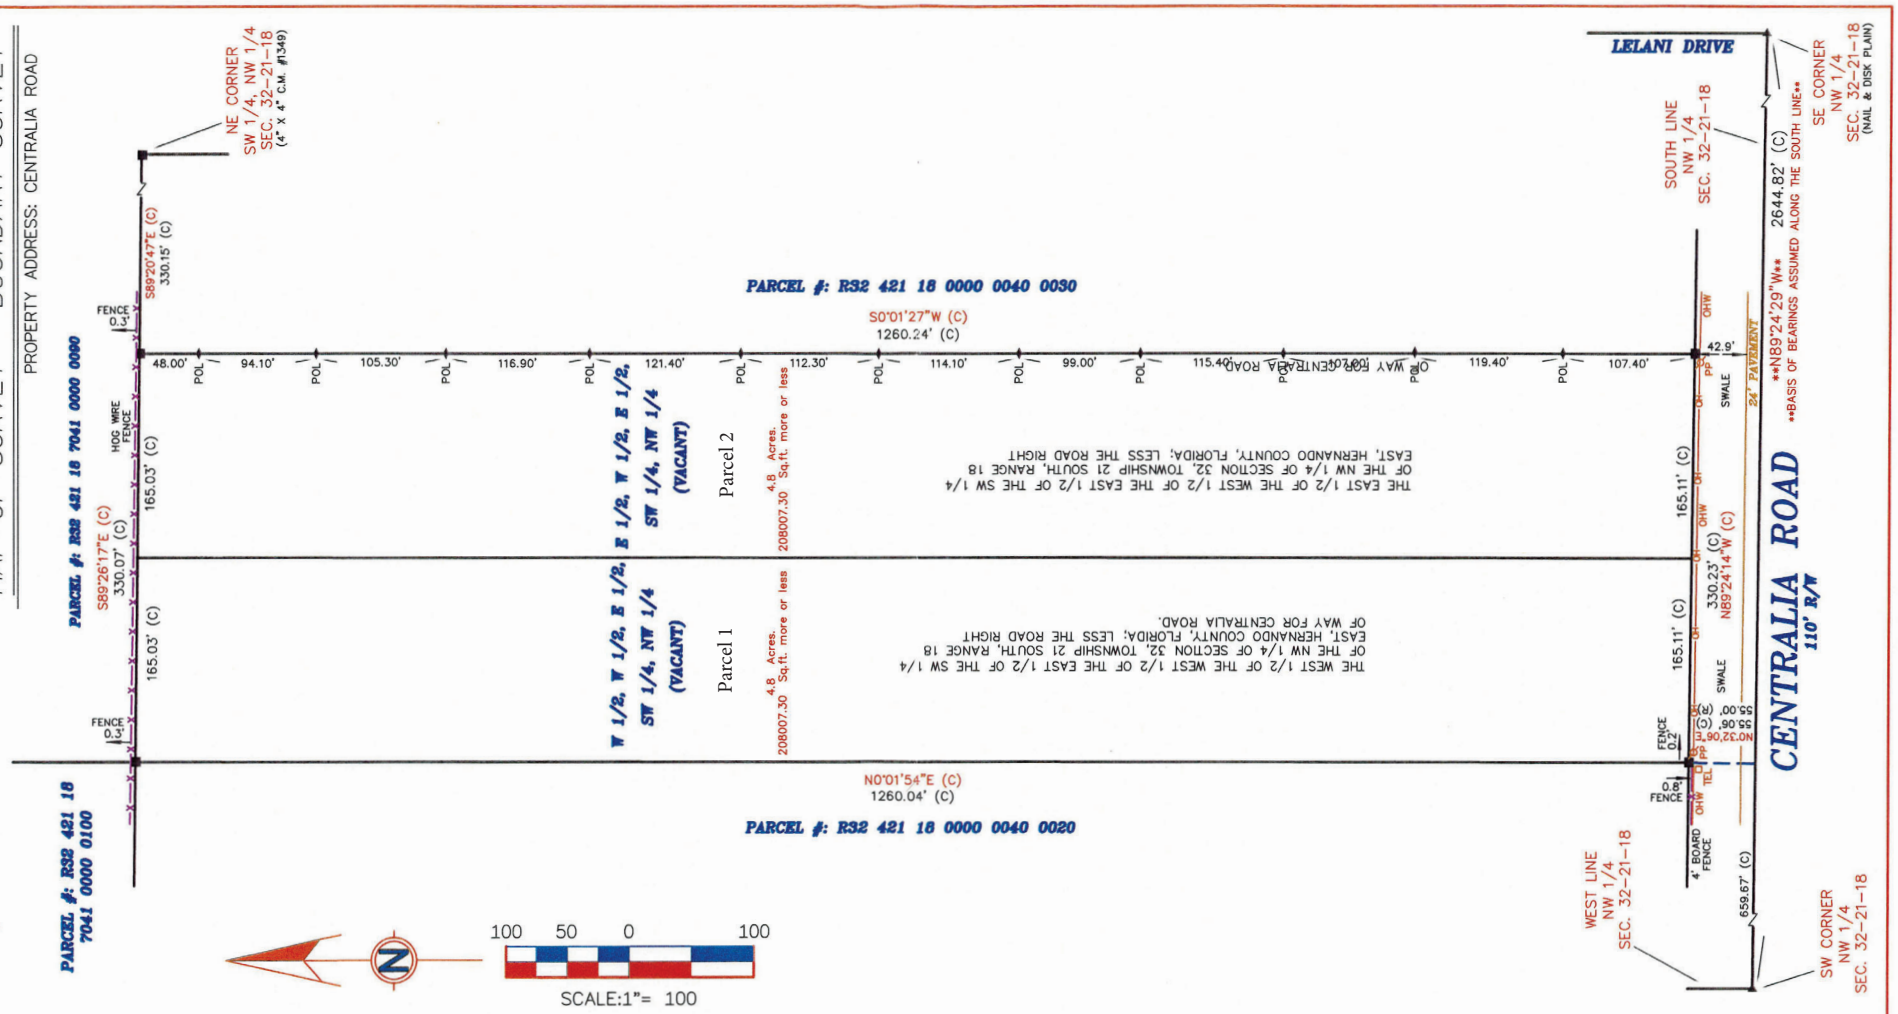

COPYRIGHT © 2019

DENNIS V. MOYLAN, P.S.M.
LAND SURVEYS
5342 Birchwood Road
Spring Hill, FL 34608
(352) 684-5450 FAX (352) 684-9955

Party Chief:	D. MOYLAN	W.O.	19-050
Drawn By:	J. CALLERI	DATE:	03/07/19
Checked By:	D. MOYLAN	F.B.	110 PG. 4-5

I, THE UNDERSIGNED PROFESSIONAL SURVEYOR AND MAPPER, HEREBY CERTIFY THAT THIS DOCUMENT WAS PREPARED UNDER MY DIRECT SUPERVISION AND THAT TO THE BEST OF MY KNOWLEDGE, INFORMATION, AND BELIEF IS A TRUE AND ACCURATE PRESENTATION OF THE INFORMATION SHOWN HEREON.

08-19-25

DENNIS V. MOYLAN, Professional Surveyor & Mapper, Florida Registration # 6115

DATE OF LAST FIELD WORK

CERTIFIED TO THE FOLLOWING ONLY:
LOUIS AND HELEN J. CARASTRO

DESCRIPTION:

SECTION: 32 TOWNSHIP: 21 S, RANGE: 18 E

LEGEND: A complete list of abbreviations used in this survey are shown on the back of this page.

COMMUNITY PANEL: 12053C-0157D DATE: 02/02/12 FLOOD ZONE:"X" BASE FLOOD ELEVATION:

- ● Found _____ Iron Rod _____
- ⊙ Found _____ Iron Rod _____
- ○ Set 1/2" Iron Rod # 6115
- ○ Found _____ Iron Pipe _____
- ■ Found 4"X4" C.M. #3882
- ▲ Found R.R. Spike PLAIN
- □ Set 4" x 4" C.M. # 6115
- △ Set Nail & Disk _____

Elevations Show Refer to: ☐ NGVD or ☐ Assumed Datum.

REVISIONS	DATE

UNLESS IT BEARS THE SIGNATURE AND THE ORIGINAL RAISED SEAL OF A FLORIDA LICENSED SURVEYOR AND MAPPER, THIS DRAWING, SKETCH, PLAT, OR MAP IS FOR INFORMATIONAL PURPOSES ONLY AND NOT VALID.