





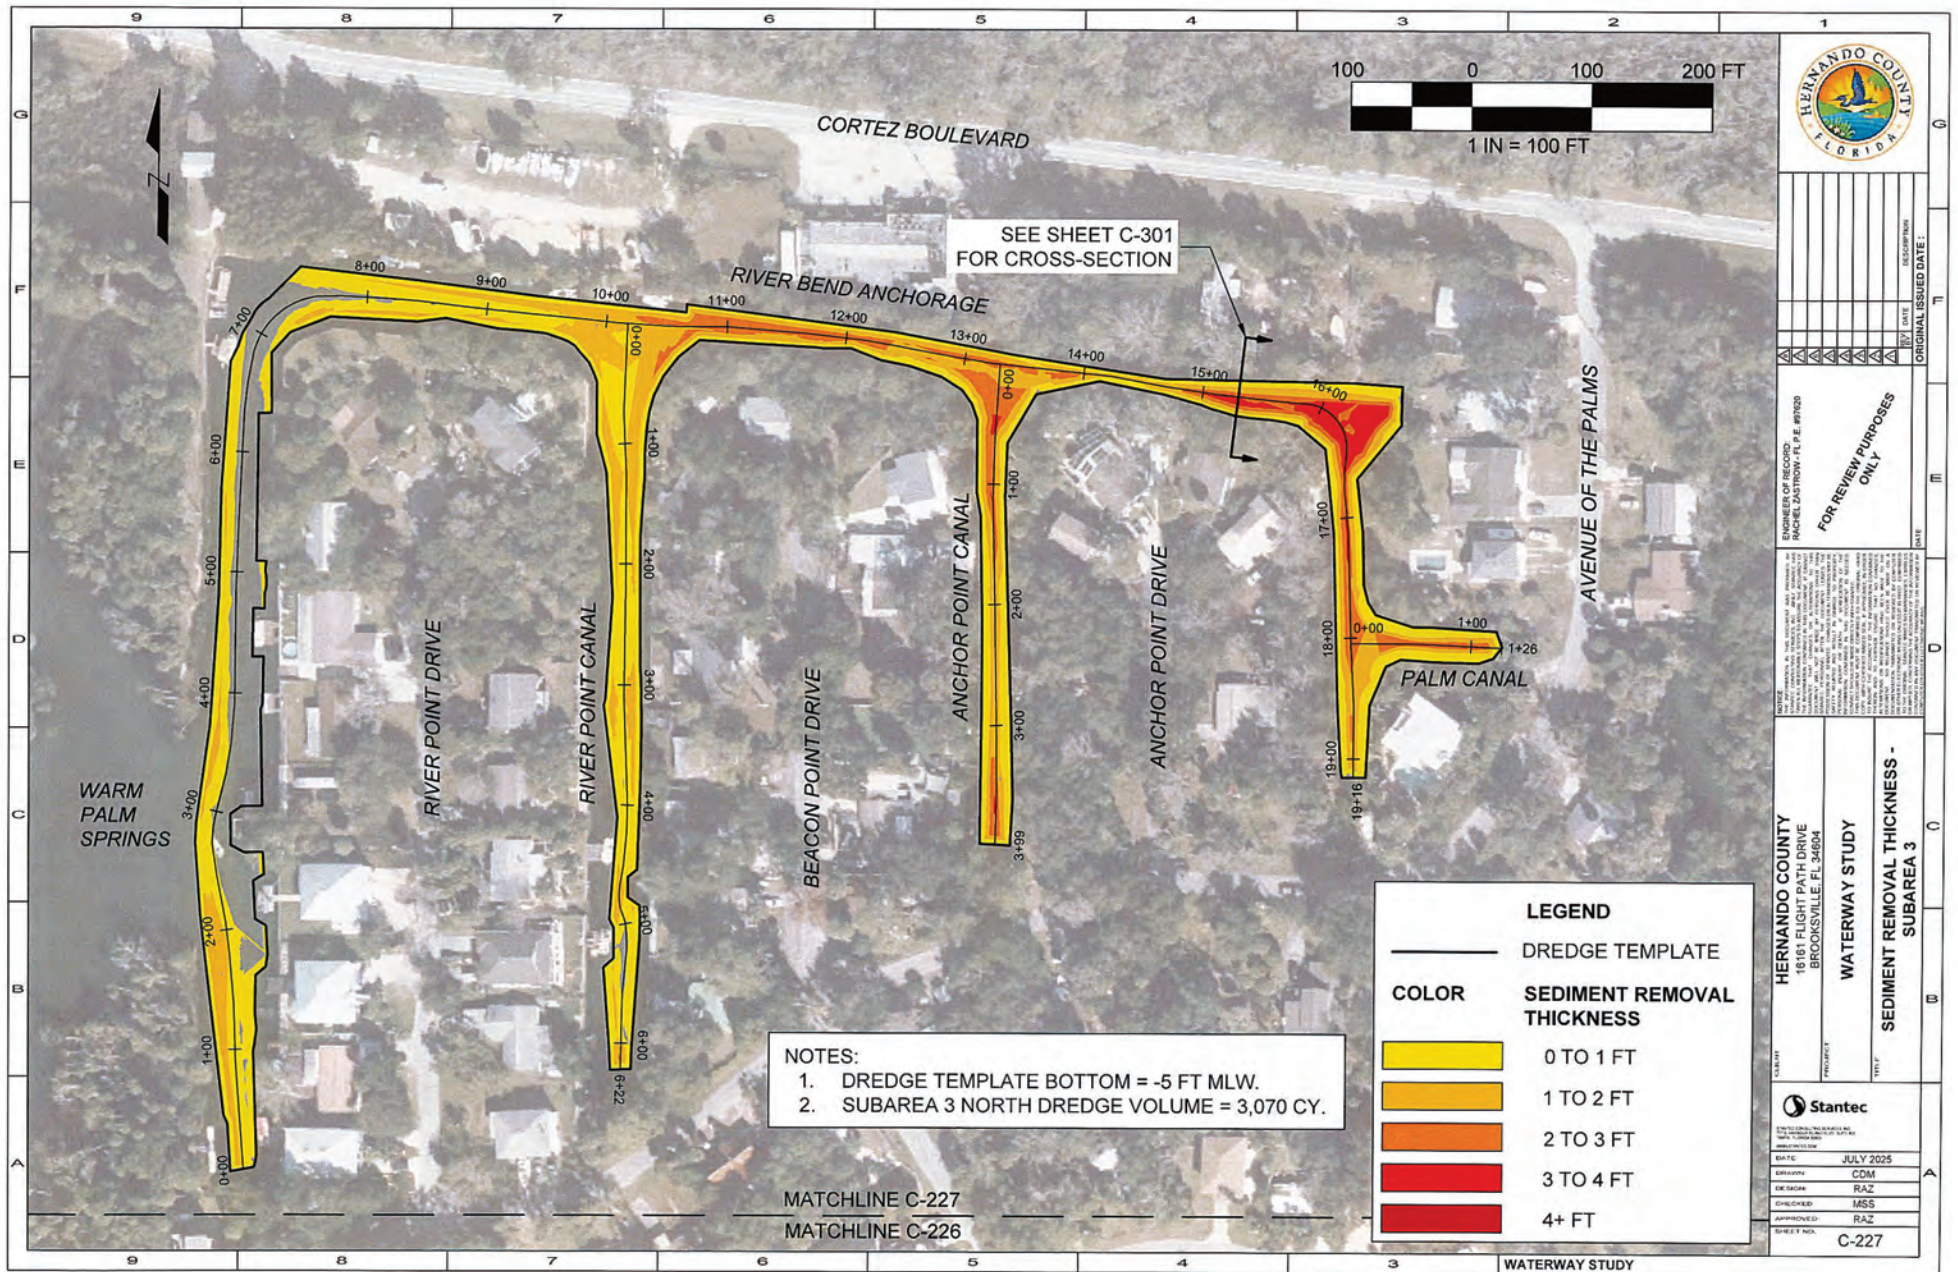

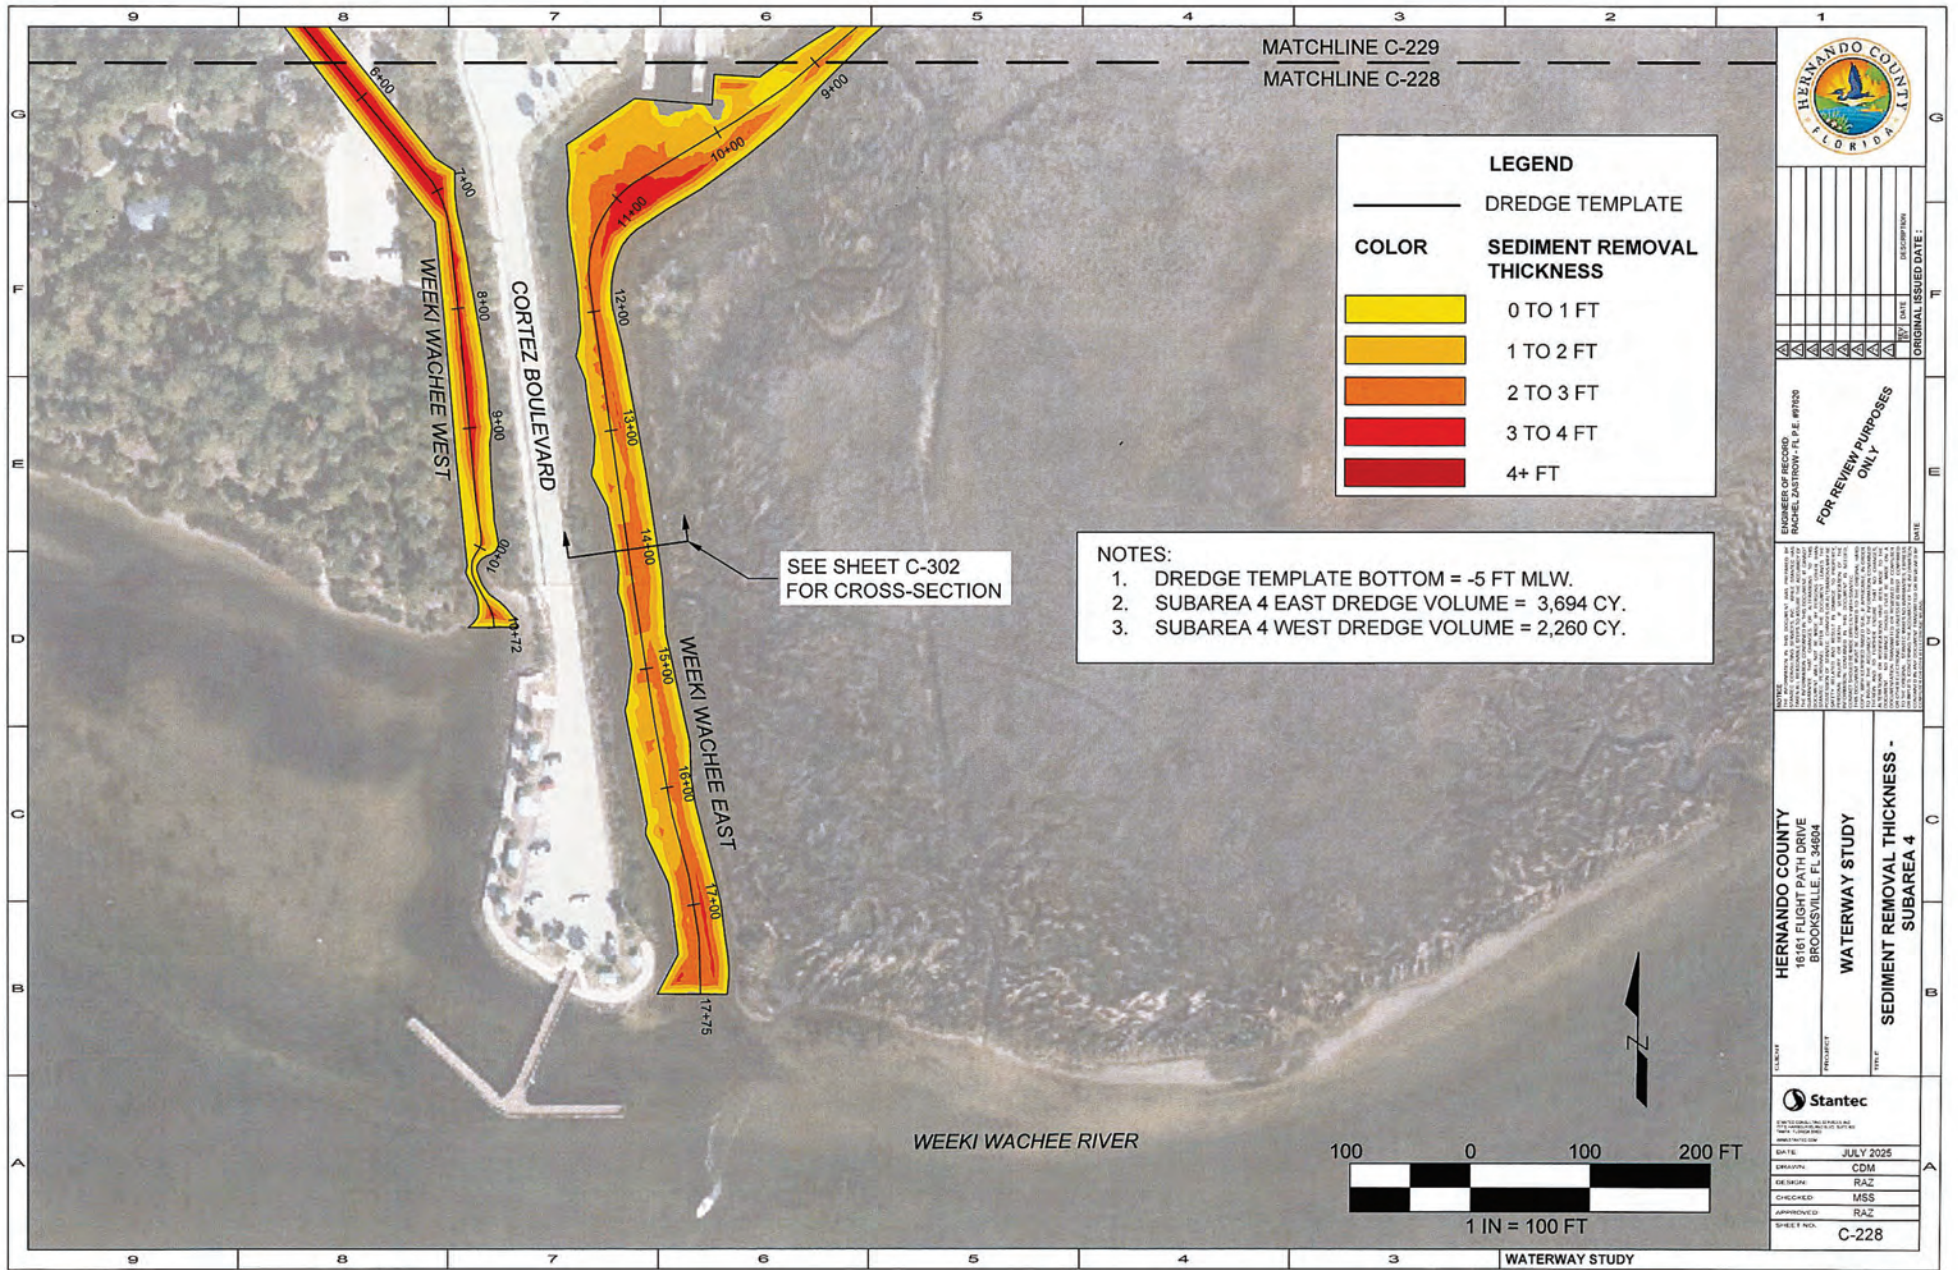

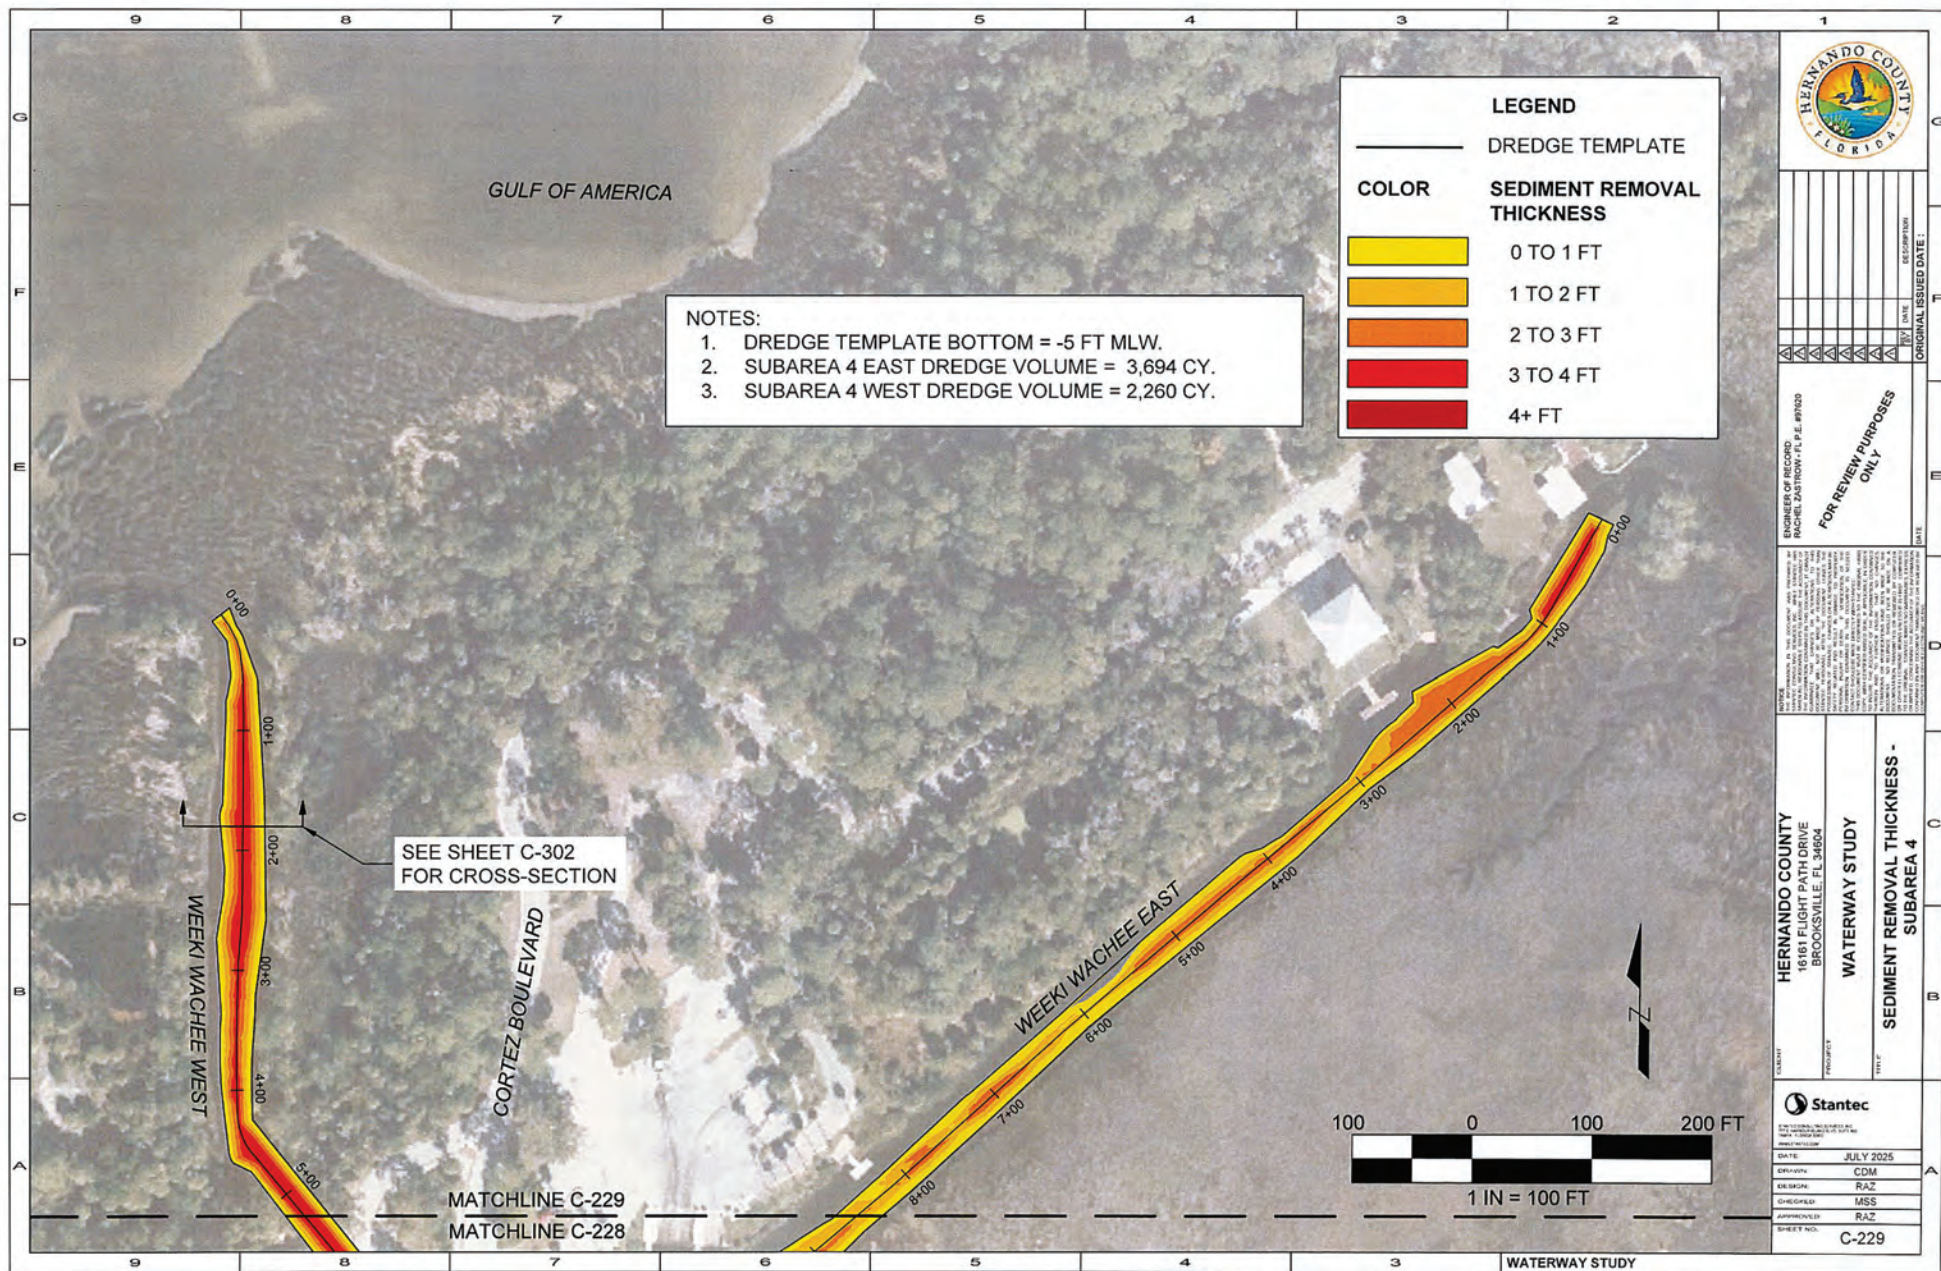

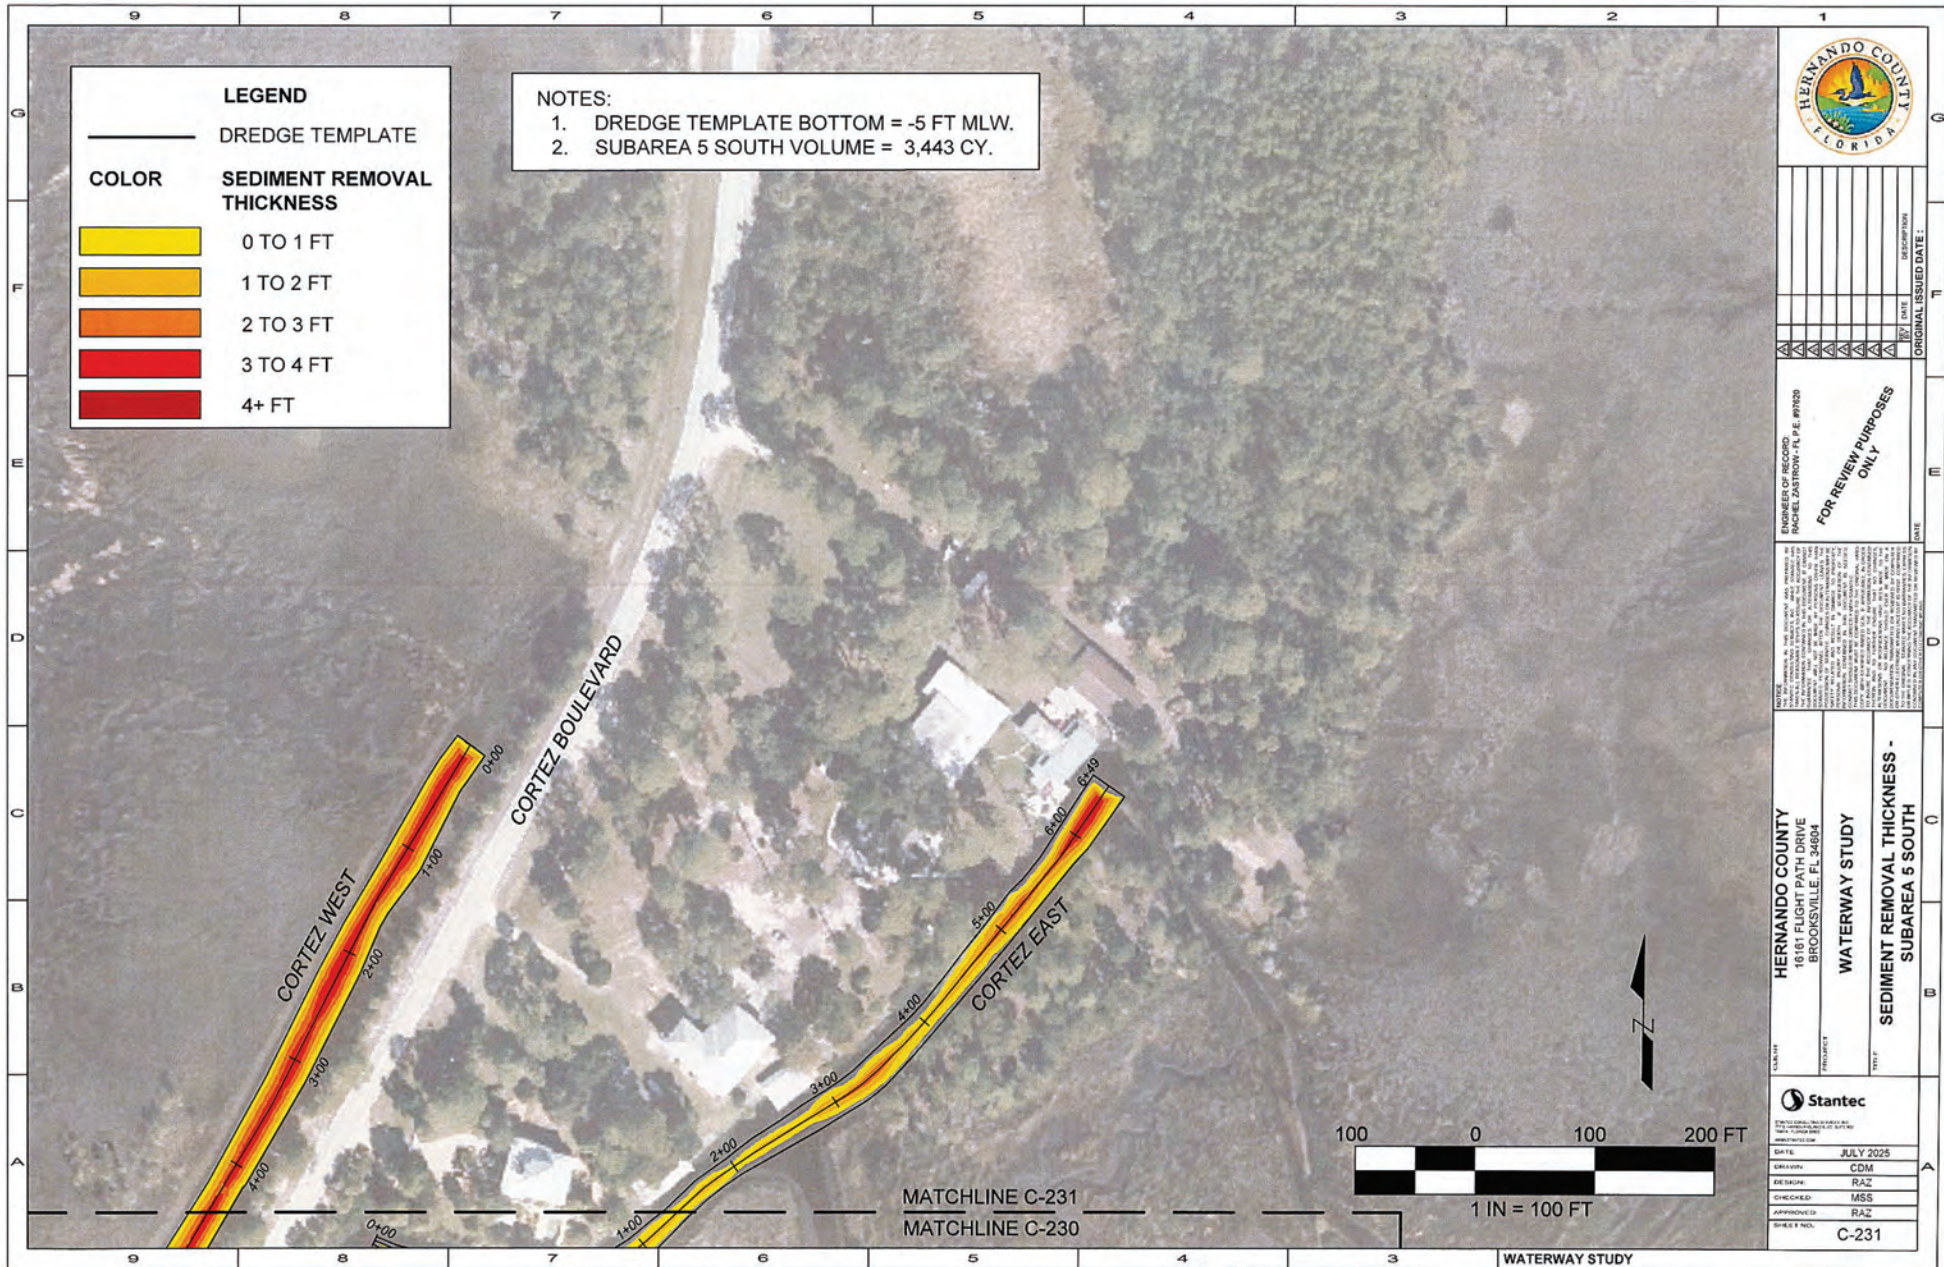

DATE	DESCRIPTION

FOR REVIEW PURPOSES ONLY



HERNANDO COUNTY
18161 FLIGHT PATH DRIVE
BROOKSVILLE, FL 34604

WATERWAY STUDY


SEDIMENT REMOVAL THICKNESS - SUBAREA 5 SOUTH

Stantec

DATE: JULY 2025
CHECKED: MSS
APPROVED: RAZ
SHEET NO.: C-231


- NOTES:
1. DREDGE TEMPLATE BOTTOM = -5 FT MLW.
 2. SUBAREA 5 SOUTH VOLUME = 3,443 CY.


LEGEND	
	DREDGE TEMPLATE
COLOR	SEDIMENT REMOVAL THICKNESS
	0 TO 1 FT
	1 TO 2 FT
	2 TO 3 FT
	3 TO 4 FT
	4+ FT

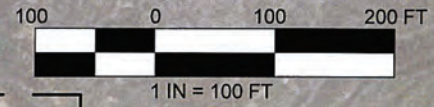


MATCHLINE C-231
MATCHLINE C-230

WATERWAY STUDY

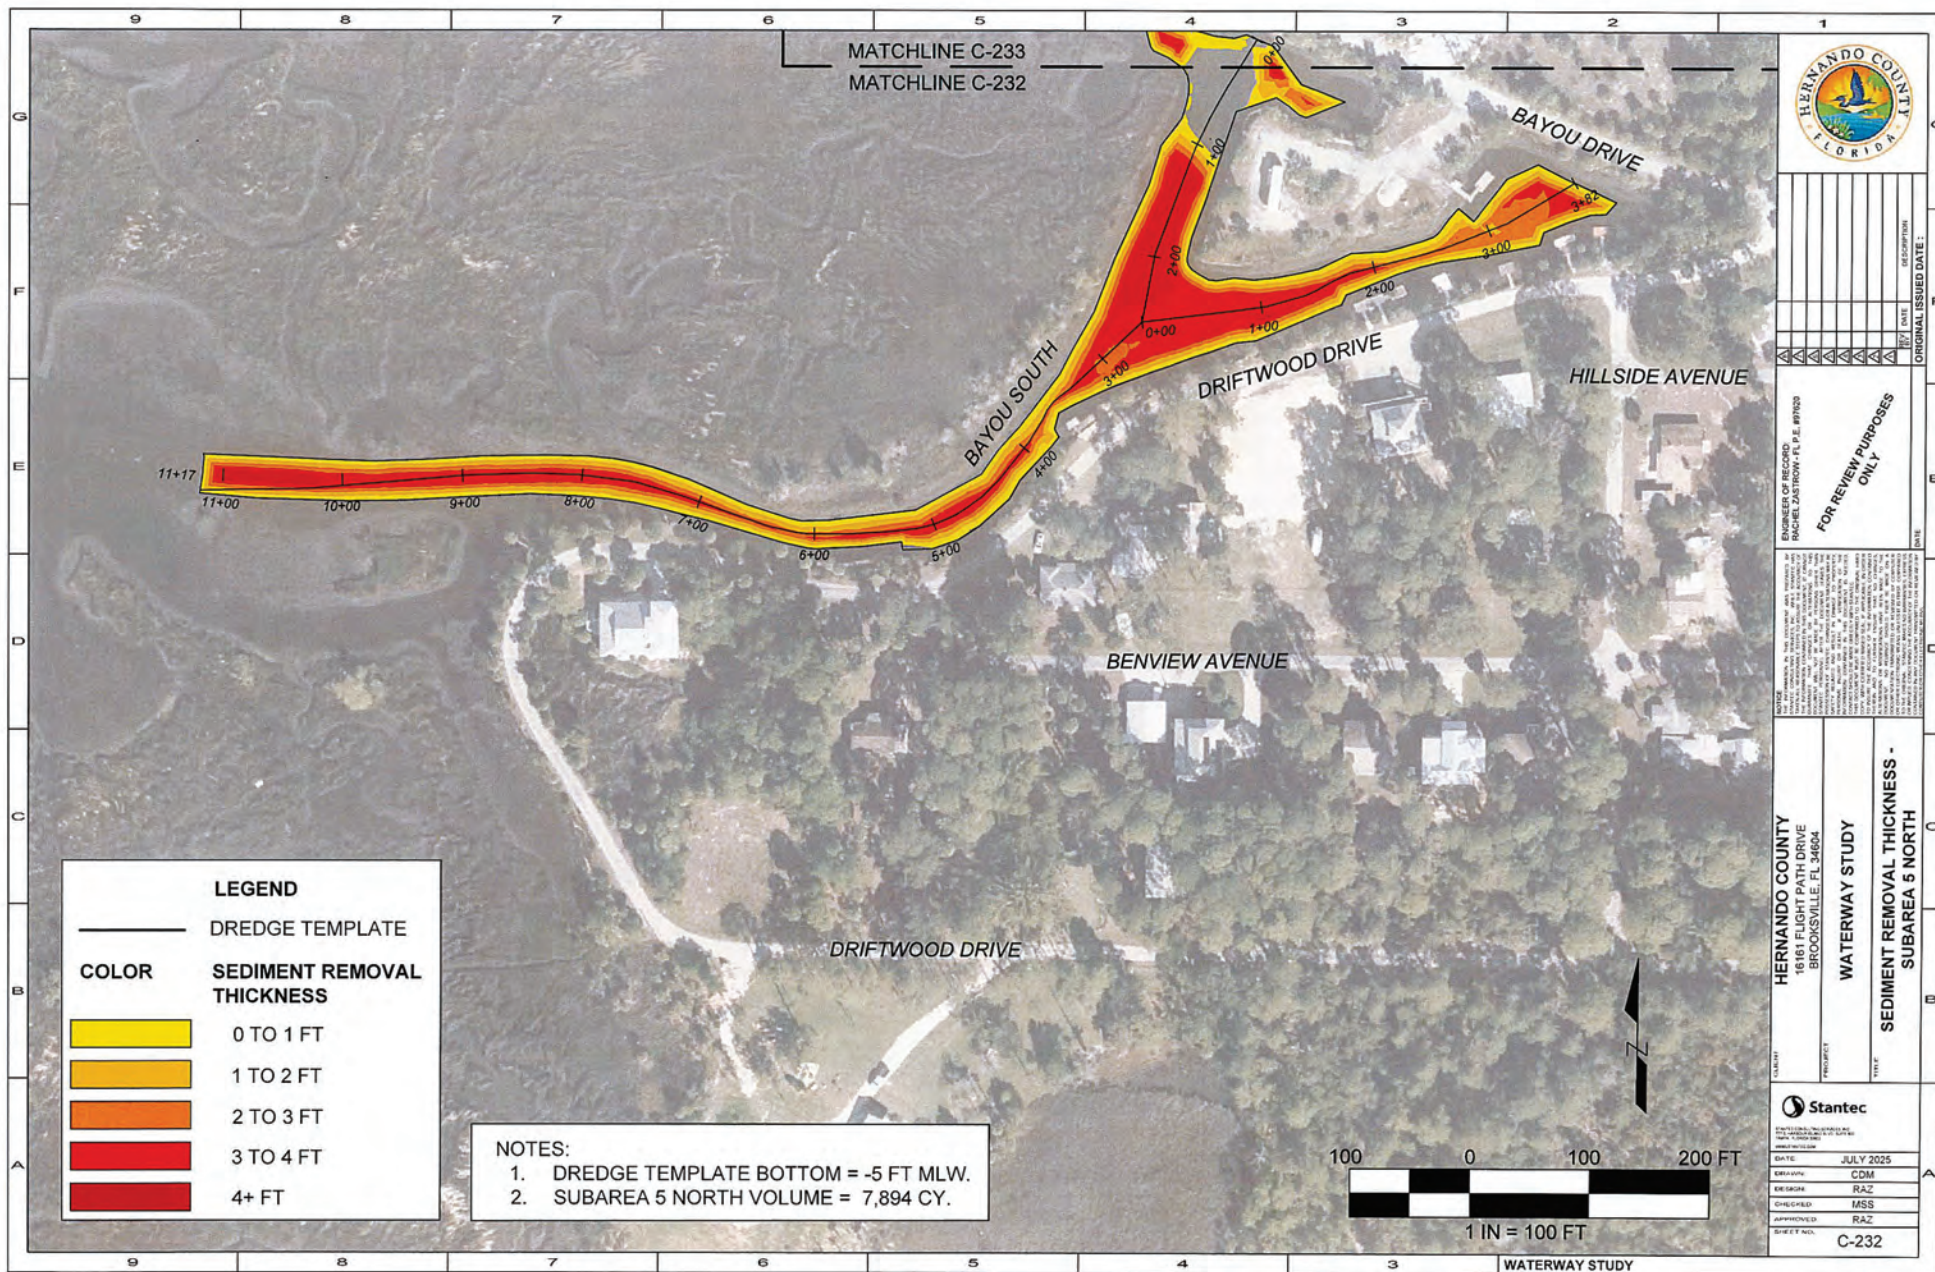


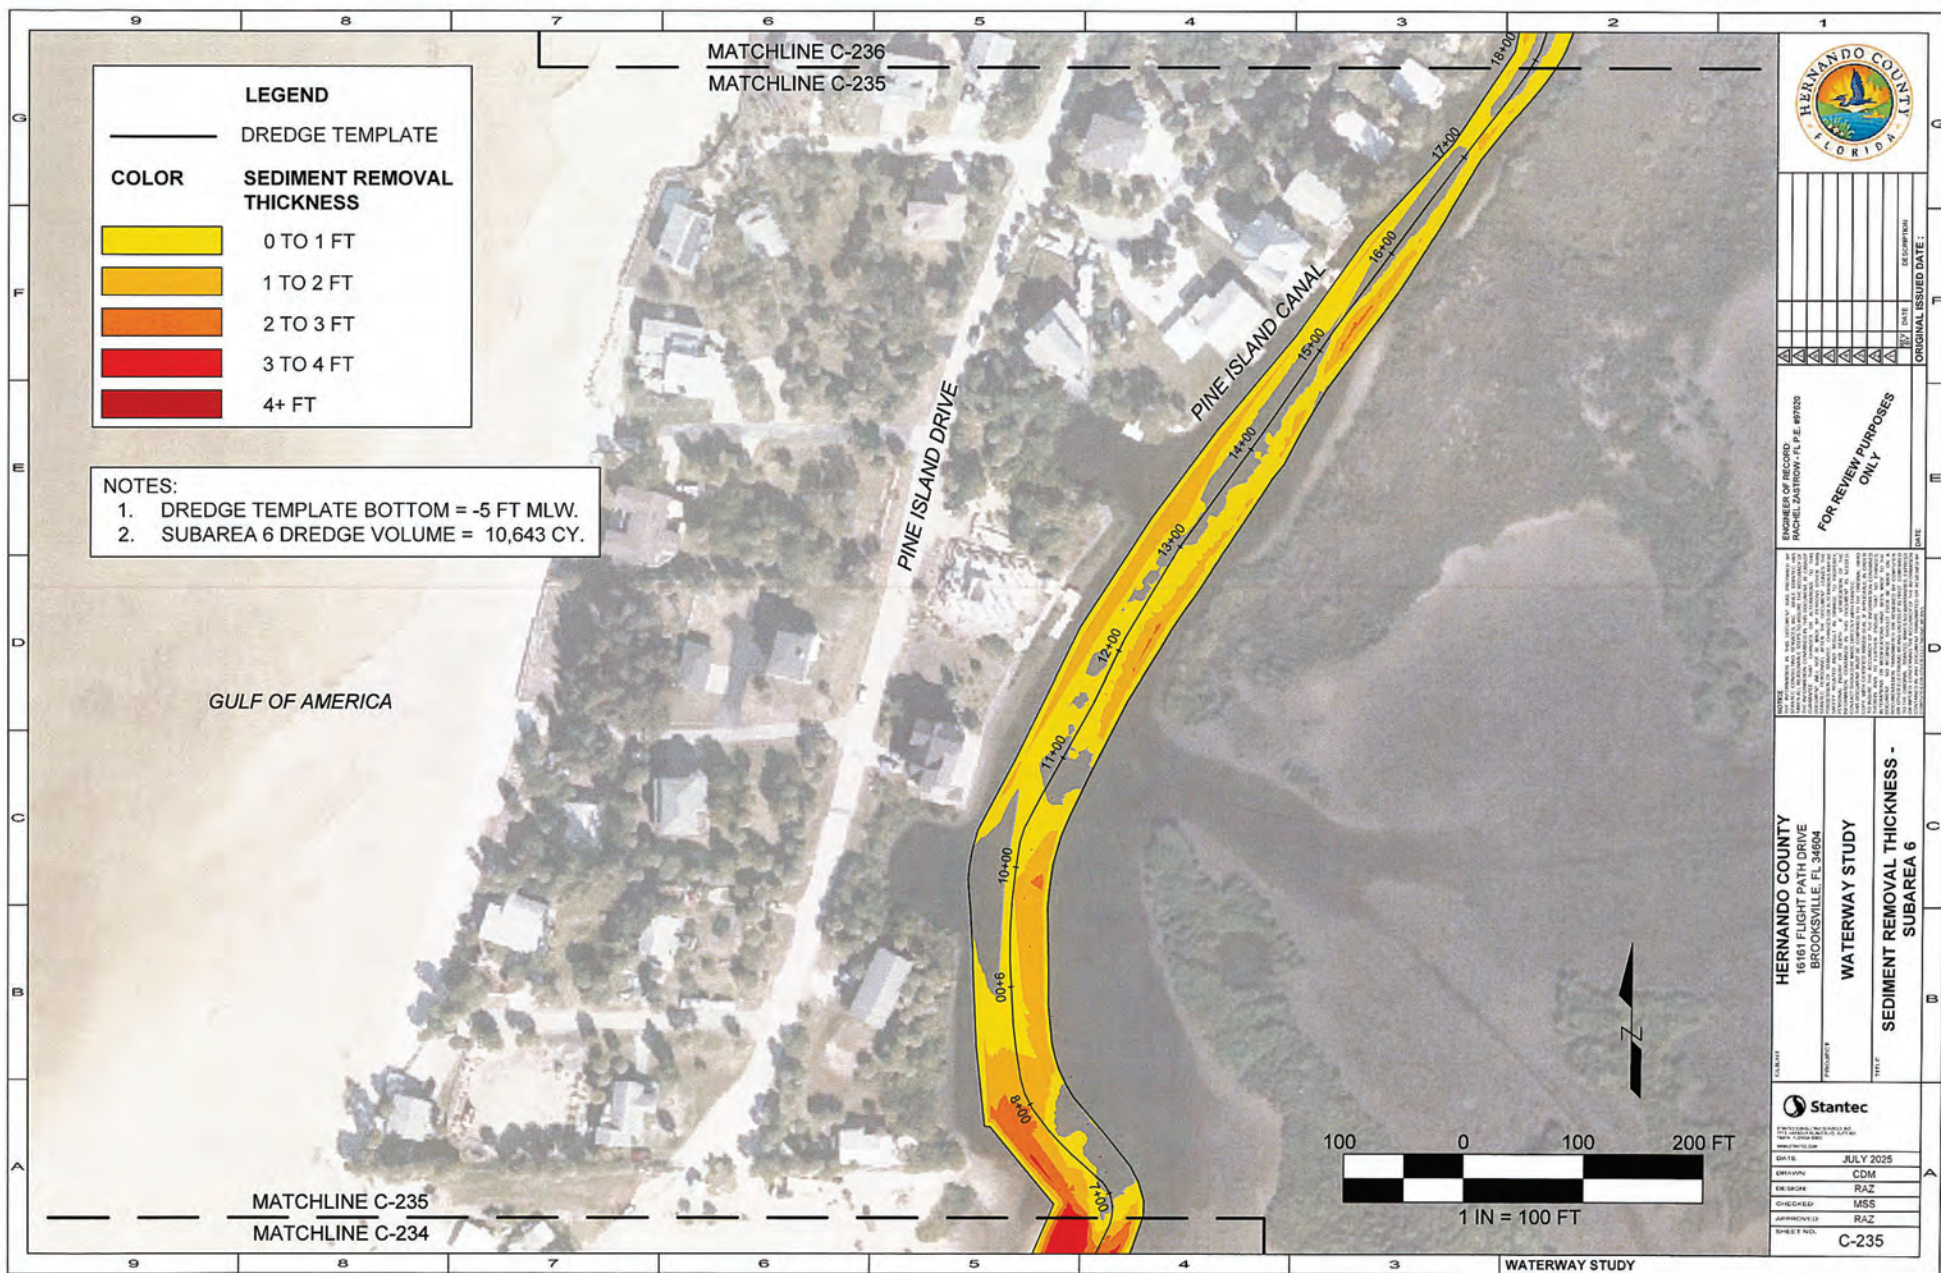


SUBAREA 1 S. AMBERJACK CANAL STATION 17+00

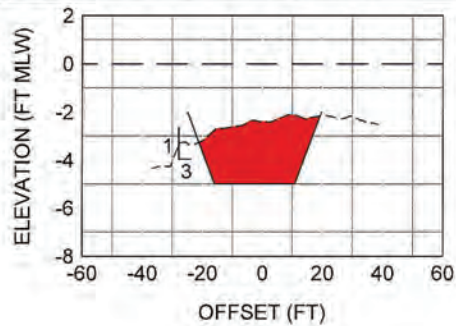


SUBAREA 2 RIVERBOAT CANAL STATION 8+00

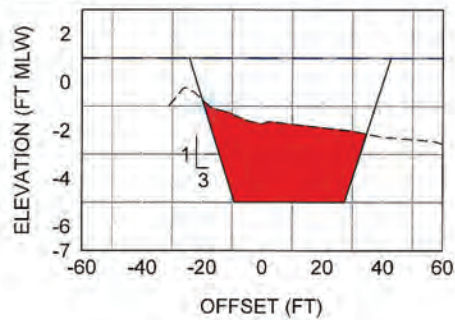


SUBAREA 3 SOUTH STATION 16+68

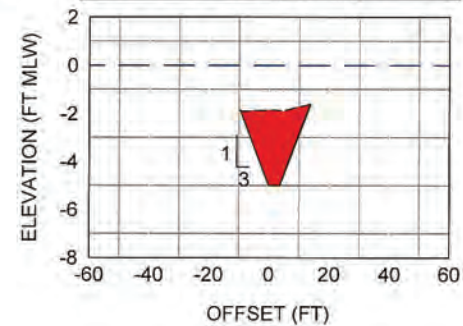


SUBAREA 1 GULF CANAL STATION 22+00

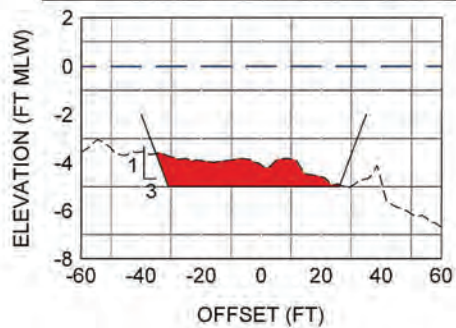

SUBAREA 2 WEEKI WACHEE CANAL STATION 113+00

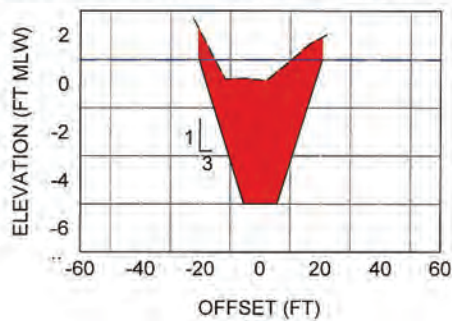

SUBAREA 3 NORTH STATION 15+30

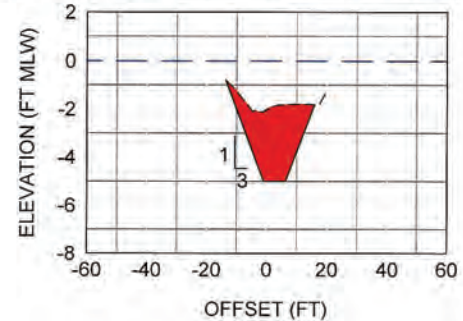

NOTES:

1. VERTICAL SCALE: 1 IN = 5 FT
2. HORIZONTAL SCALE: 1 IN = 40 FT
3. DREDGE TEMPLATE SIDE SLOPE: 3H:1V

DREDGE AREA
 EXISTING GROUND
 DREDGE TEMPLATE
 MLW (0 FT)



FOR REVIEW PURPOSES ONLY







HERNANDO COUNTY
16181 FLIGHT PATH DRIVE
BROOKSVILLE, FL 34604

WATERWAY STUDY

CROSS SECTIONS



DATE: JULY 2025
 APPROVED: RAZ
 SHEET NO.: C-301

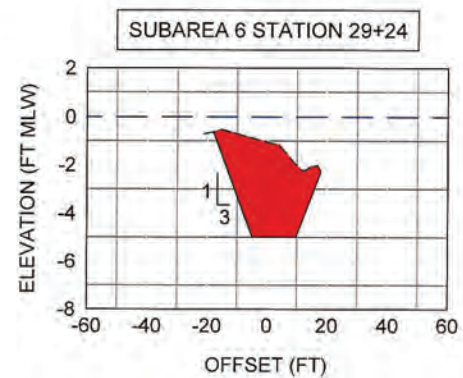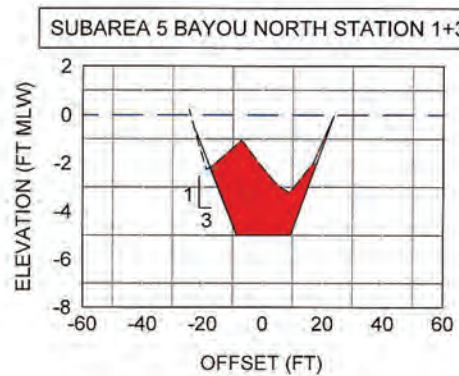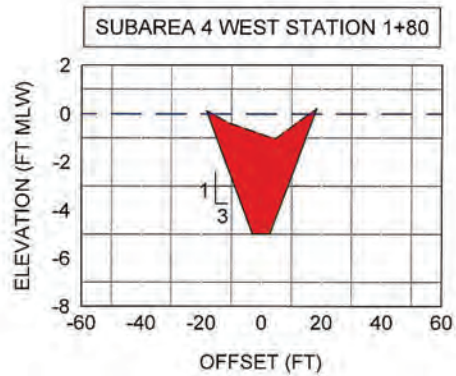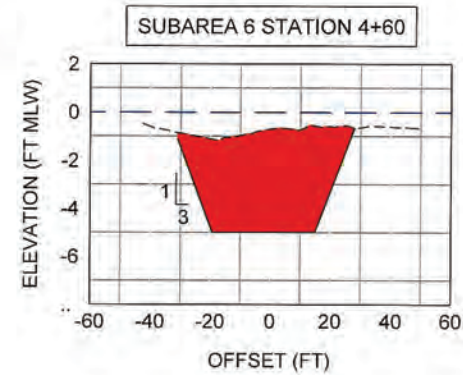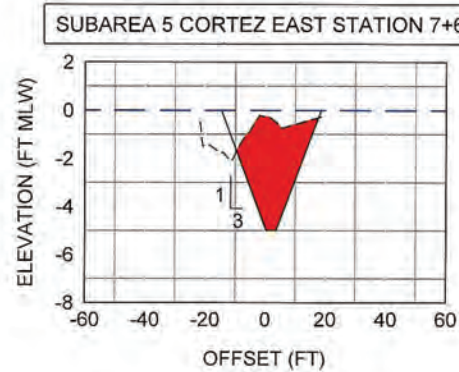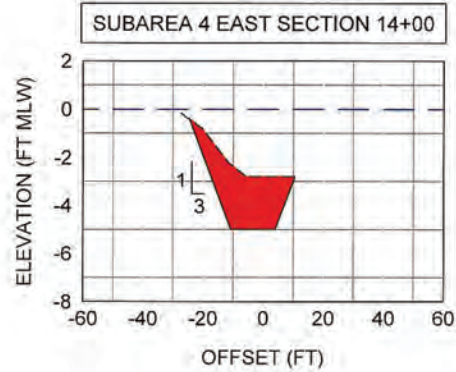

NOTES:

1. VERTICAL SCALE: 1 IN = 5 FT
2. HORIZONTAL SCALE: 1 IN = 40 FT
3. DREDGE TEMPLATE SIDE SLOPE: 3H:1V



DREDGE AREA



EXISTING GROUND



DREDGE TEMPLATE



MLW (0 FT)



HERNANDO COUNTY
16181 FLIGHT PATH DRIVE
BROOKSVILLE, FL 34604

FOR REVIEW PURPOSES
ONLY

HERNANDO COUNTY
16181 FLIGHT PATH DRIVE
BROOKSVILLE, FL 34604

WATERWAY STUDY

CROSS SECTIONS



DATE: JULY 2025
DRAWN: CDM


WATERWAY STUDY