






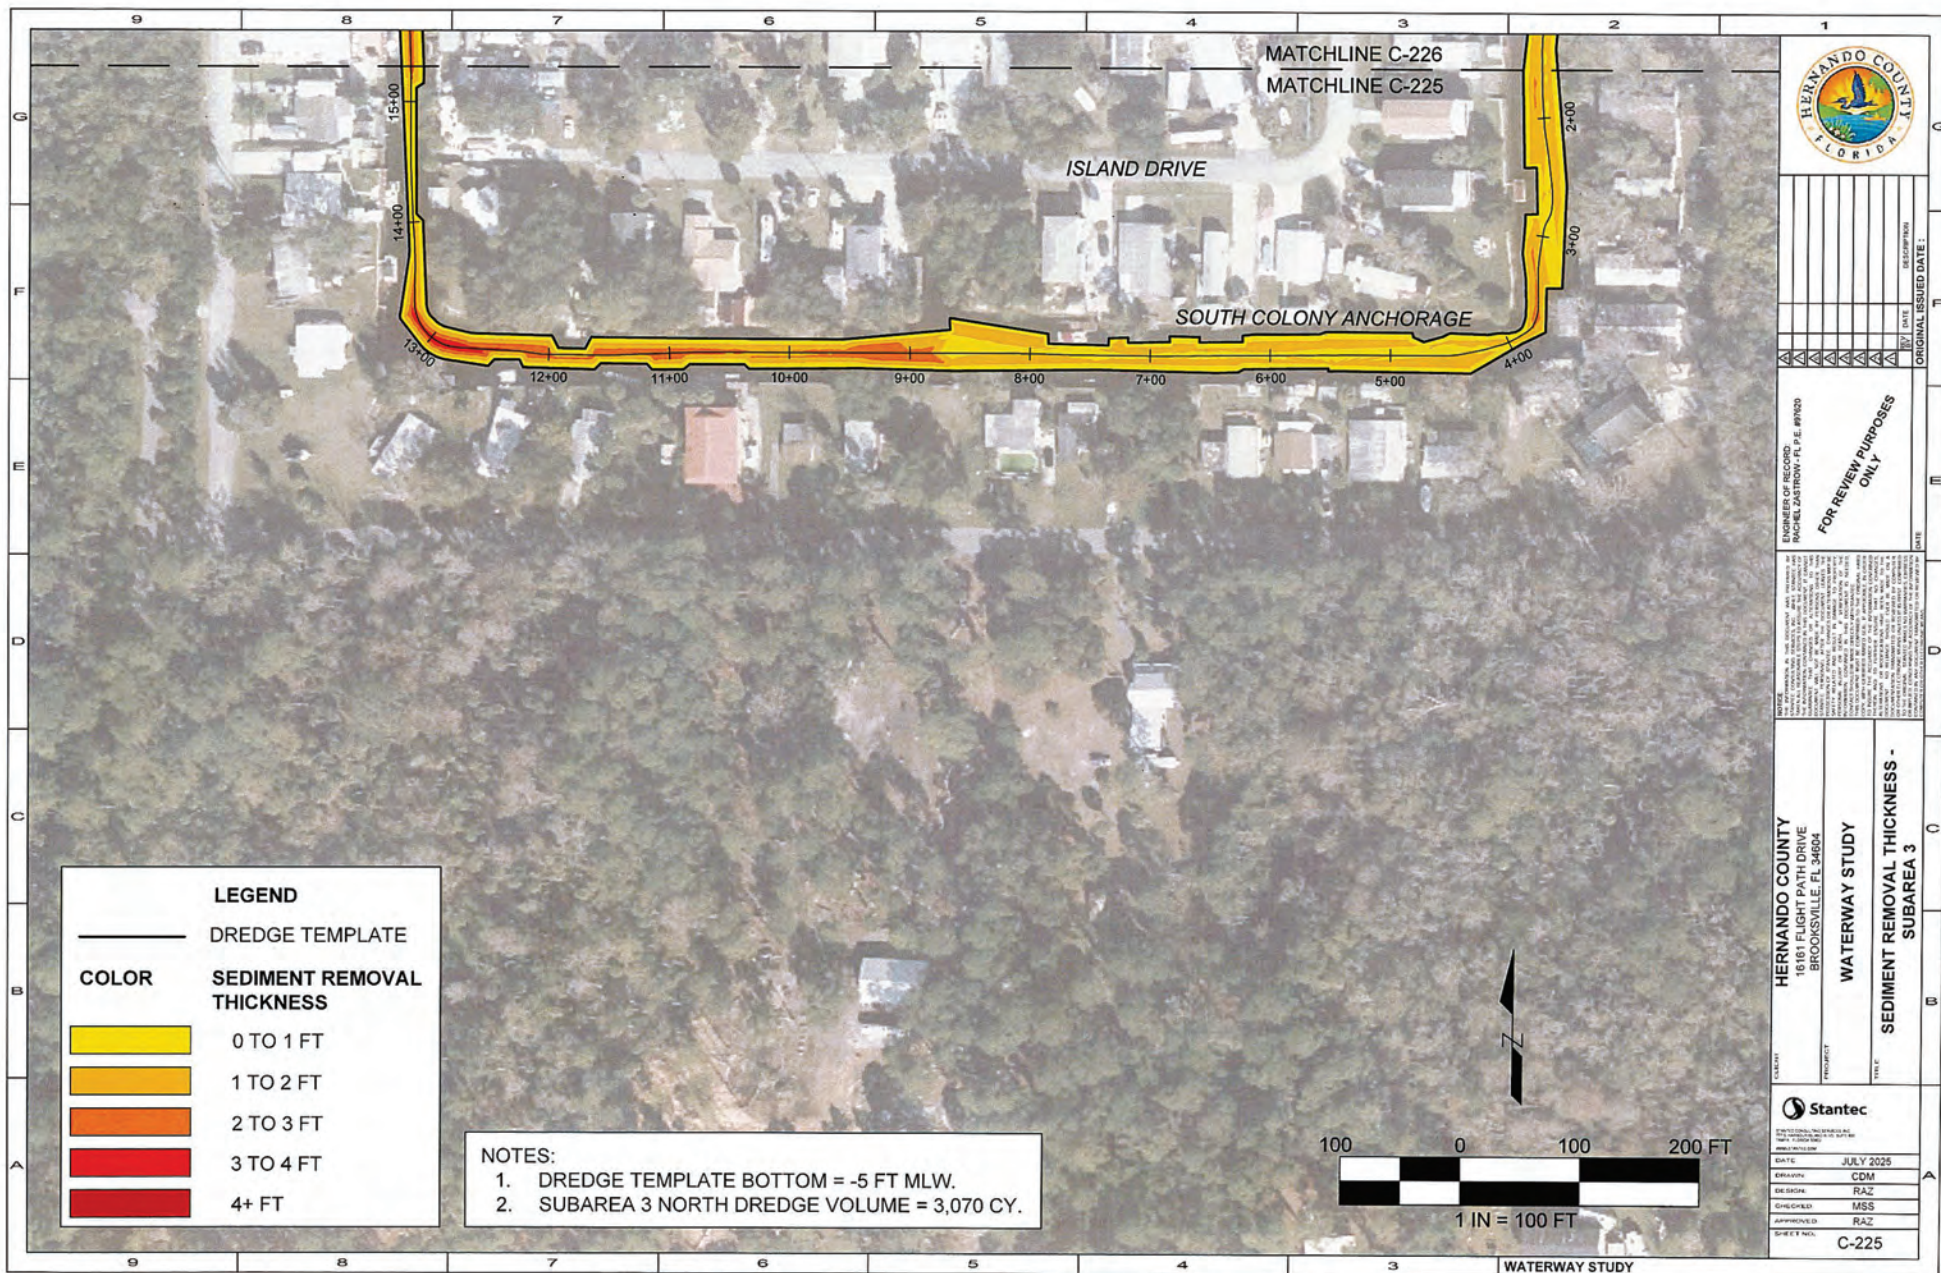


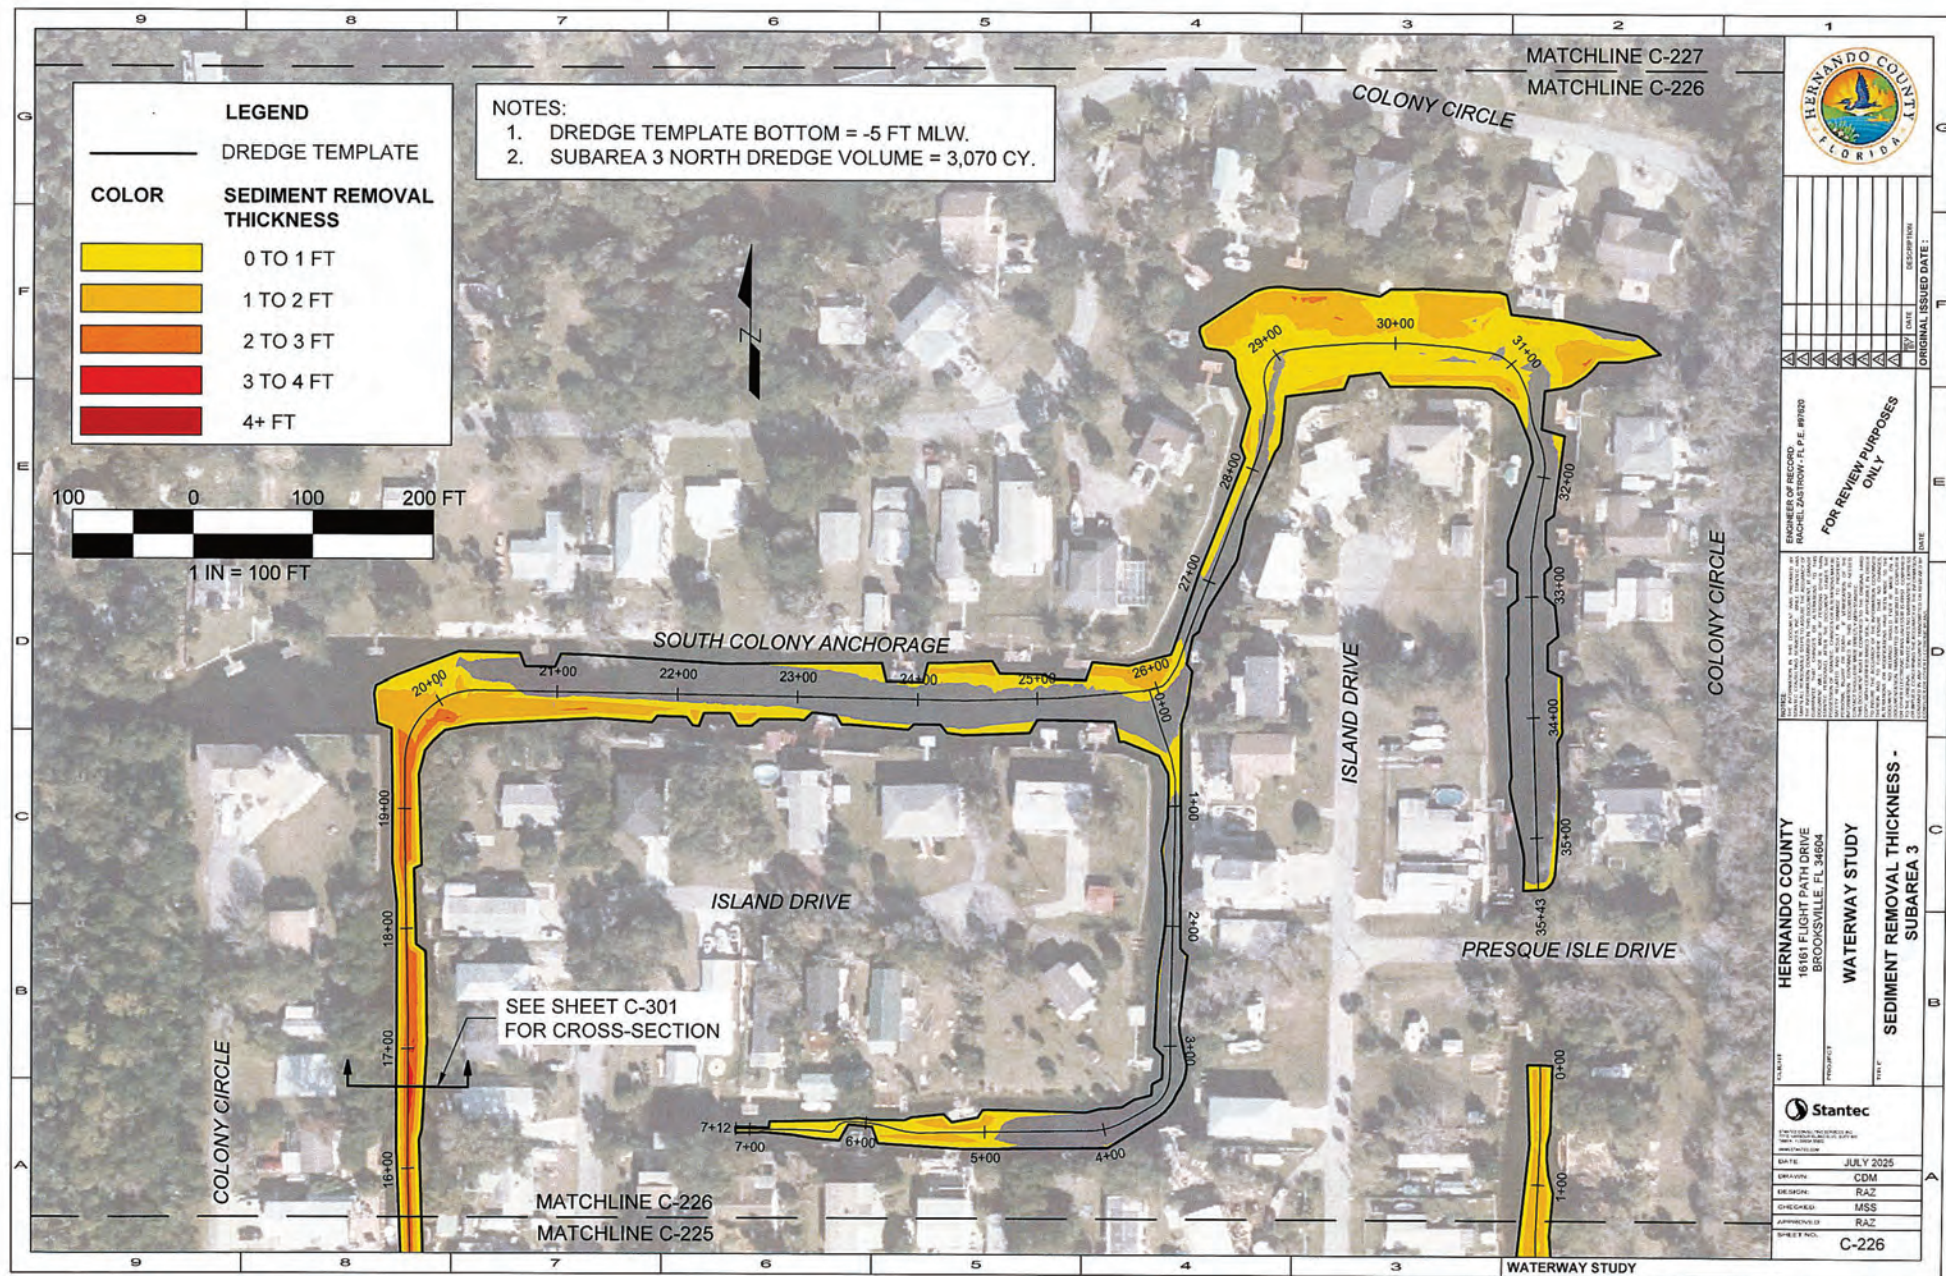

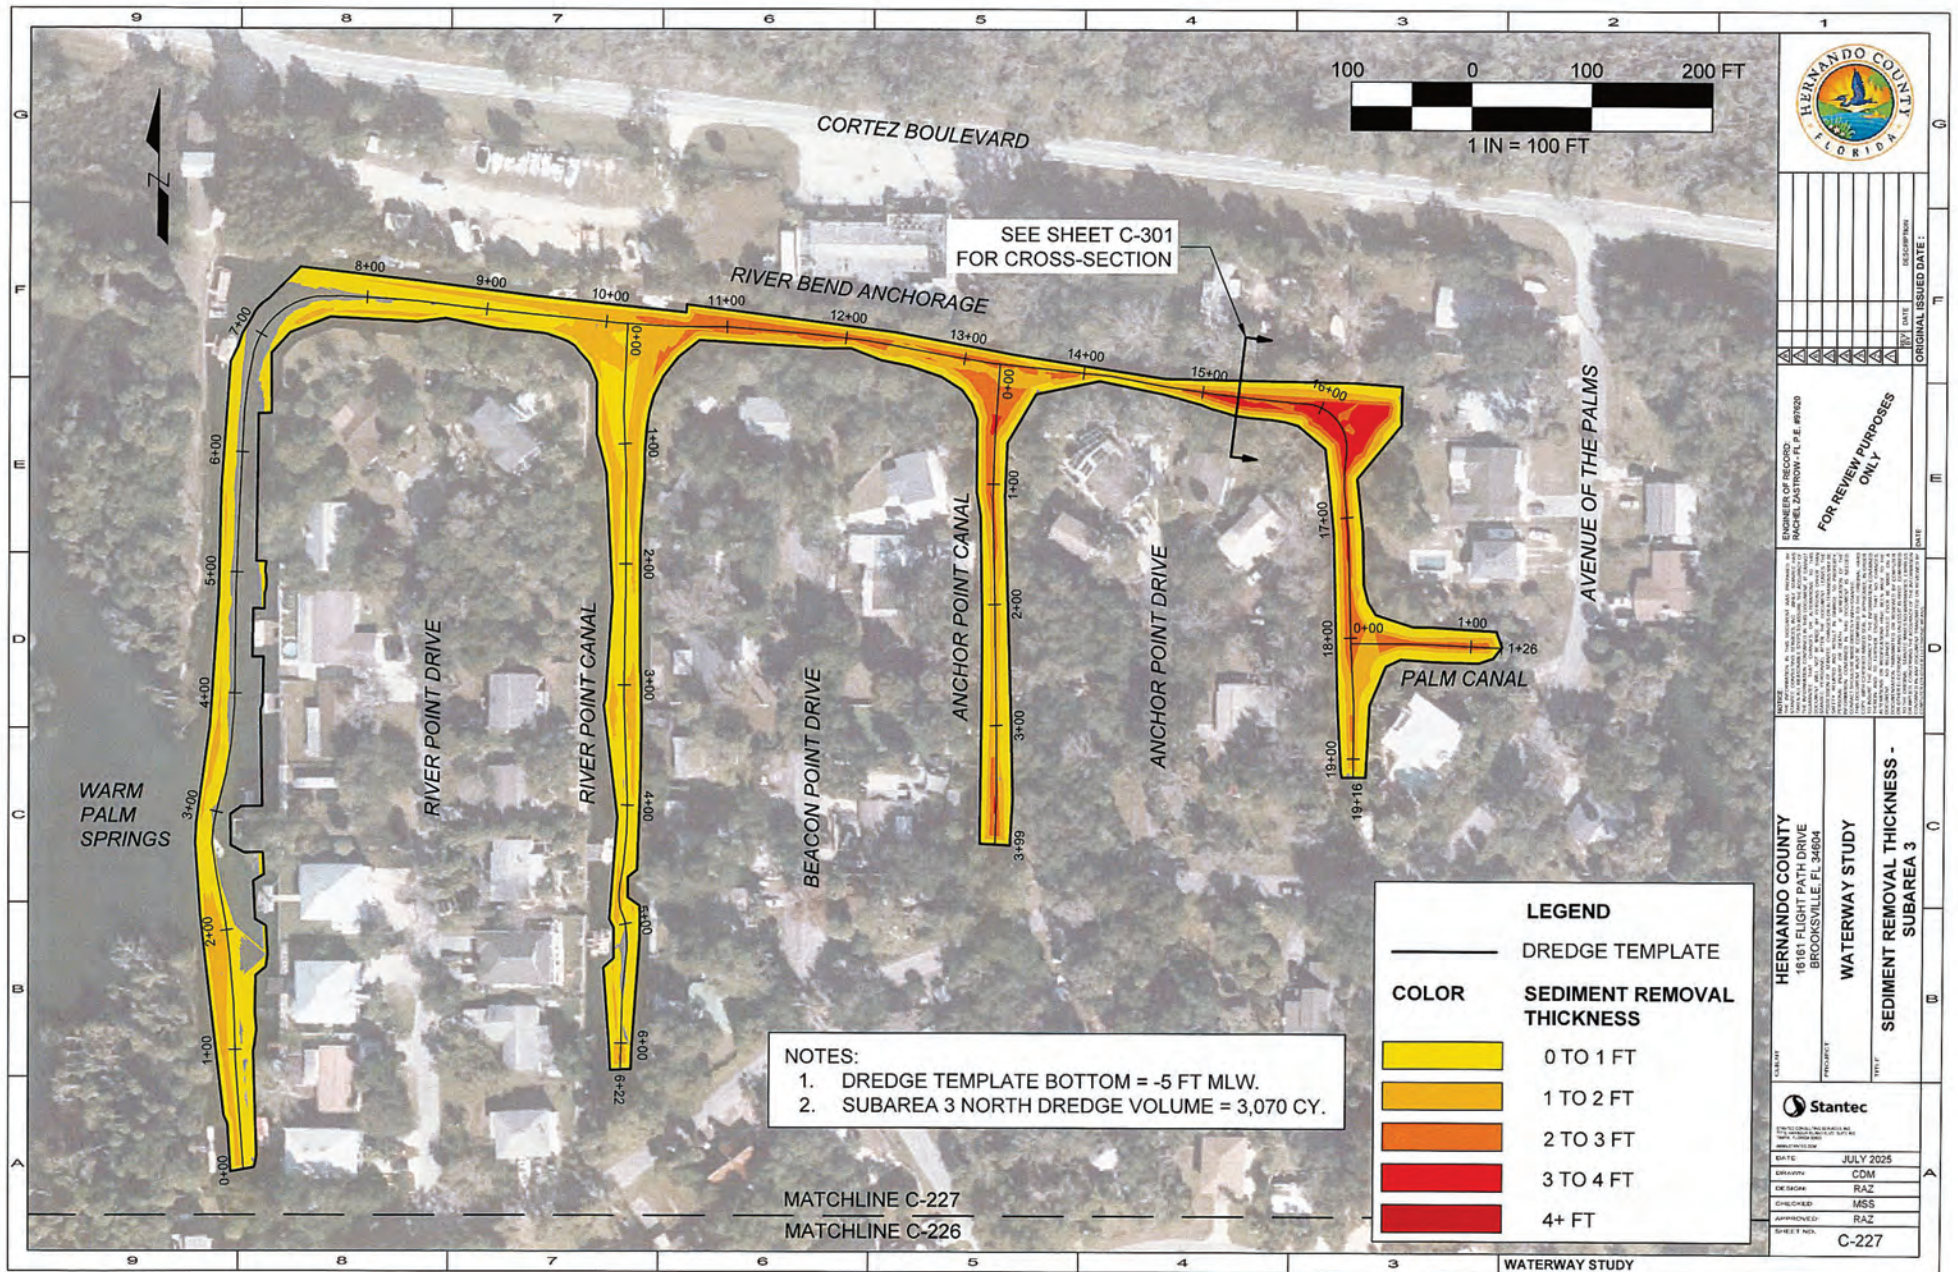

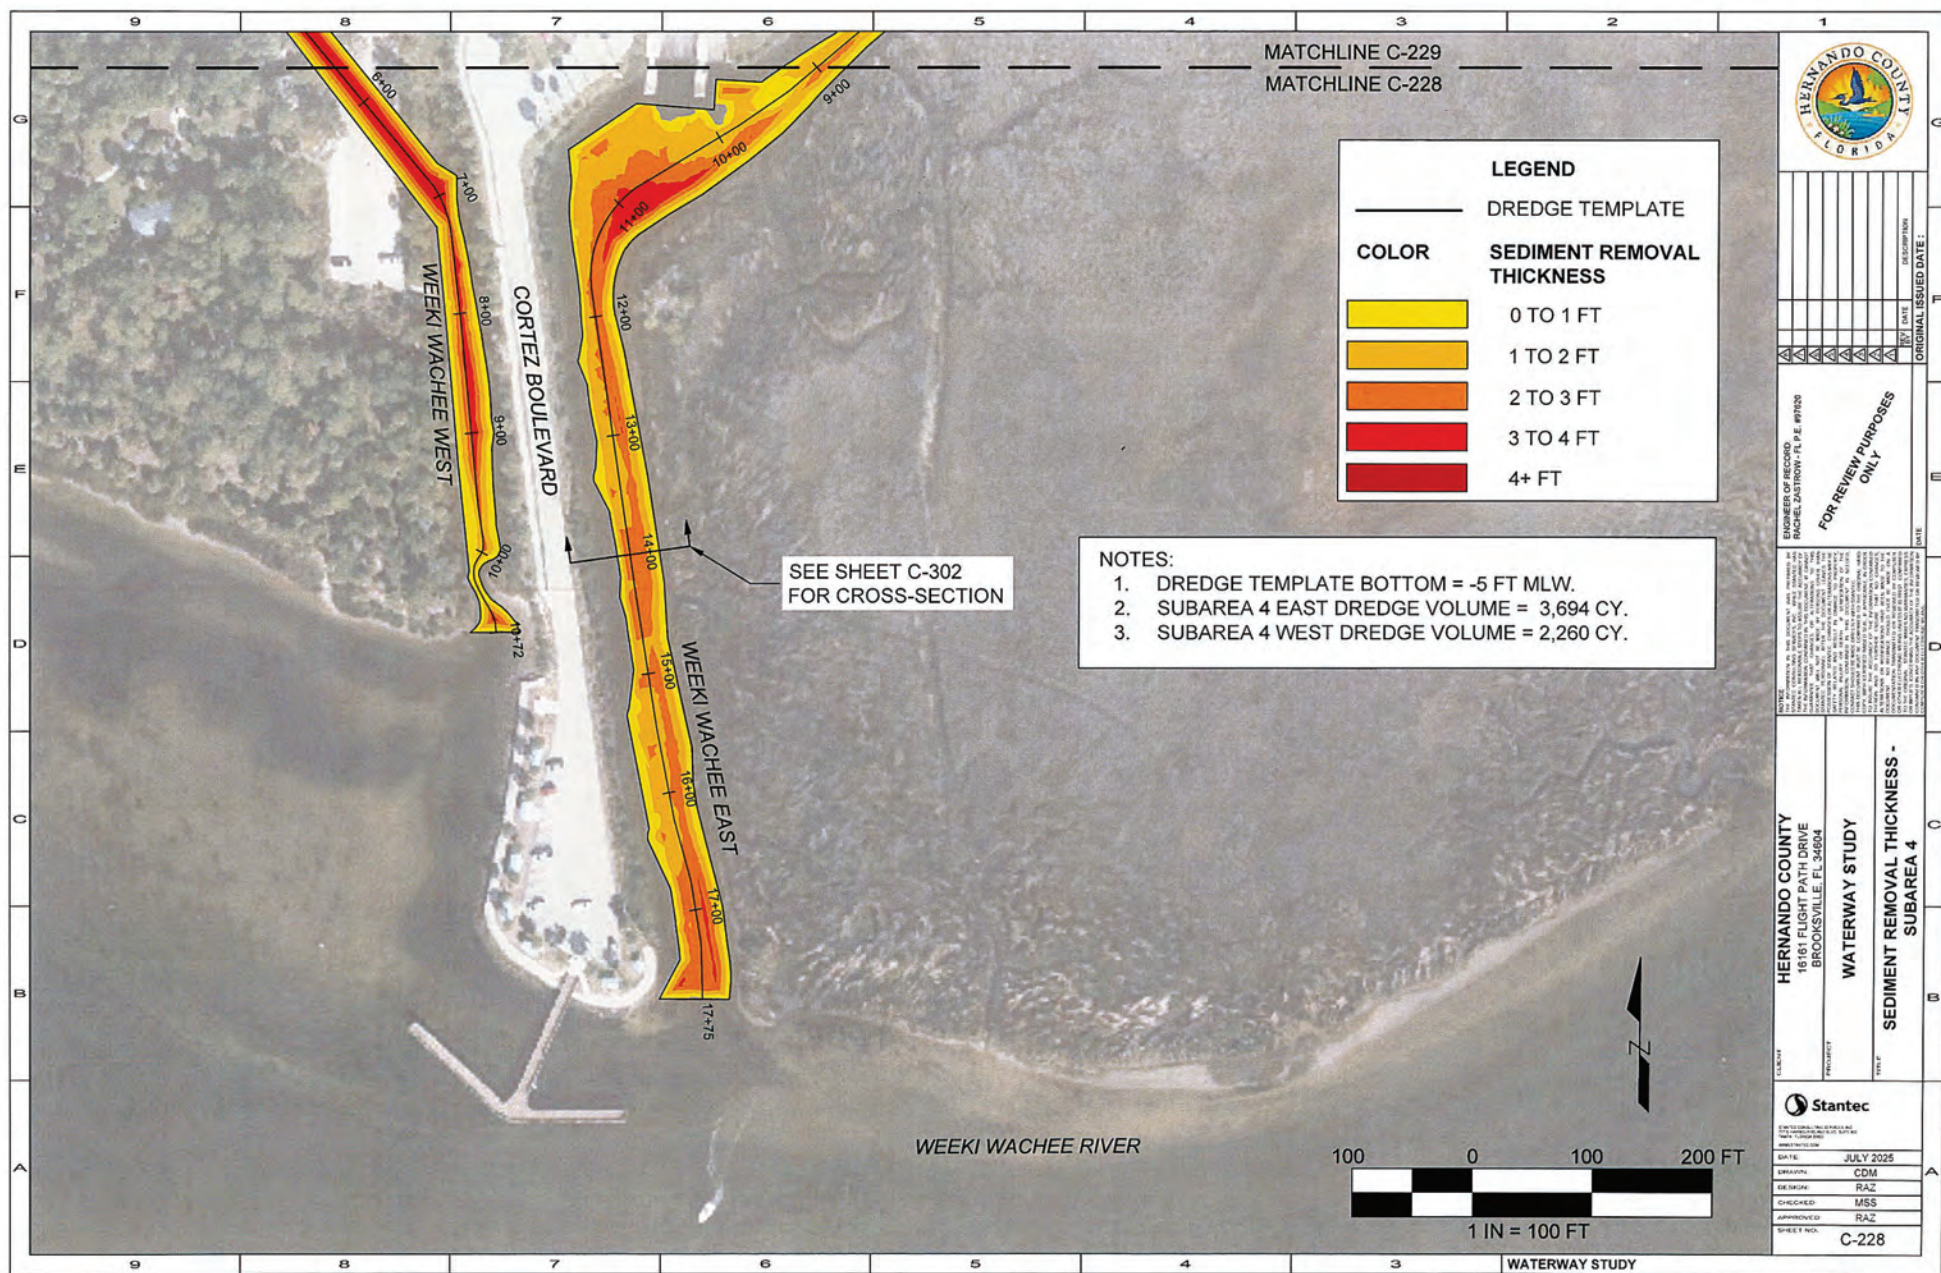

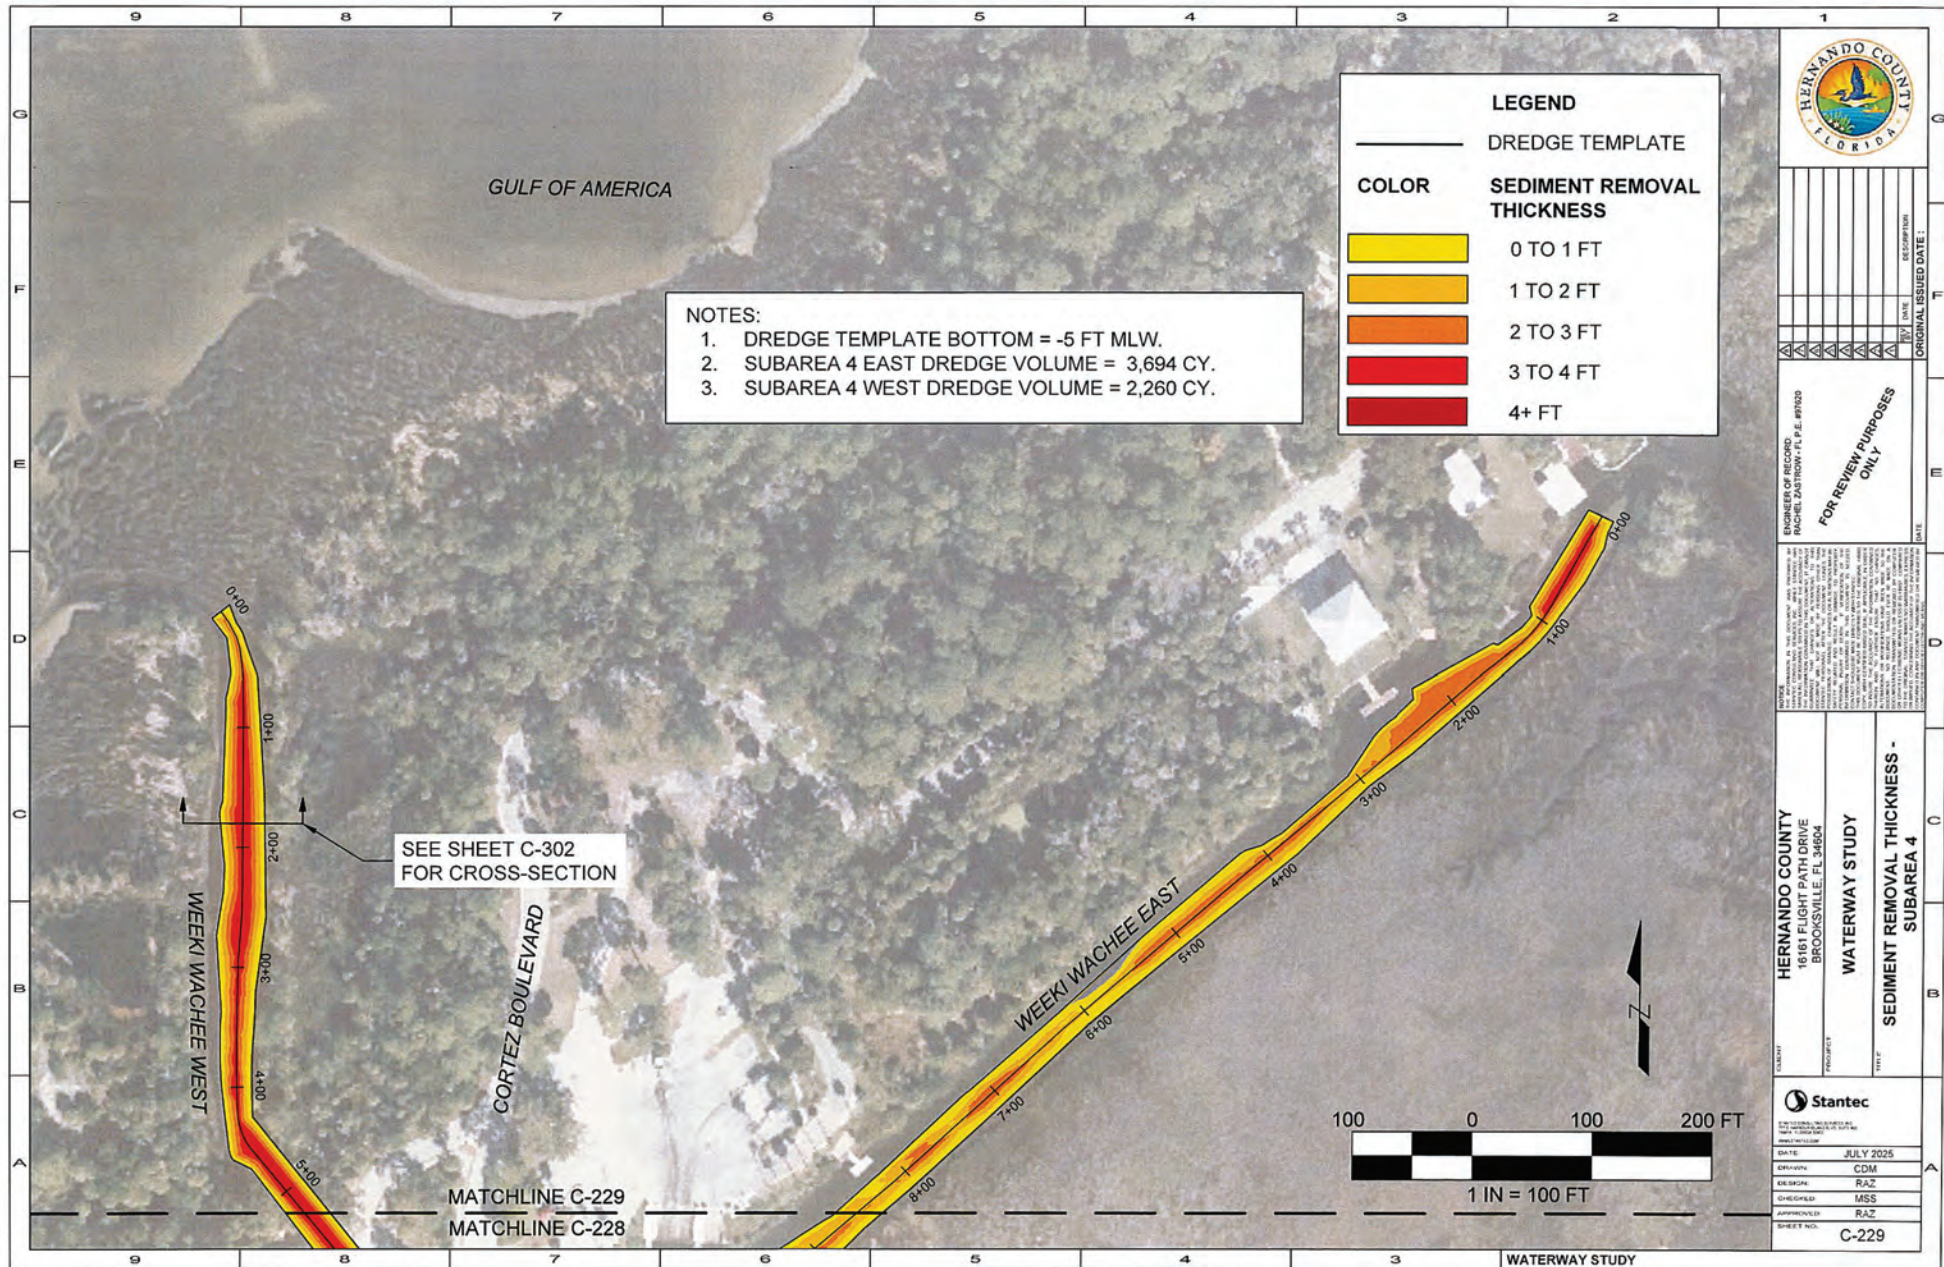

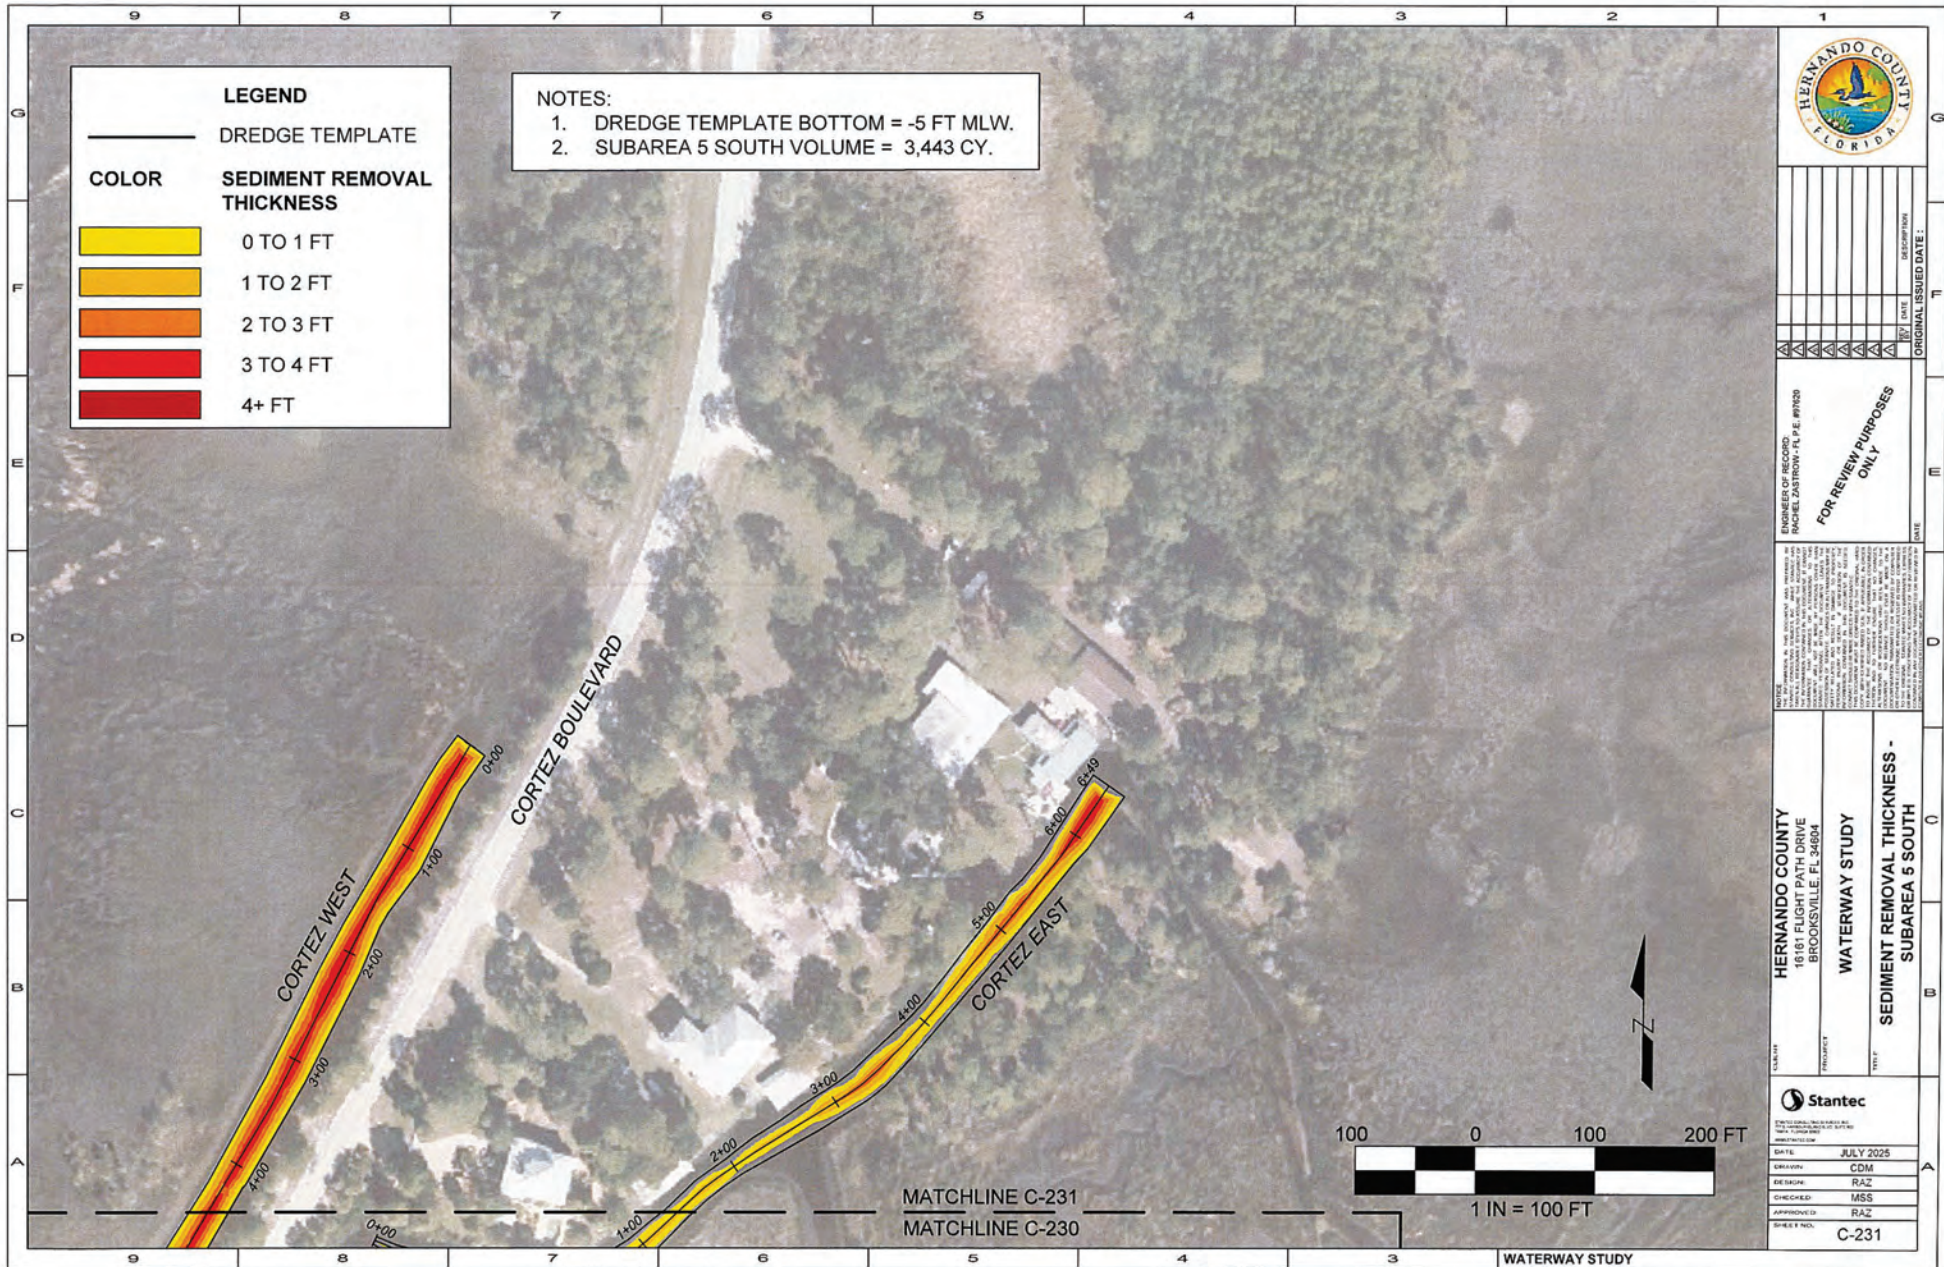

DATE	DESCRIPTION

FOR REVIEW PURPOSES ONLY



HERNANDO COUNTY
18161 FLIGHT PATH DRIVE
BROOKSVILLE, FL 34604

WATERWAY STUDY

SEDIMENT REMOVAL THICKNESS -
SUBAREA 5 SOUTH

Stantec

DATE: JULY 2025




CHECKED: MSS

APPROVED: RAZ

SHEET NO.: C-231


- NOTES:
1. DREDGE TEMPLATE BOTTOM = -5 FT MLW.
 2. SUBAREA 5 SOUTH VOLUME = 3,443 CY.

LEGEND	
—	DREDGE TEMPLATE
COLOR	SEDIMENT REMOVAL THICKNESS
Yellow	0 TO 1 FT
Orange	1 TO 2 FT
Red-Orange	2 TO 3 FT
Red	3 TO 4 FT
Dark Red	4+ FT

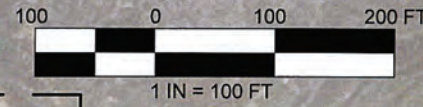

MATCHLINE C-231
MATCHLINE C-230

WATERWAY STUDY

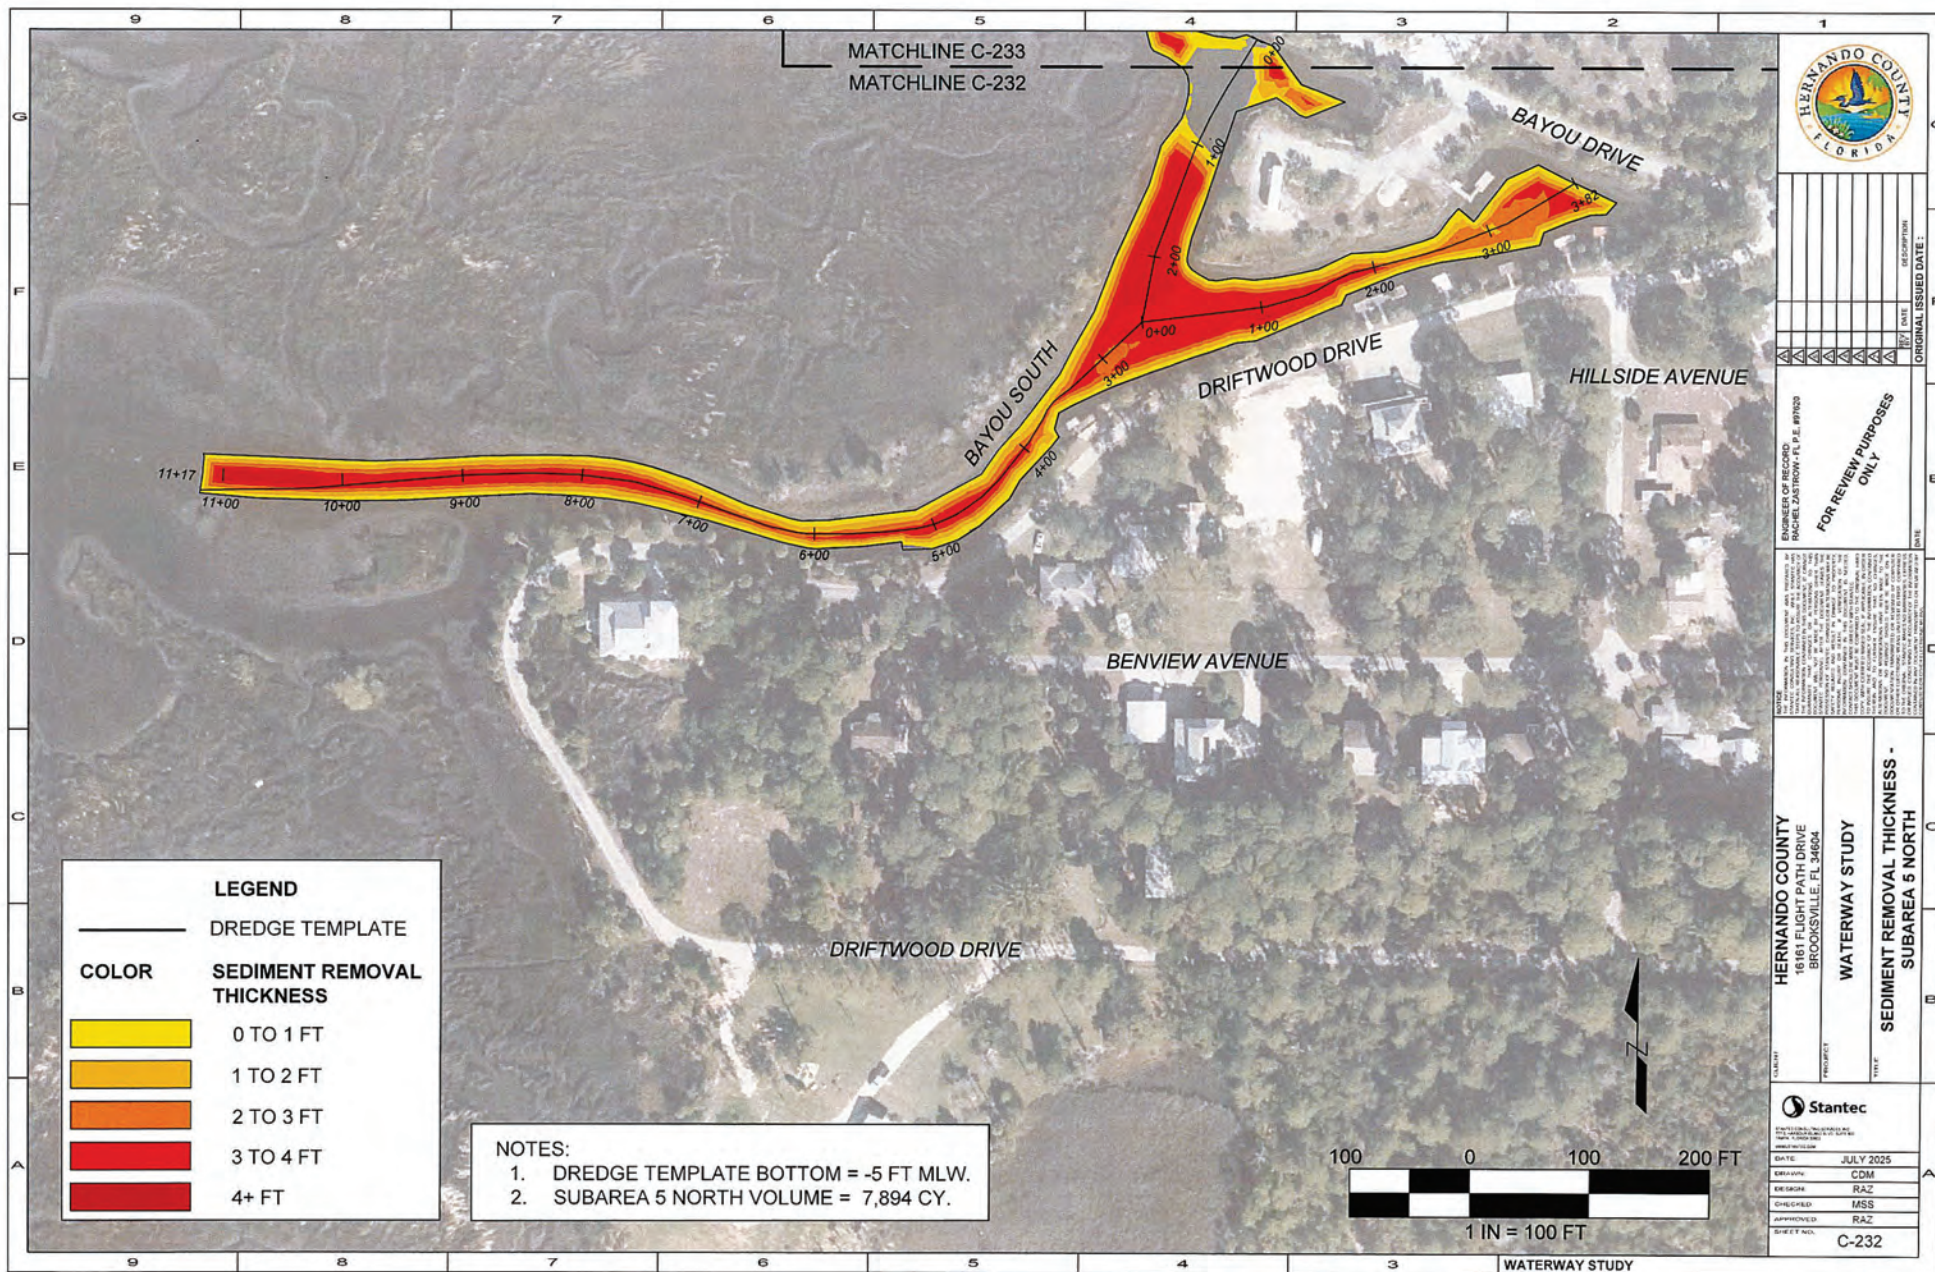


FOR REVIEW PURPOSES
ONLY

HERNANDO COUNTY
BROOKSVILLE, FL 34604


WATERWAY STUDY

SEDIMENT REMOVAL THICKNESS -
SUBAREA 5 NORTH



DATE: JULY 2025
SHEET NO.: C-232

WATERWAY STUDY

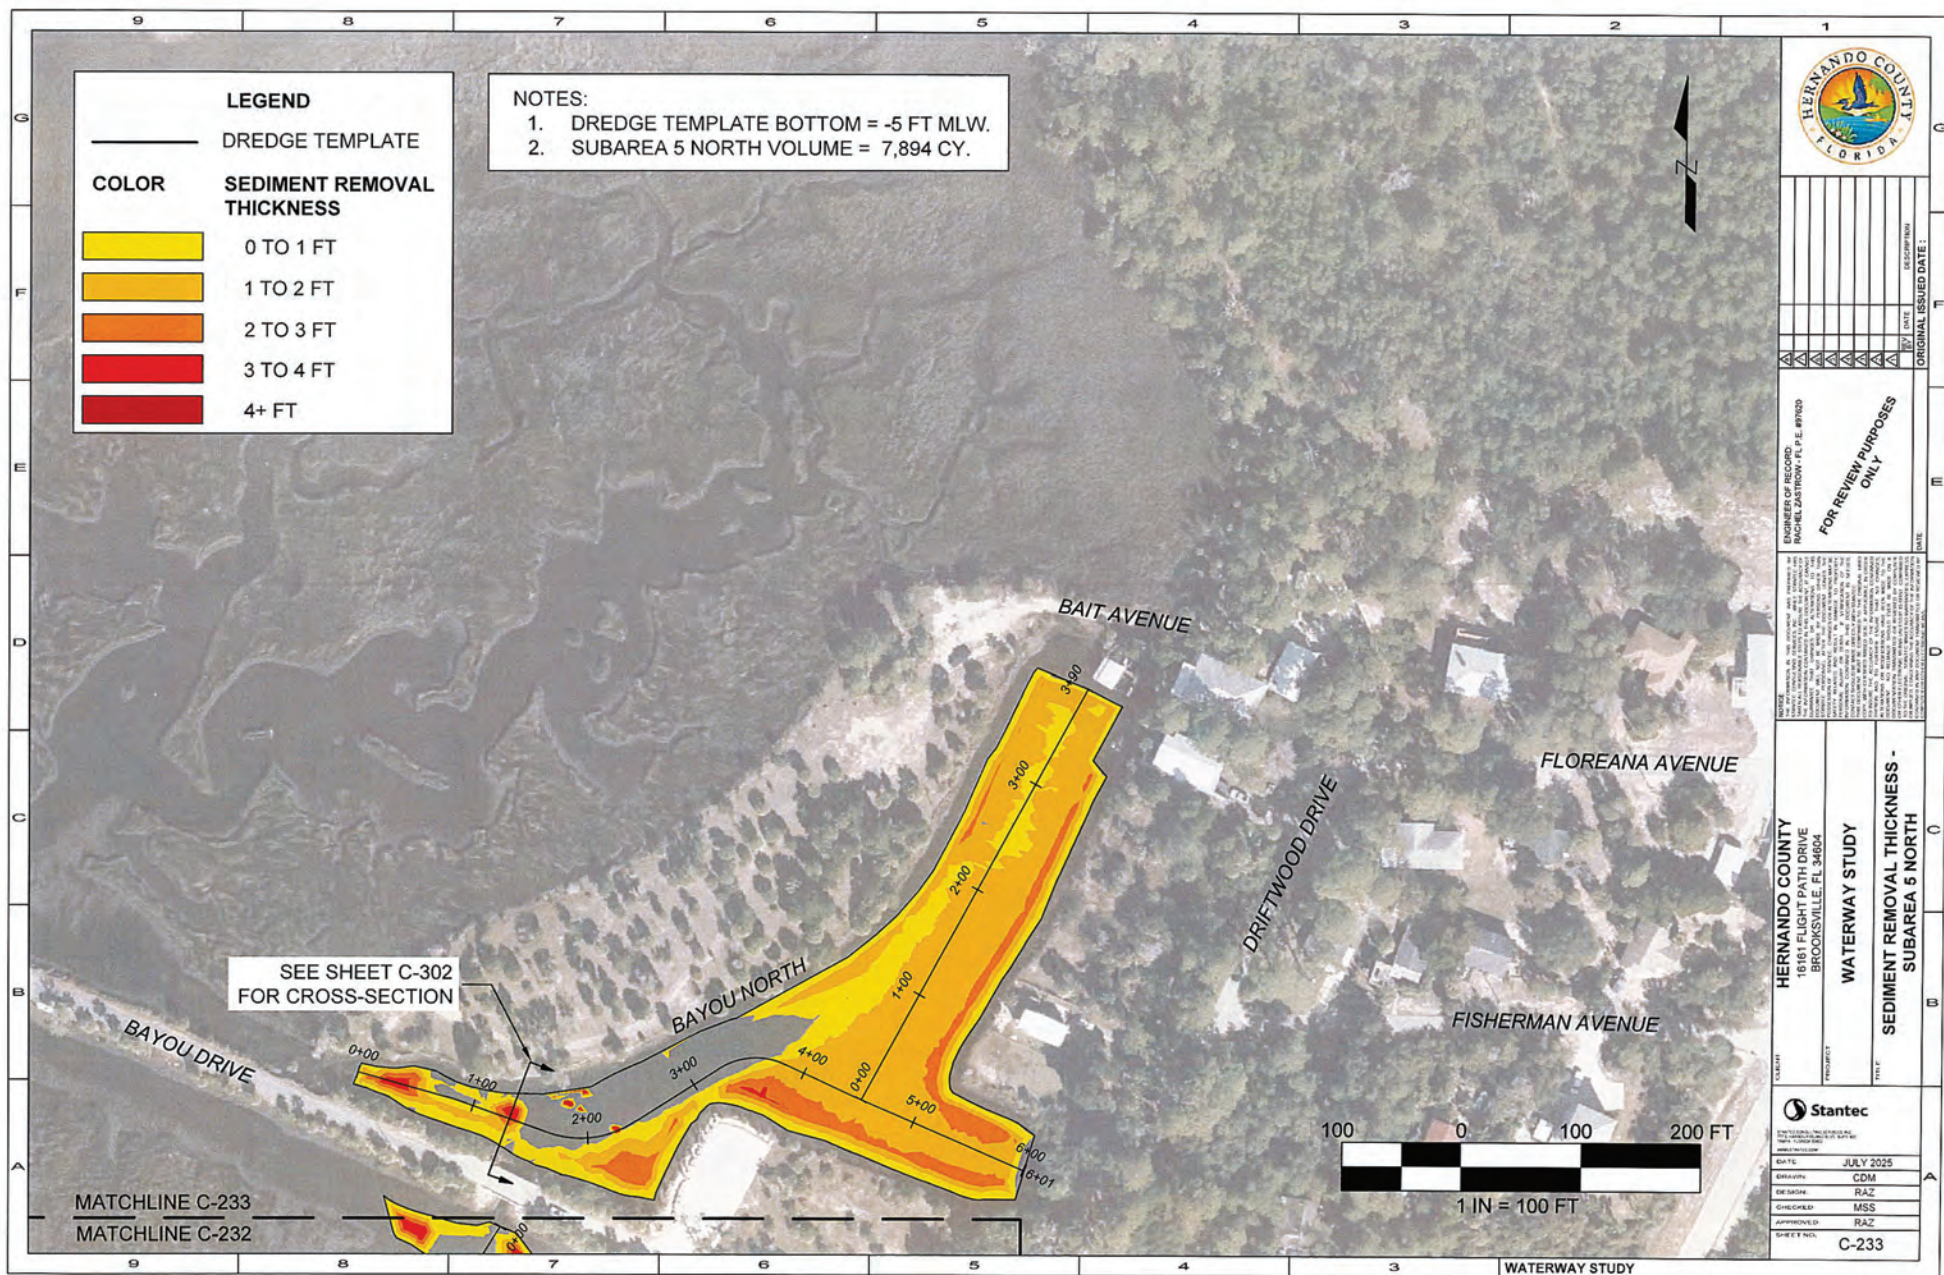

LEGEND	
	DREDGE TEMPLATE
COLOR	SEDIMENT REMOVAL THICKNESS
	0 TO 1 FT
	1 TO 2 FT
	2 TO 3 FT
	3 TO 4 FT
	4+ FT

NOTES:
1. DREDGE TEMPLATE BOTTOM = -5 FT MLW.
2. SUBAREA 5 NORTH VOLUME = 7,894 CY.



NO.	DATE	DESCRIPTION


ENGINEER OF RECORD
FOR REVIEW PURPOSES ONLY

NOTES:
HERNANDO COUNTY 18181 FLIGHT PATH DRIVE BROOKSVILLE, FL 34604	WATERWAY STUDY	SEDIMENT REMOVAL THICKNESS - SUBAREA 5 NORTH
PROJECT	TITLE	


	DATE: JULY 2025
APPROVED BY: RAZ	SHEET NO.: C-233


MATCHLINE C-233
MATCHLINE C-232

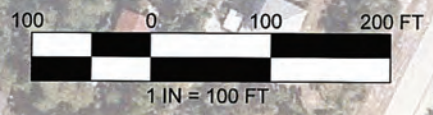

WATERWAY STUDY

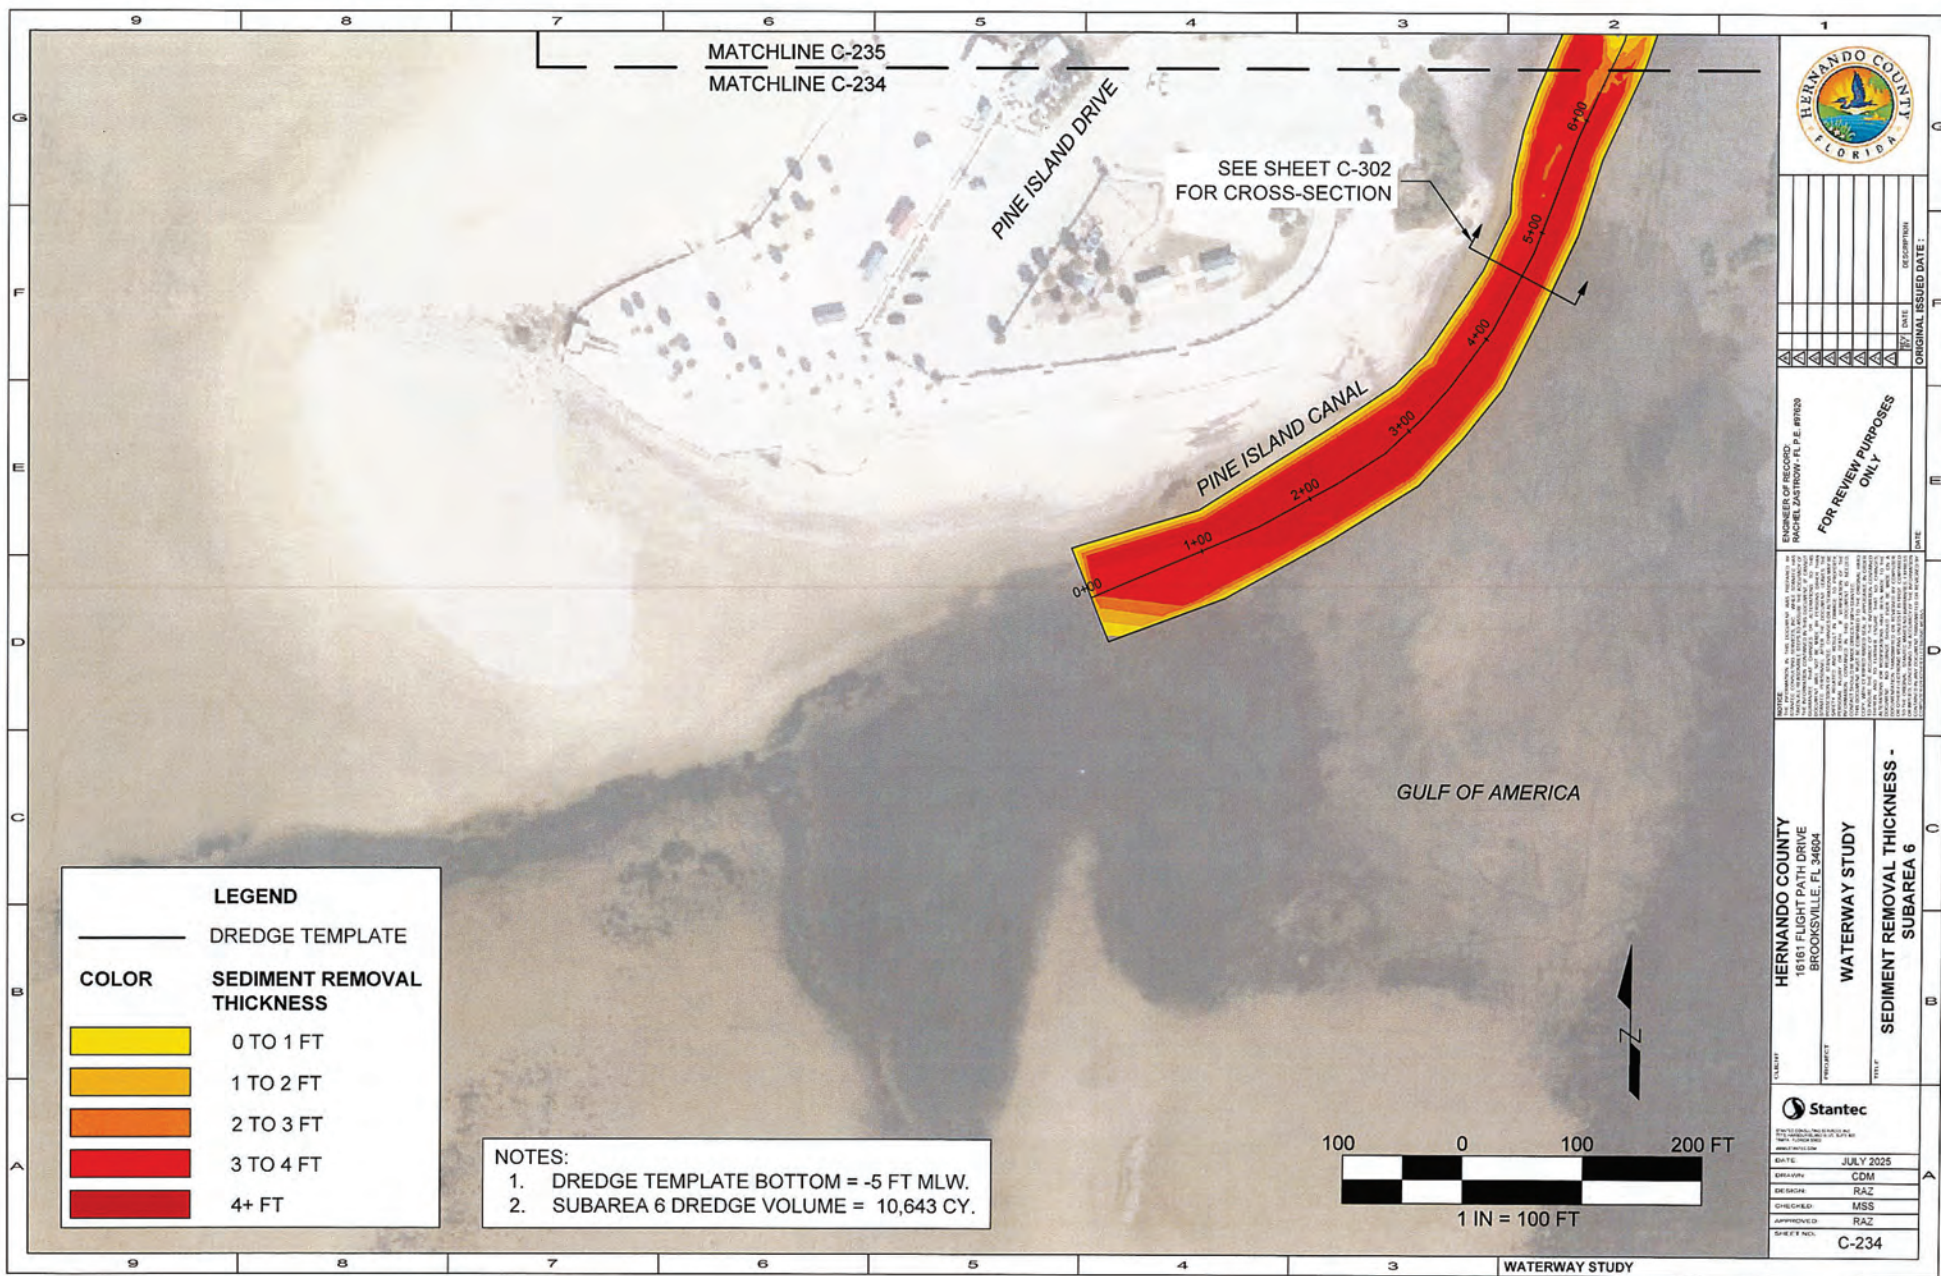

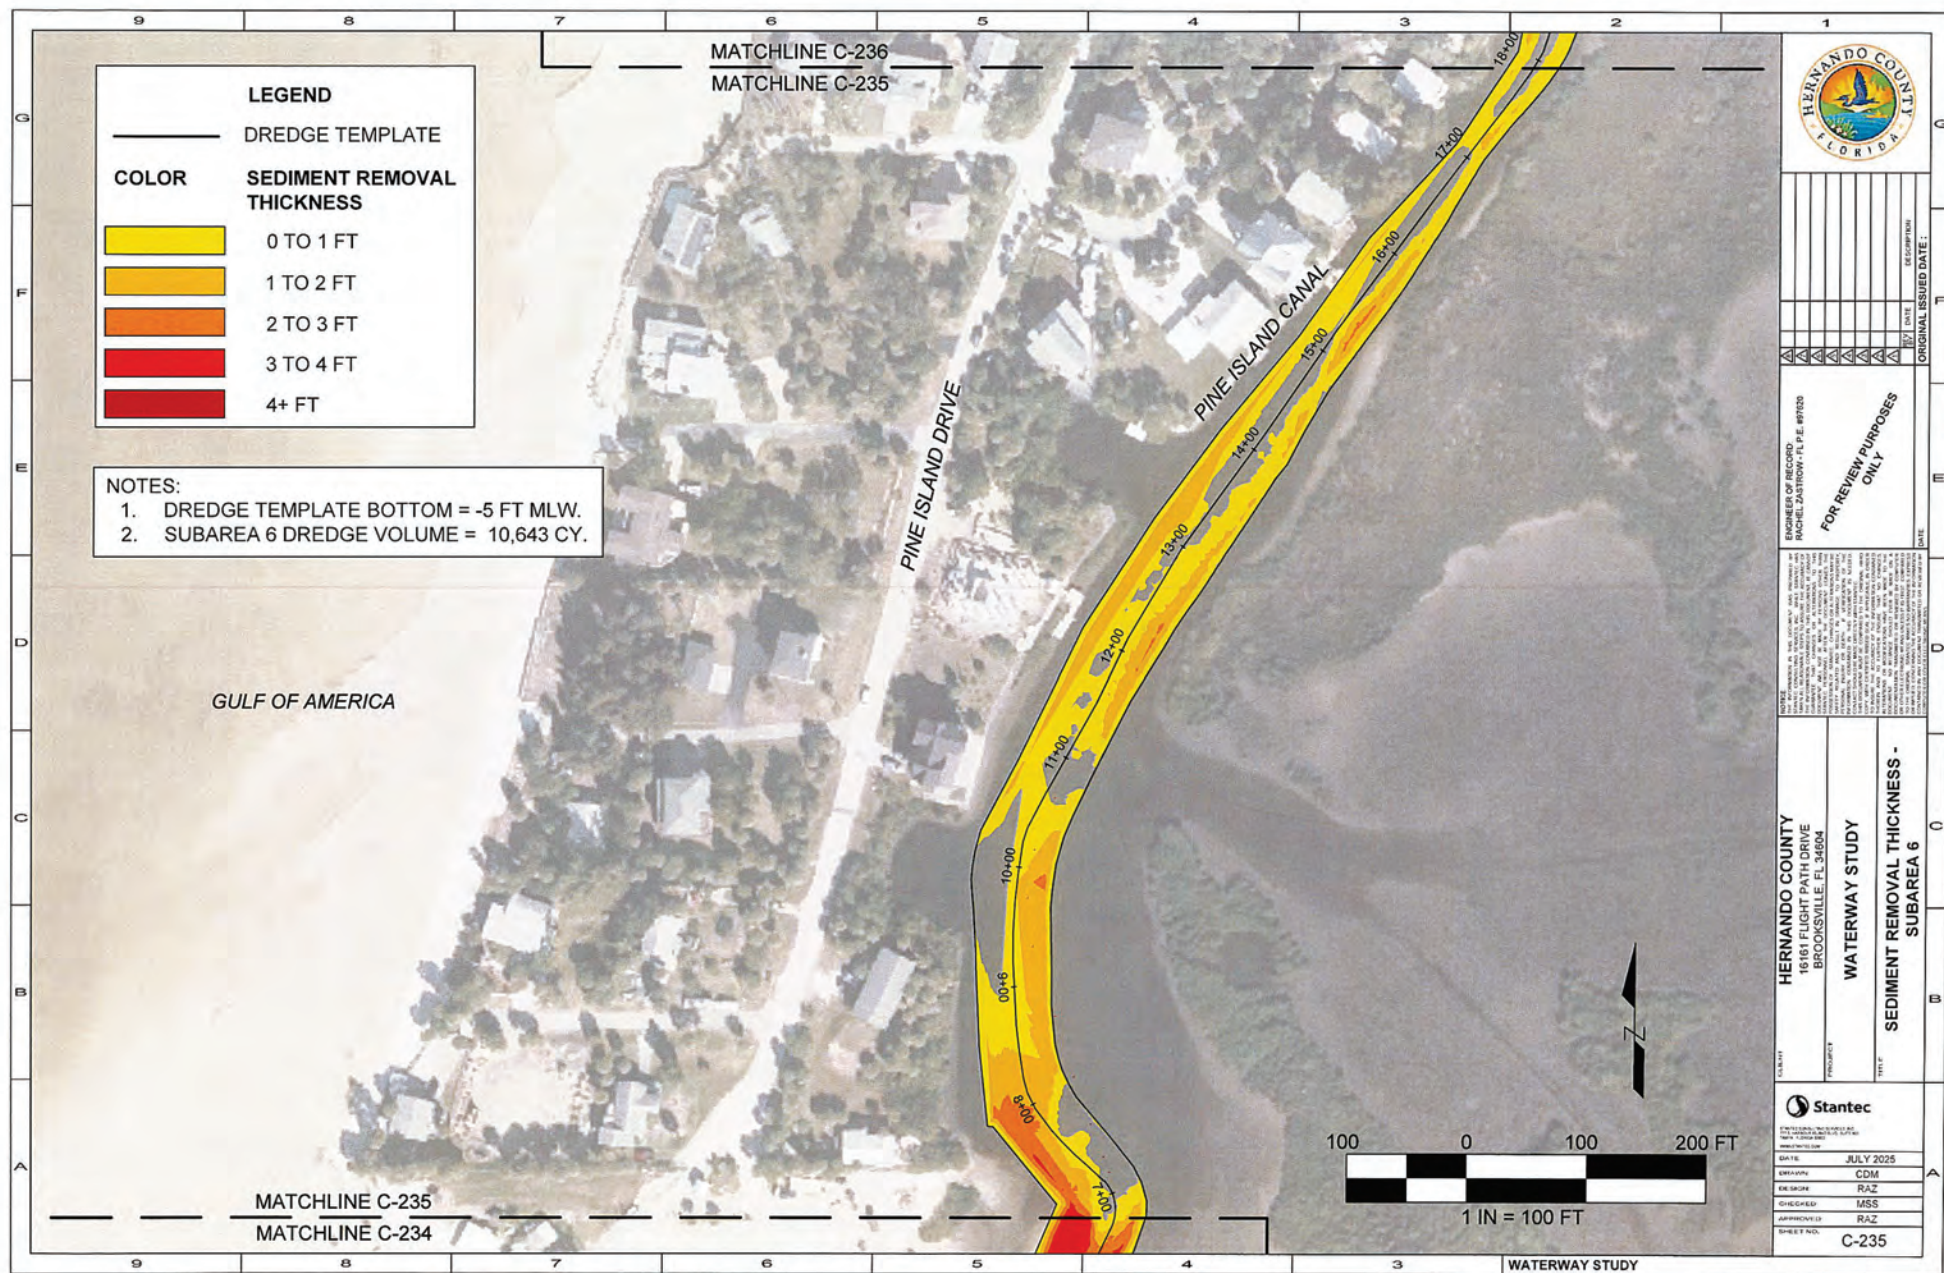

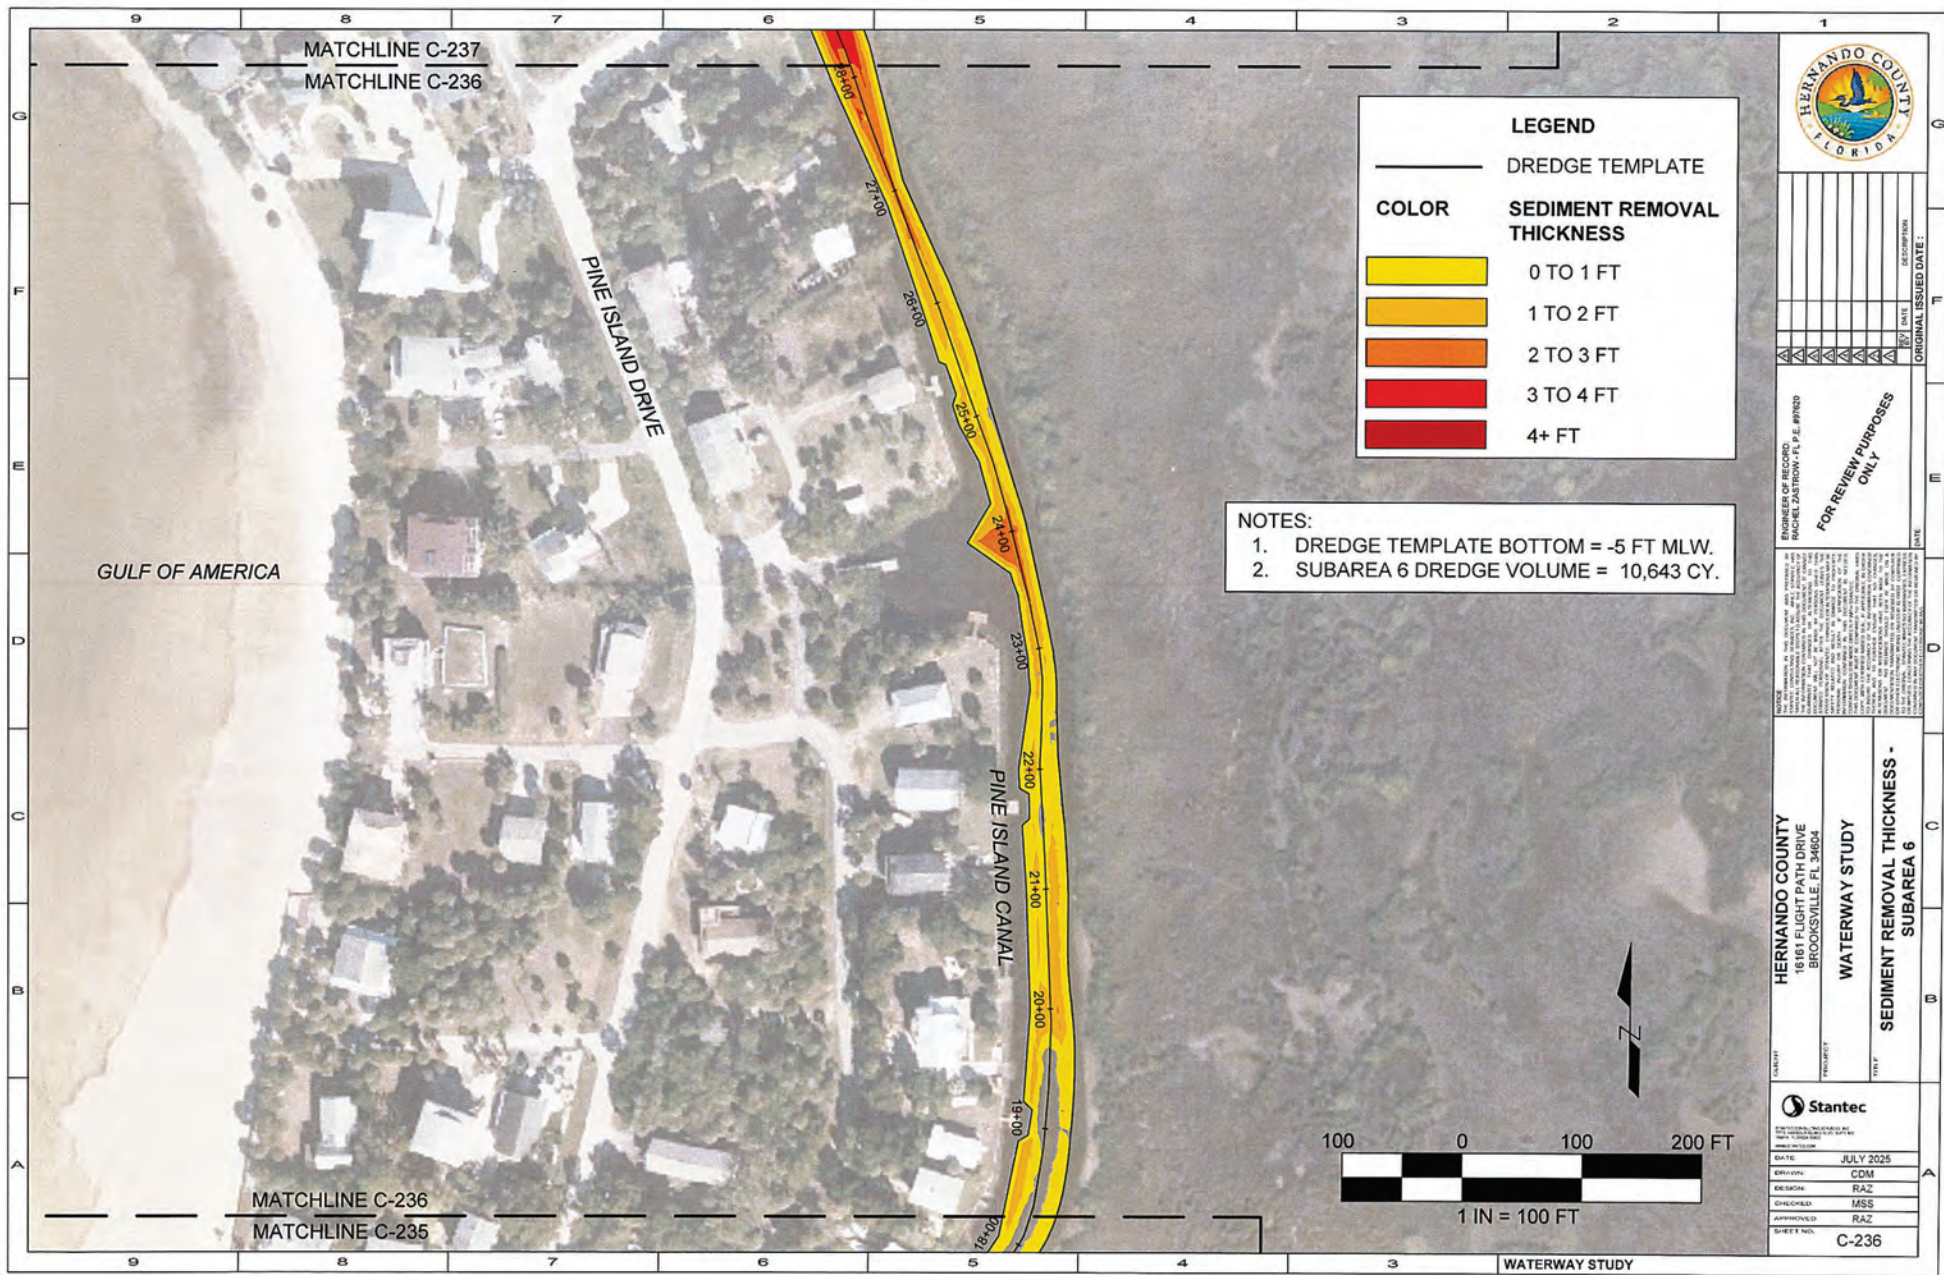

LEGEND

— DREDGE TEMPLATE

COLOR SEDIMENT REMOVAL THICKNESS

Yellow	0 TO 1 FT
Orange	1 TO 2 FT
Red	2 TO 3 FT
Dark Red	3 TO 4 FT
Dark Red	4+ FT

NOTES:

1. DREDGE TEMPLATE BOTTOM = -5 FT MLW.
2. SUBAREA 6 DREDGE VOLUME = 10,643 CY.

HERNANDO COUNTY
BROOKSVILLE, FL 34604

WATERWAY STUDY

SEDIMENT REMOVAL THICKNESS - SUBAREA 6

Stantec

DATE: JULY 2025



CHECKED: MSS

APPROVED: RAZ

SHEET NO. C-236





FOR REVIEW PURPOSES ONLY

DATE: _____
ORIGINAL ISSUED DATE: _____


SUBAREA 1 S. AMBERJACK CANAL STATION 17+00

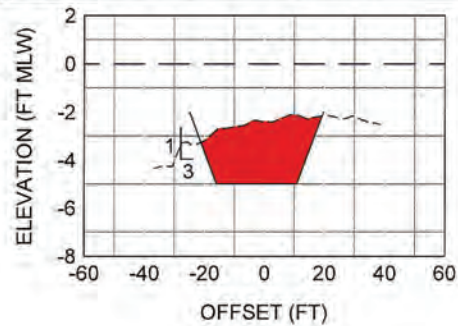


SUBAREA 2 RIVERBOAT CANAL STATION 8+00

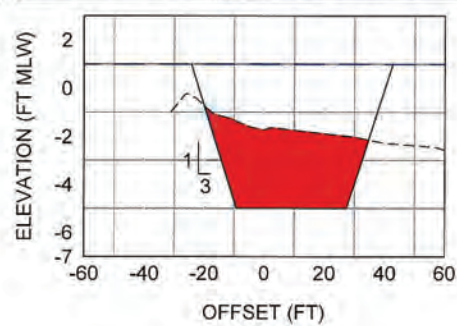


SUBAREA 3 SOUTH STATION 16+68

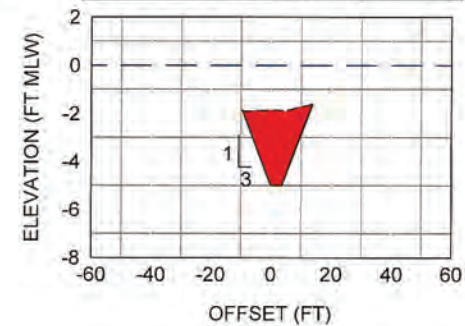


SUBAREA 1 GULF CANAL STATION 22+00

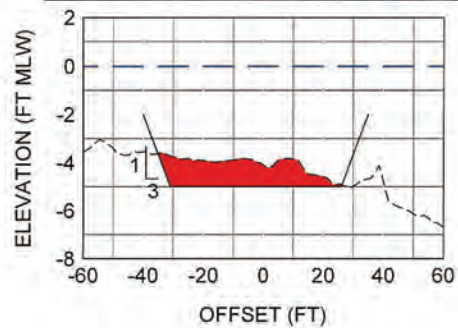

SUBAREA 2 WEEKI WACHEE CANAL STATION 113+00

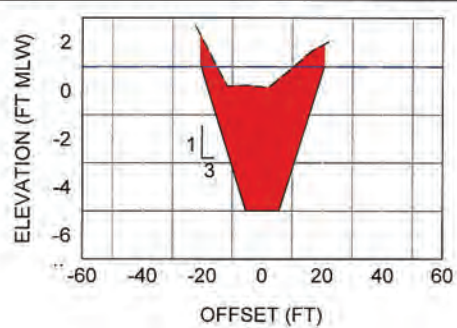

SUBAREA 3 NORTH STATION 15+30

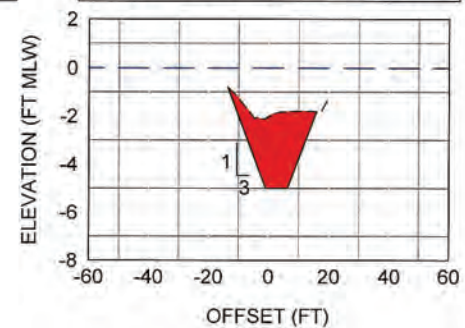


NOTES:

1. VERTICAL SCALE: 1 IN = 5 FT
2. HORIZONTAL SCALE: 1 IN = 40 FT
3. DREDGE TEMPLATE SIDE SLOPE: 3H:1V



DREDGE AREA

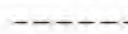

EXISTING GROUND



DREDGE TEMPLATE



MLW (0 FT)



FOR REVIEW PURPOSES ONLY

HERNANDO COUNTY
16161 FLIGHT PATH DRIVE
BROOKSVILLE, FL 34604







WATERWAY STUDY

CROSS SECTIONS



DATE: JULY 2025
DESIGNED: CDM
CHECKED: RAZ
ENGINEERED: RAZ
SHEET NO.: C-301

WATERWAY STUDY

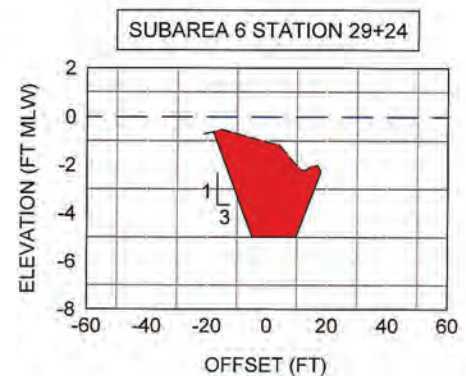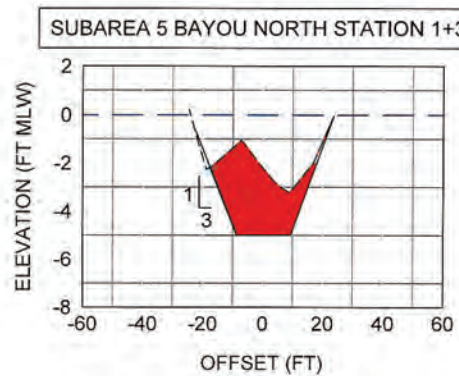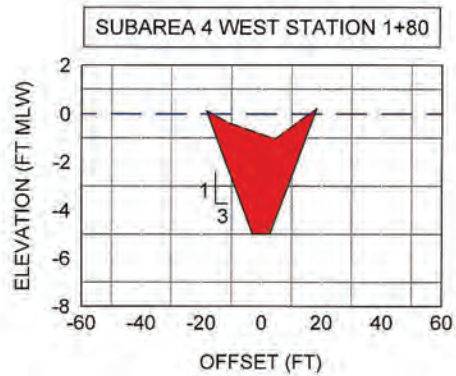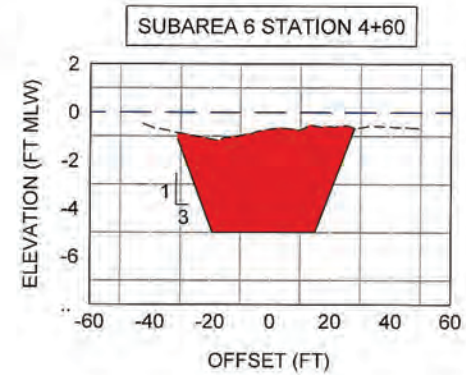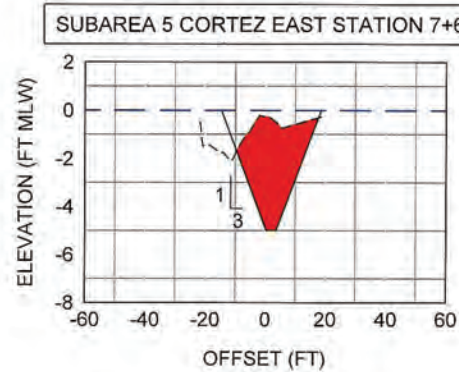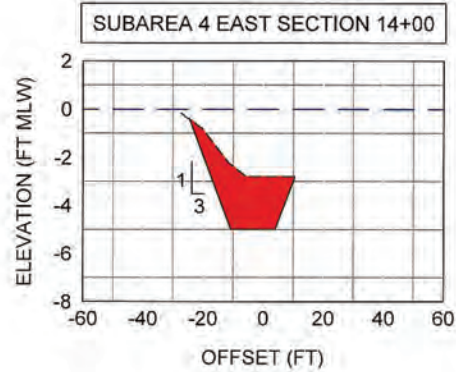

- NOTES:
1. VERTICAL SCALE: 1 IN = 5 FT
 2. HORIZONTAL SCALE: 1 IN = 40 FT
 3. DREDGE TEMPLATE SIDE SLOPE: 3H:1V

DREDGE AREA
 EXISTING GROUND
 DREDGE TEMPLATE
 MLW (0 FT)



HERNANDO COUNTY
 16181 FLIGHT PATH DRIVE
 BROOKSVILLE, FL 34604
 PROJECT: WATERWAY STUDY
 CROSS SECTIONS
 DATE: JULY 2025
 ORIGINAL ISSUED DATE: 1






WATERWAY STUDY