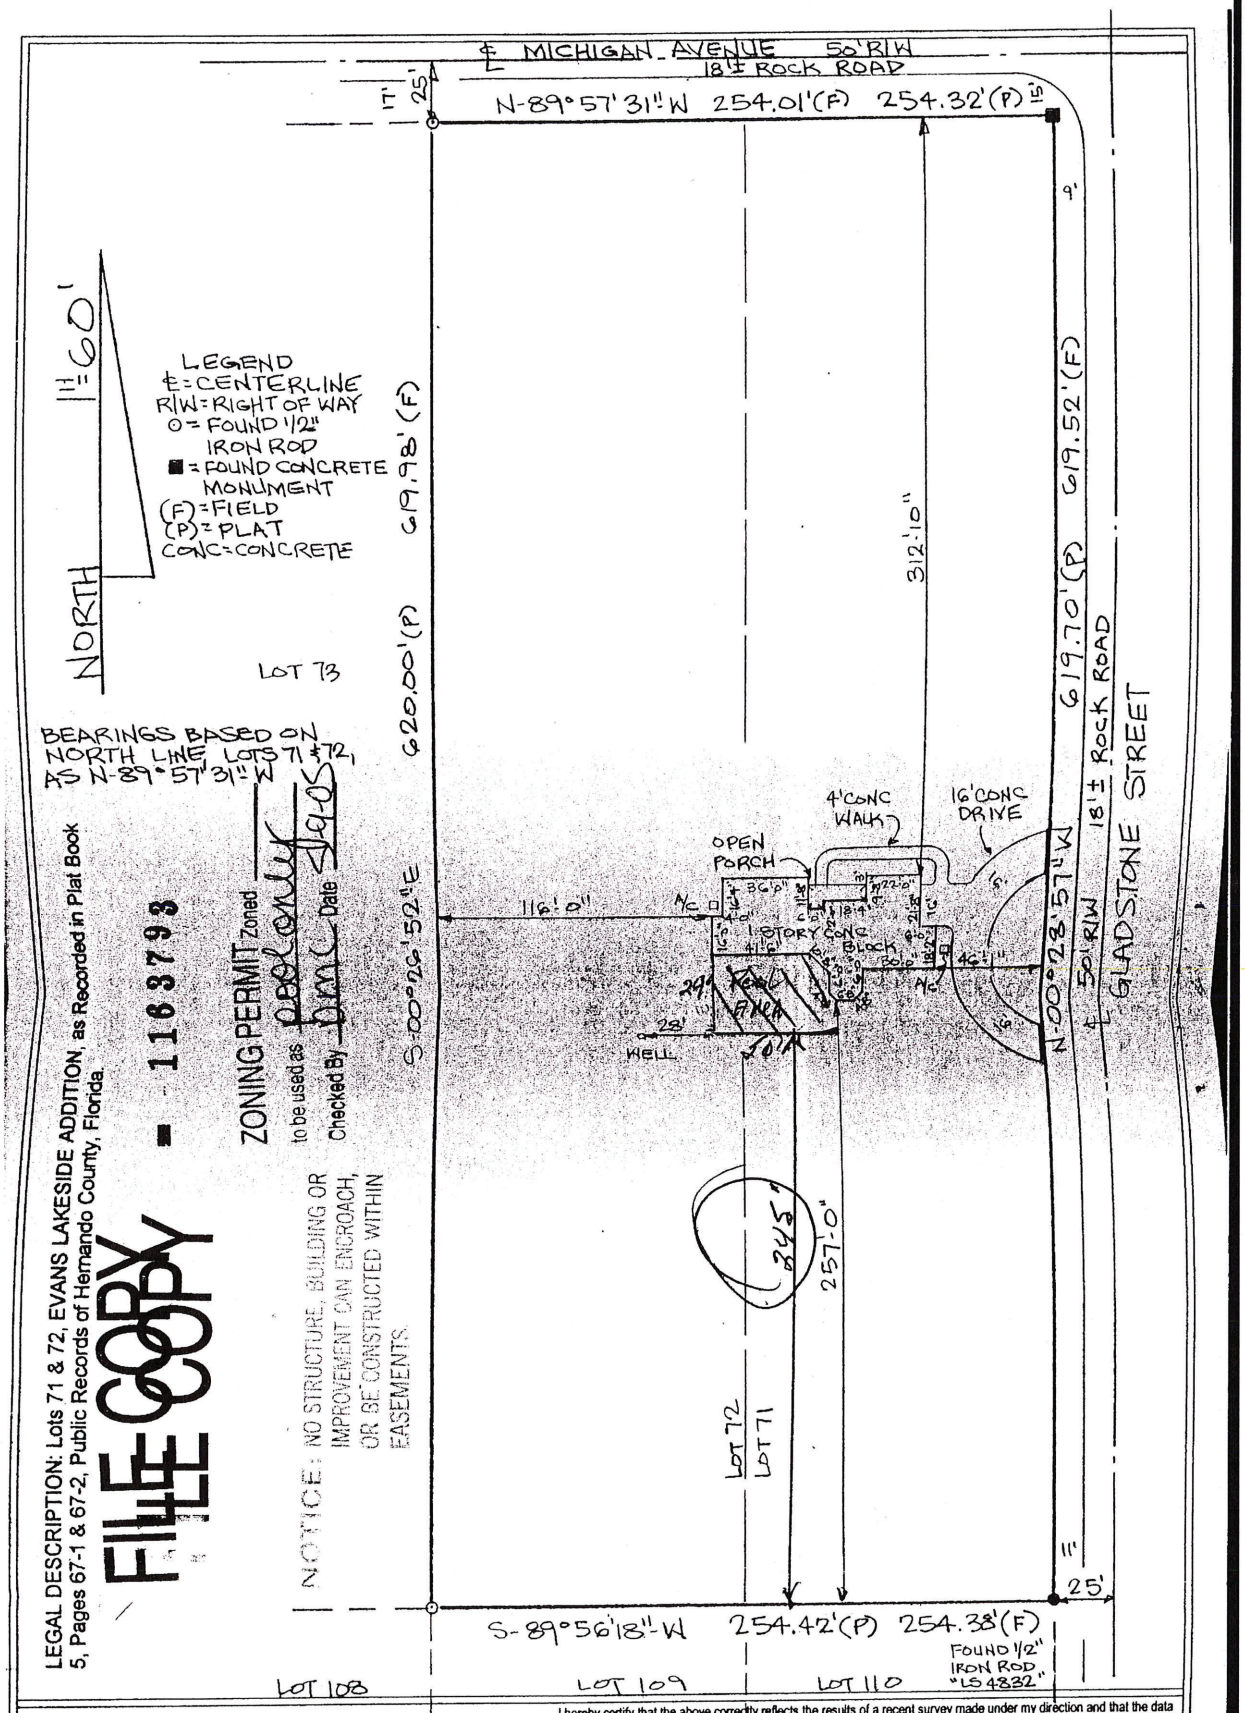

Flood Zone _____

As Per F.I.R.M. Panel No. _____

NORTH POINT
LAND SURVEYING, INC.
20 LAKE WIRE DRIVE, SUITE 104
LAKELAND, FLORIDA 33815
(863) 683-6353
FAX 683-5262

I hereby certify that the above correctly reflects the results of a recent survey made under my direction and that the data shown is true and correct to the best of my knowledge and belief. This survey meets the minimum technical standards, Florida Chapter 61-G17, F.A.C., pursuant to Section 472.027, Florida Statutes.

Lot Survey		Field Date 3-3-04
Foundation		Field Date 7-21-04
Final		Field Date 2-4-05

PATRICK J. O'LEARY, PROFESSIONAL SURVEYOR AND MAPPER PLS #5130
Florida Registration No. LB 6892

56-33

NOT VALID WITHOUT THE SIGNATURE AND THE ORIGINAL RAISED SEAL OF A FLORIDA LICENSED SURVEYOR AND MAPPER.