





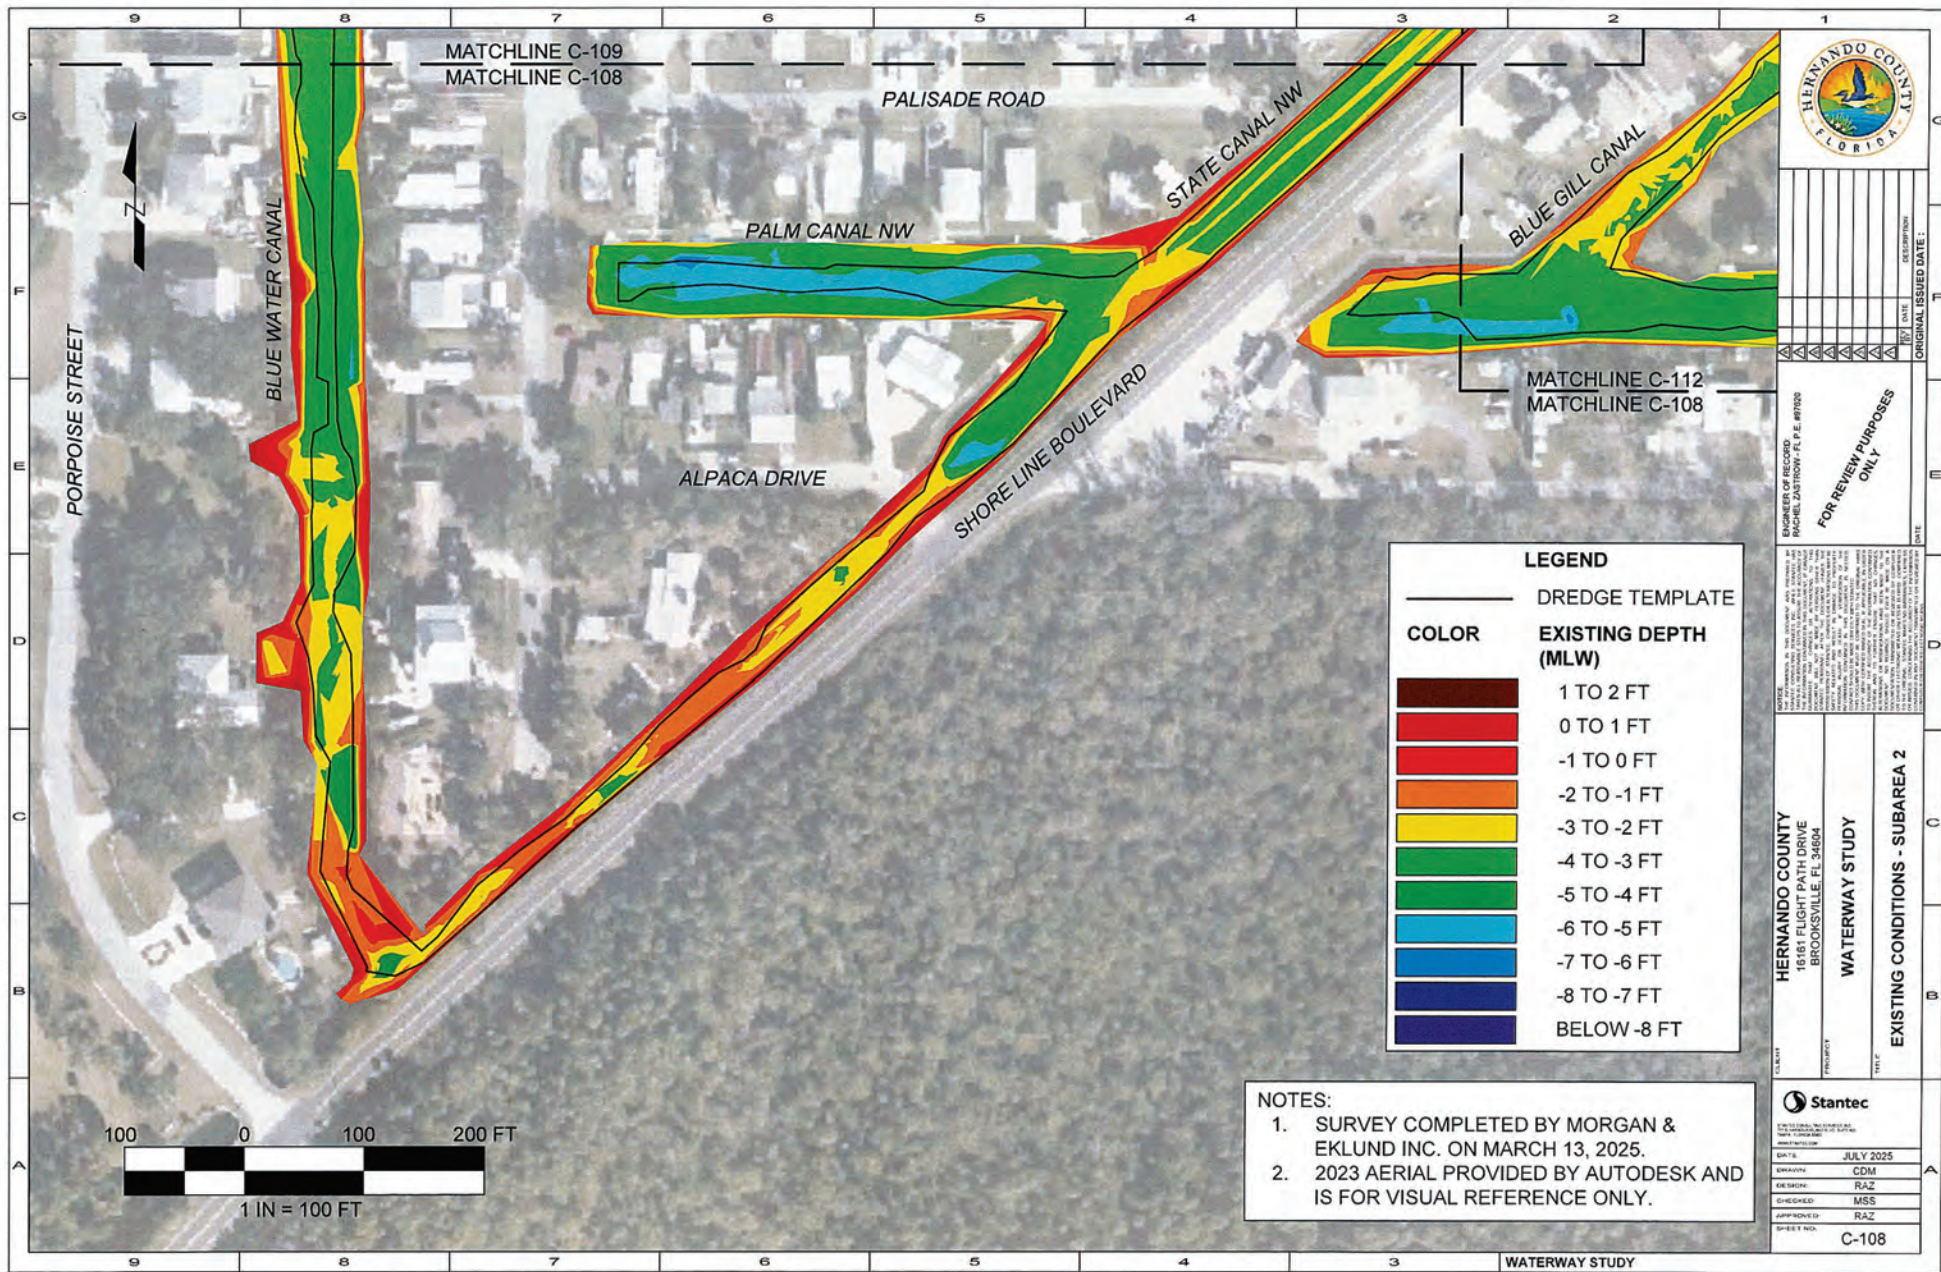

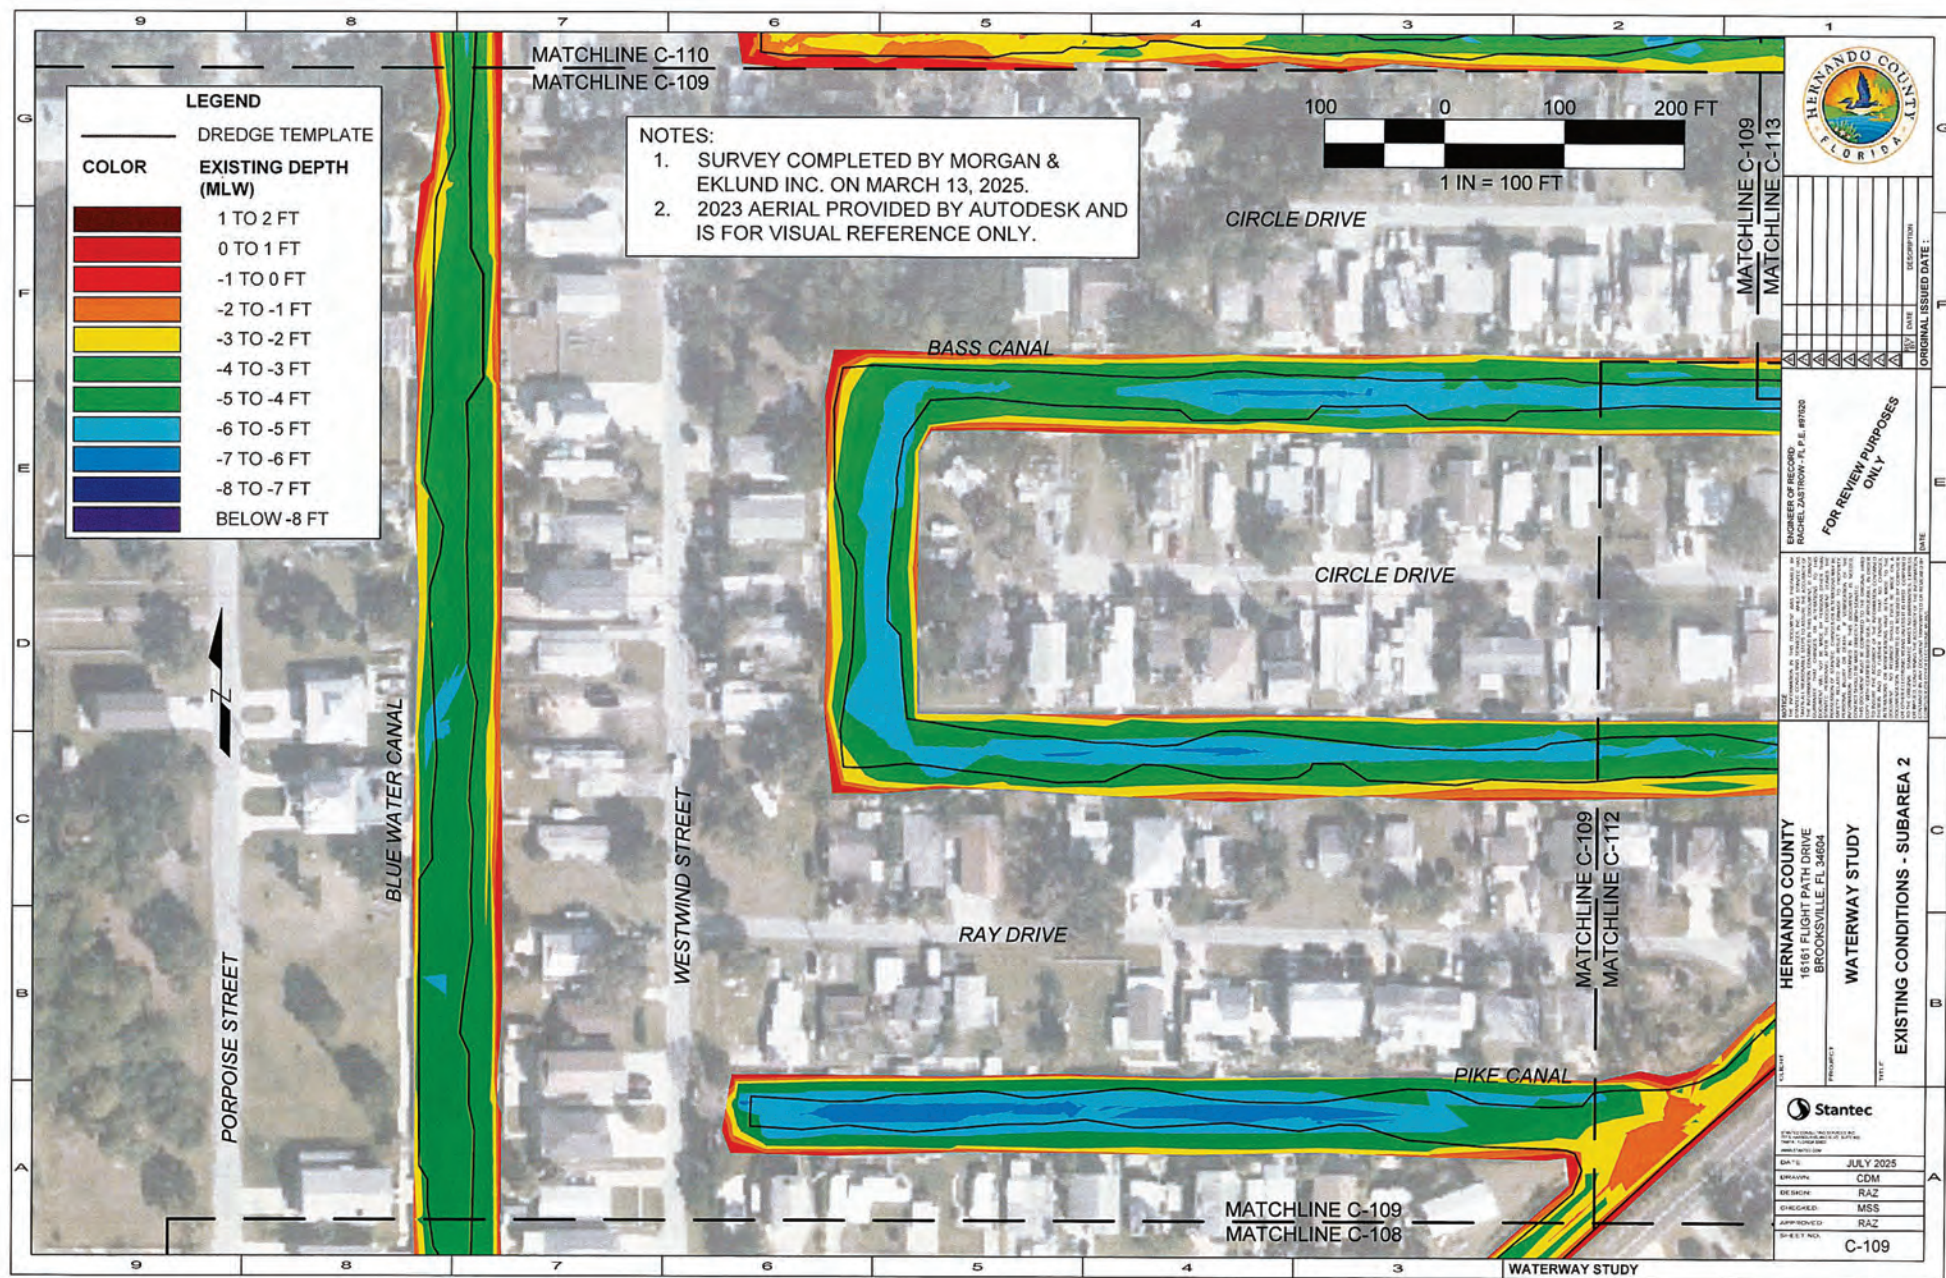

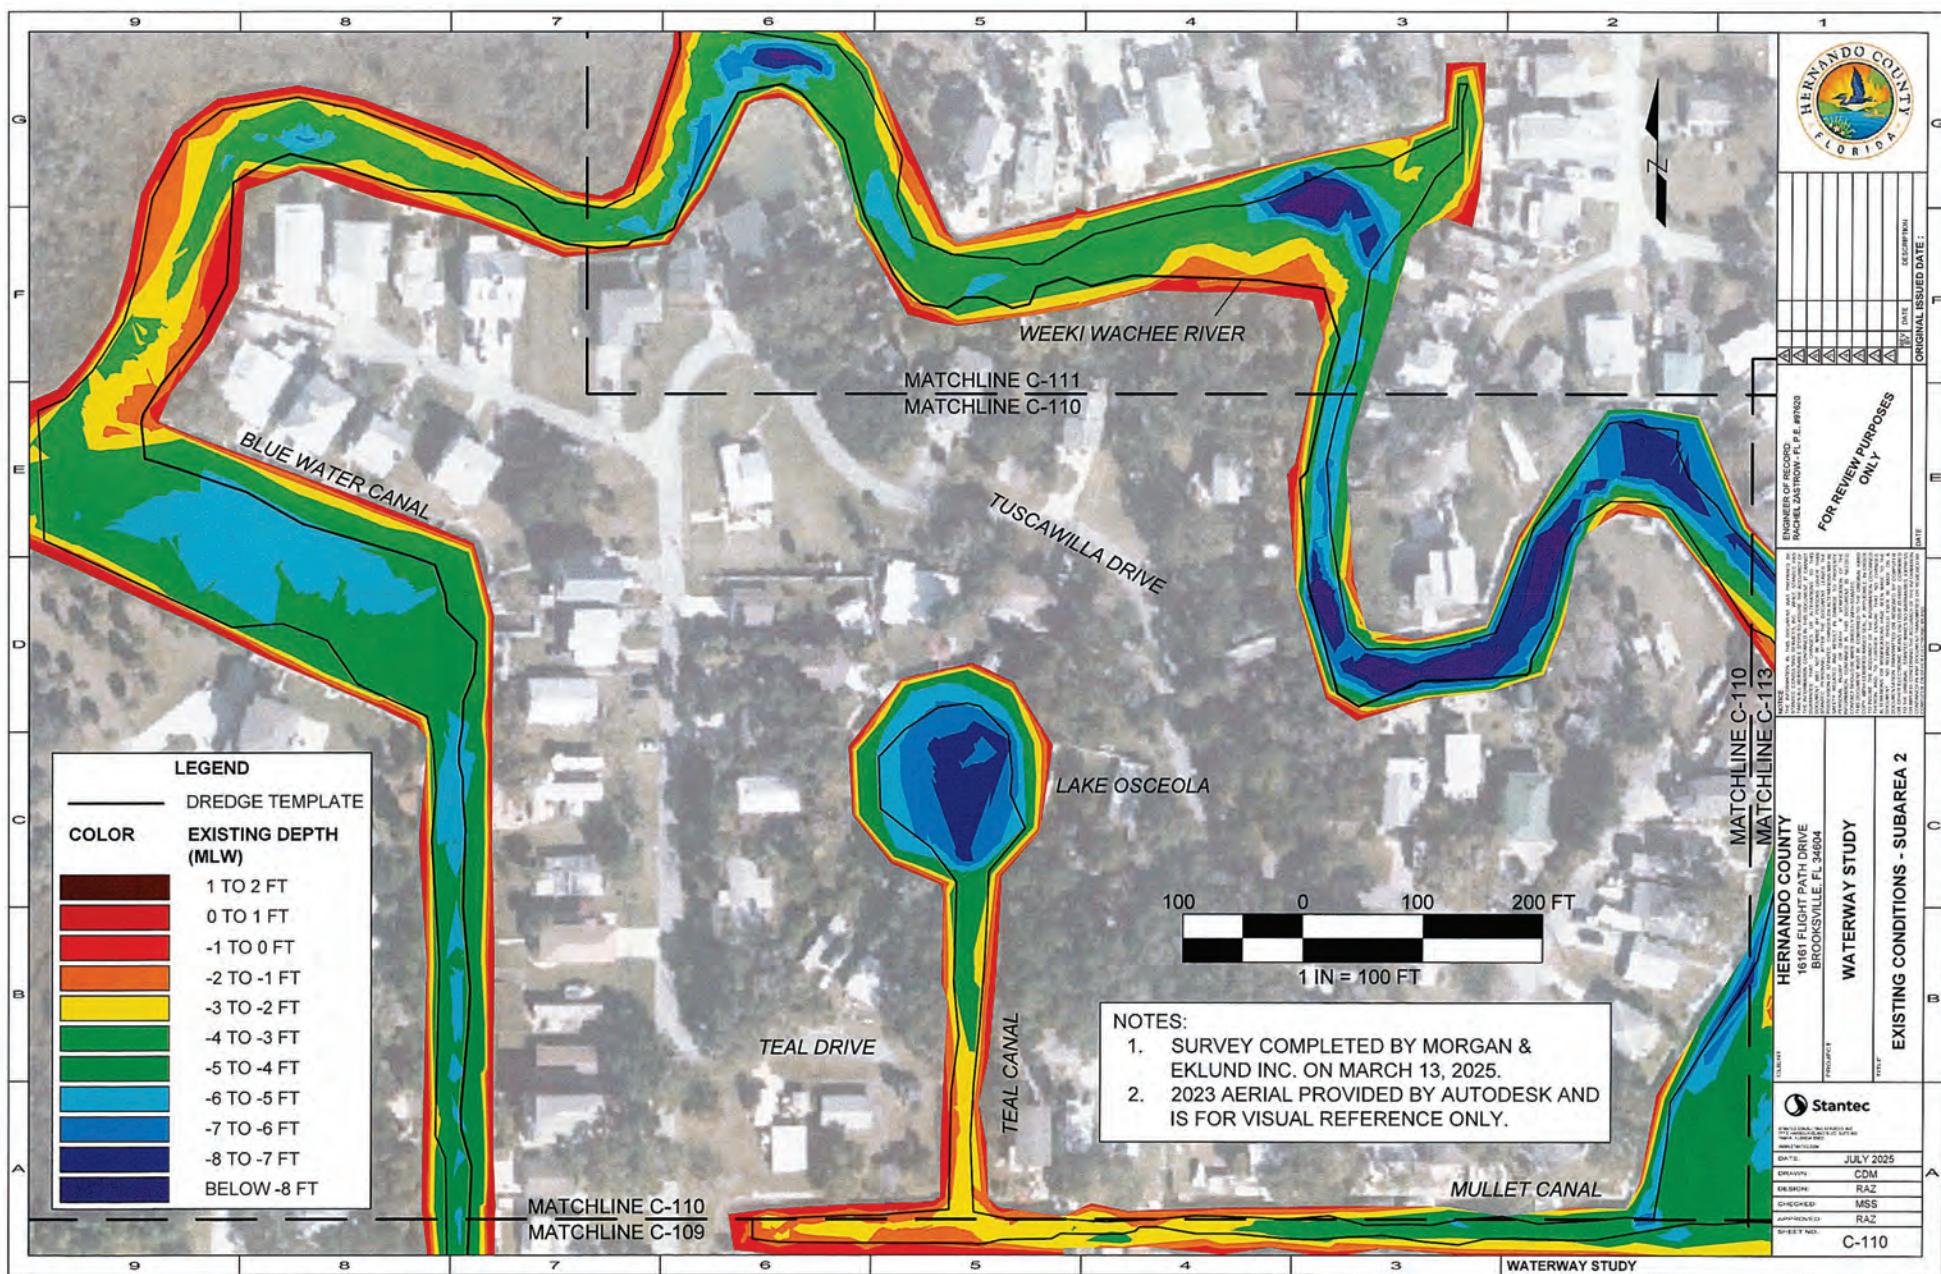

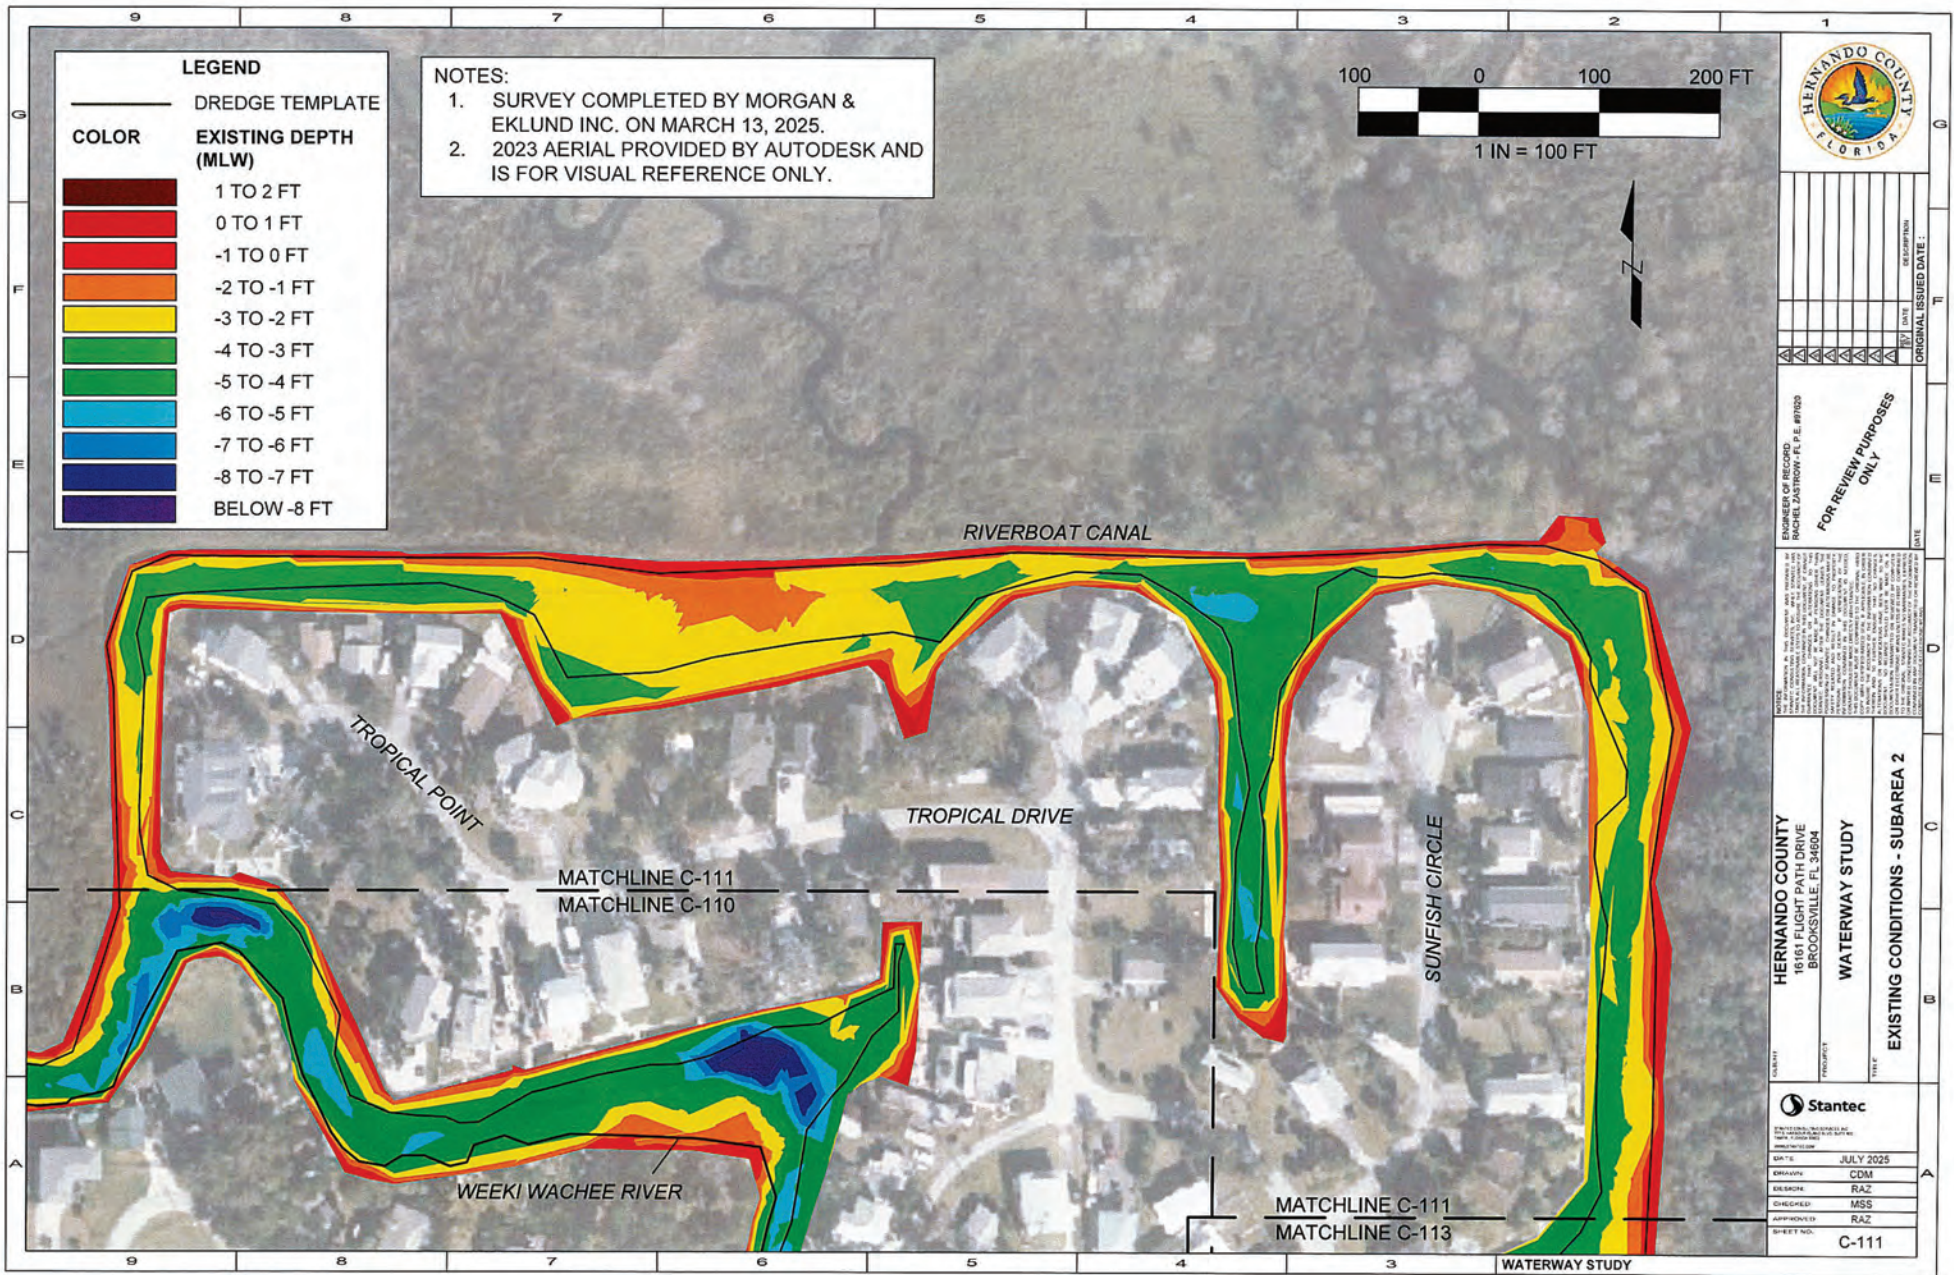

LEGEND

DREDGE TEMPLATE


COLOR

EXISTING DEPTH
(MLW)

	1 TO 2 FT
	0 TO 1 FT
	-1 TO 0 FT
	-2 TO -1 FT
	-3 TO -2 FT
	-4 TO -3 FT
	-5 TO -4 FT
	-6 TO -5 FT
	-7 TO -6 FT
	-8 TO -7 FT
	BELOW -8 FT

NOTES:

1. SURVEY COMPLETED BY MORGAN & EKLUND INC. ON MARCH 13, 2025.
2. 2023 AERIAL PROVIDED BY AUTODESK AND IS FOR VISUAL REFERENCE ONLY.

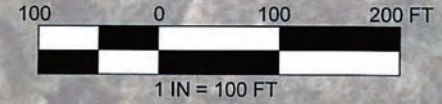


FOR REVIEW PURPOSES
ONLY

HERNANDO COUNTY
18161 FLIGHT PATH DRIVE
BROOKSVILLE, FL 34604

WATERWAY STUDY

EXISTING CONDITIONS - SUBAREA 2

DATE	JULY 2025
DESIGNED BY	CDM
DRAWN BY	RAZ
CHECKED BY	MSS
APPROVED BY	RAZ
SHEET NO.	C-111

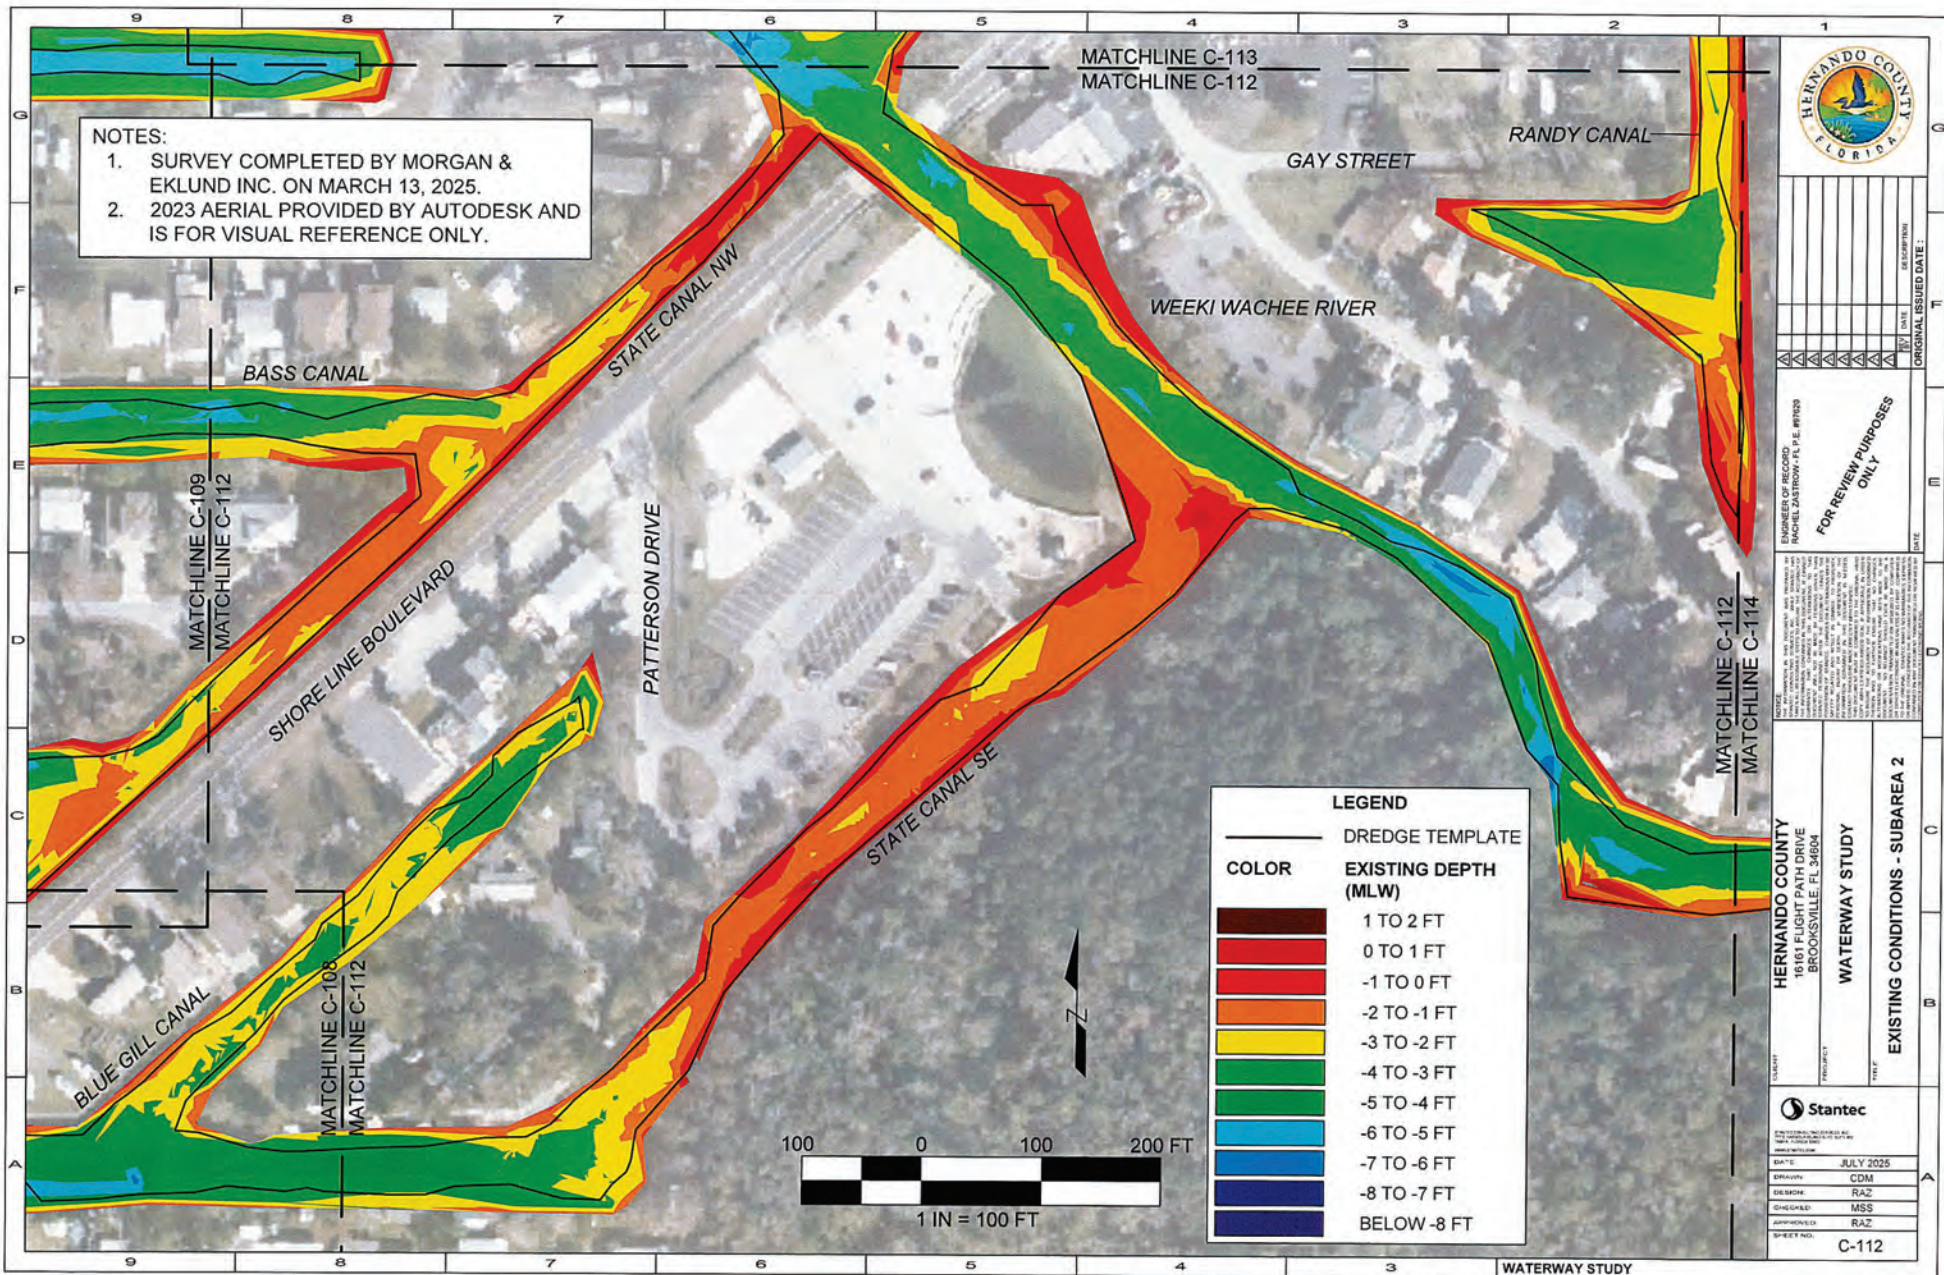

NOTES:
1. SURVEY COMPLETED BY MORGAN & EKLUND INC. ON MARCH 13, 2025.
2. 2023 AERIAL PROVIDED BY AUTODESK AND IS FOR VISUAL REFERENCE ONLY.

LEGEND

COLOR	DREDGE TEMPLATE	EXISTING DEPTH (MLW)



HERNANDO COUNTY
16161 FLIGHT PATH DRIVE
BROOKSVILLE, FL 34604

DATE: JULY 2025



CHECKED BY: MSS

APPROVED BY: RAZ


SHEET NO: C-112

PROJECT: WATERWAY STUDY

EXISTING CONDITIONS - SUBAREA 2

FOR REVIEW PURPOSES ONLY

WATERWAY STUDY

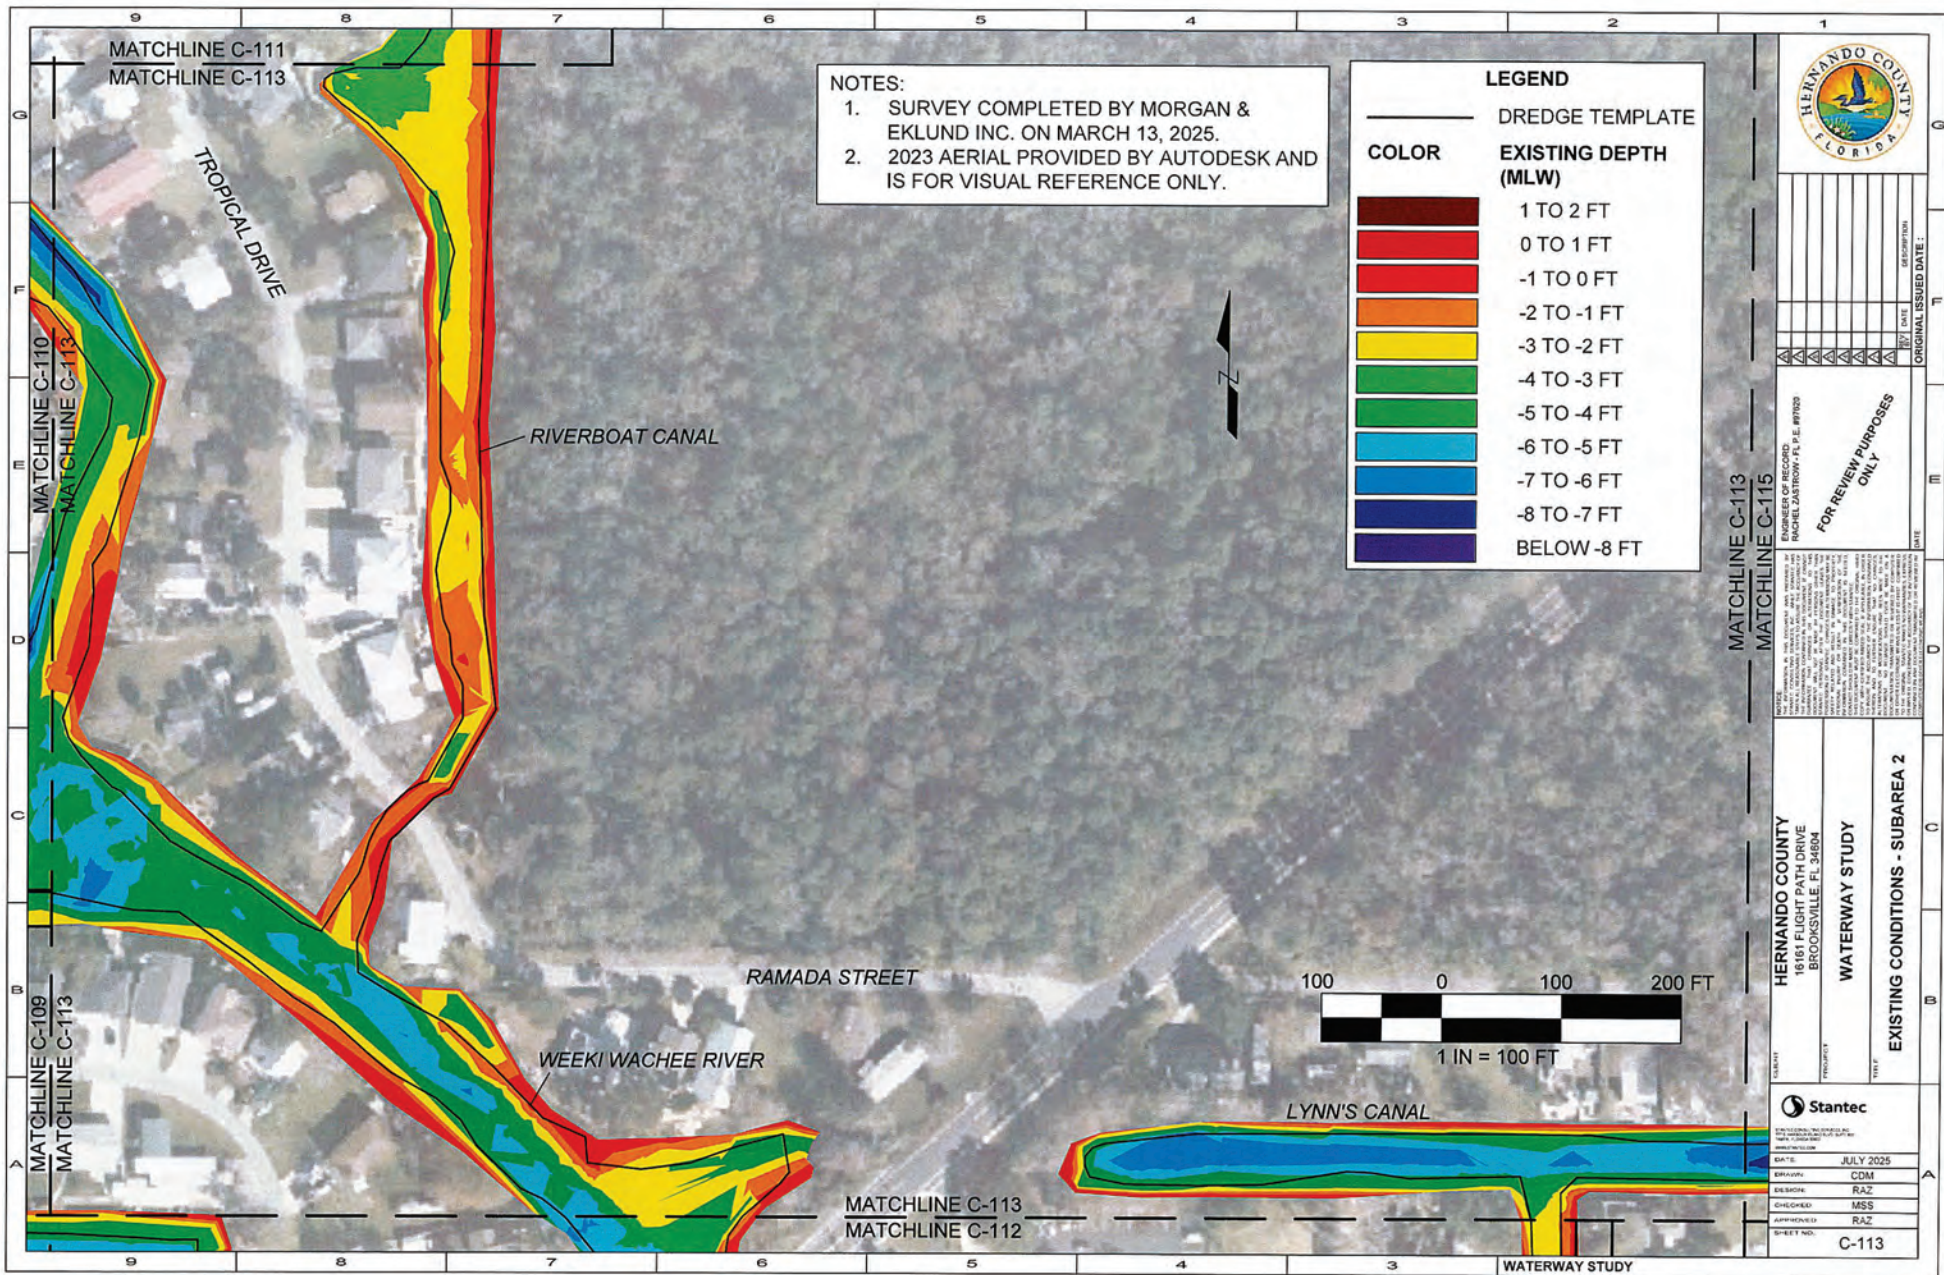

NOTES:
1. SURVEY COMPLETED BY MORGAN & EKLUND INC. ON MARCH 13, 2025.
2. 2023 AERIAL PROVIDED BY AUTODESK AND IS FOR VISUAL REFERENCE ONLY.

LEGEND

COLOR	EXISTING DEPTH (MLW)
Dark Red	1 TO 2 FT
Red	0 TO 1 FT
Red-Orange	-1 TO 0 FT
Orange	-2 TO -1 FT
Yellow	-3 TO -2 FT
Light Green	-4 TO -3 FT
Green	-5 TO -4 FT
Teal	-6 TO -5 FT
Blue	-7 TO -6 FT
Dark Blue	-8 TO -7 FT
Purple	BELOW -8 FT

DREDGE TEMPLATE

HERNANDO COUNTY
18161 FLIGHT PATH DRIVE
BROOKSVILLE, FL 34604


WATERWAY STUDY


EXISTING CONDITIONS - SUBAREA 2


DATE: JULY 2025
CHECKED: MSS
APPROVED: RAZ
SHEET NO: C-113

FOR REVIEW PURPOSES ONLY



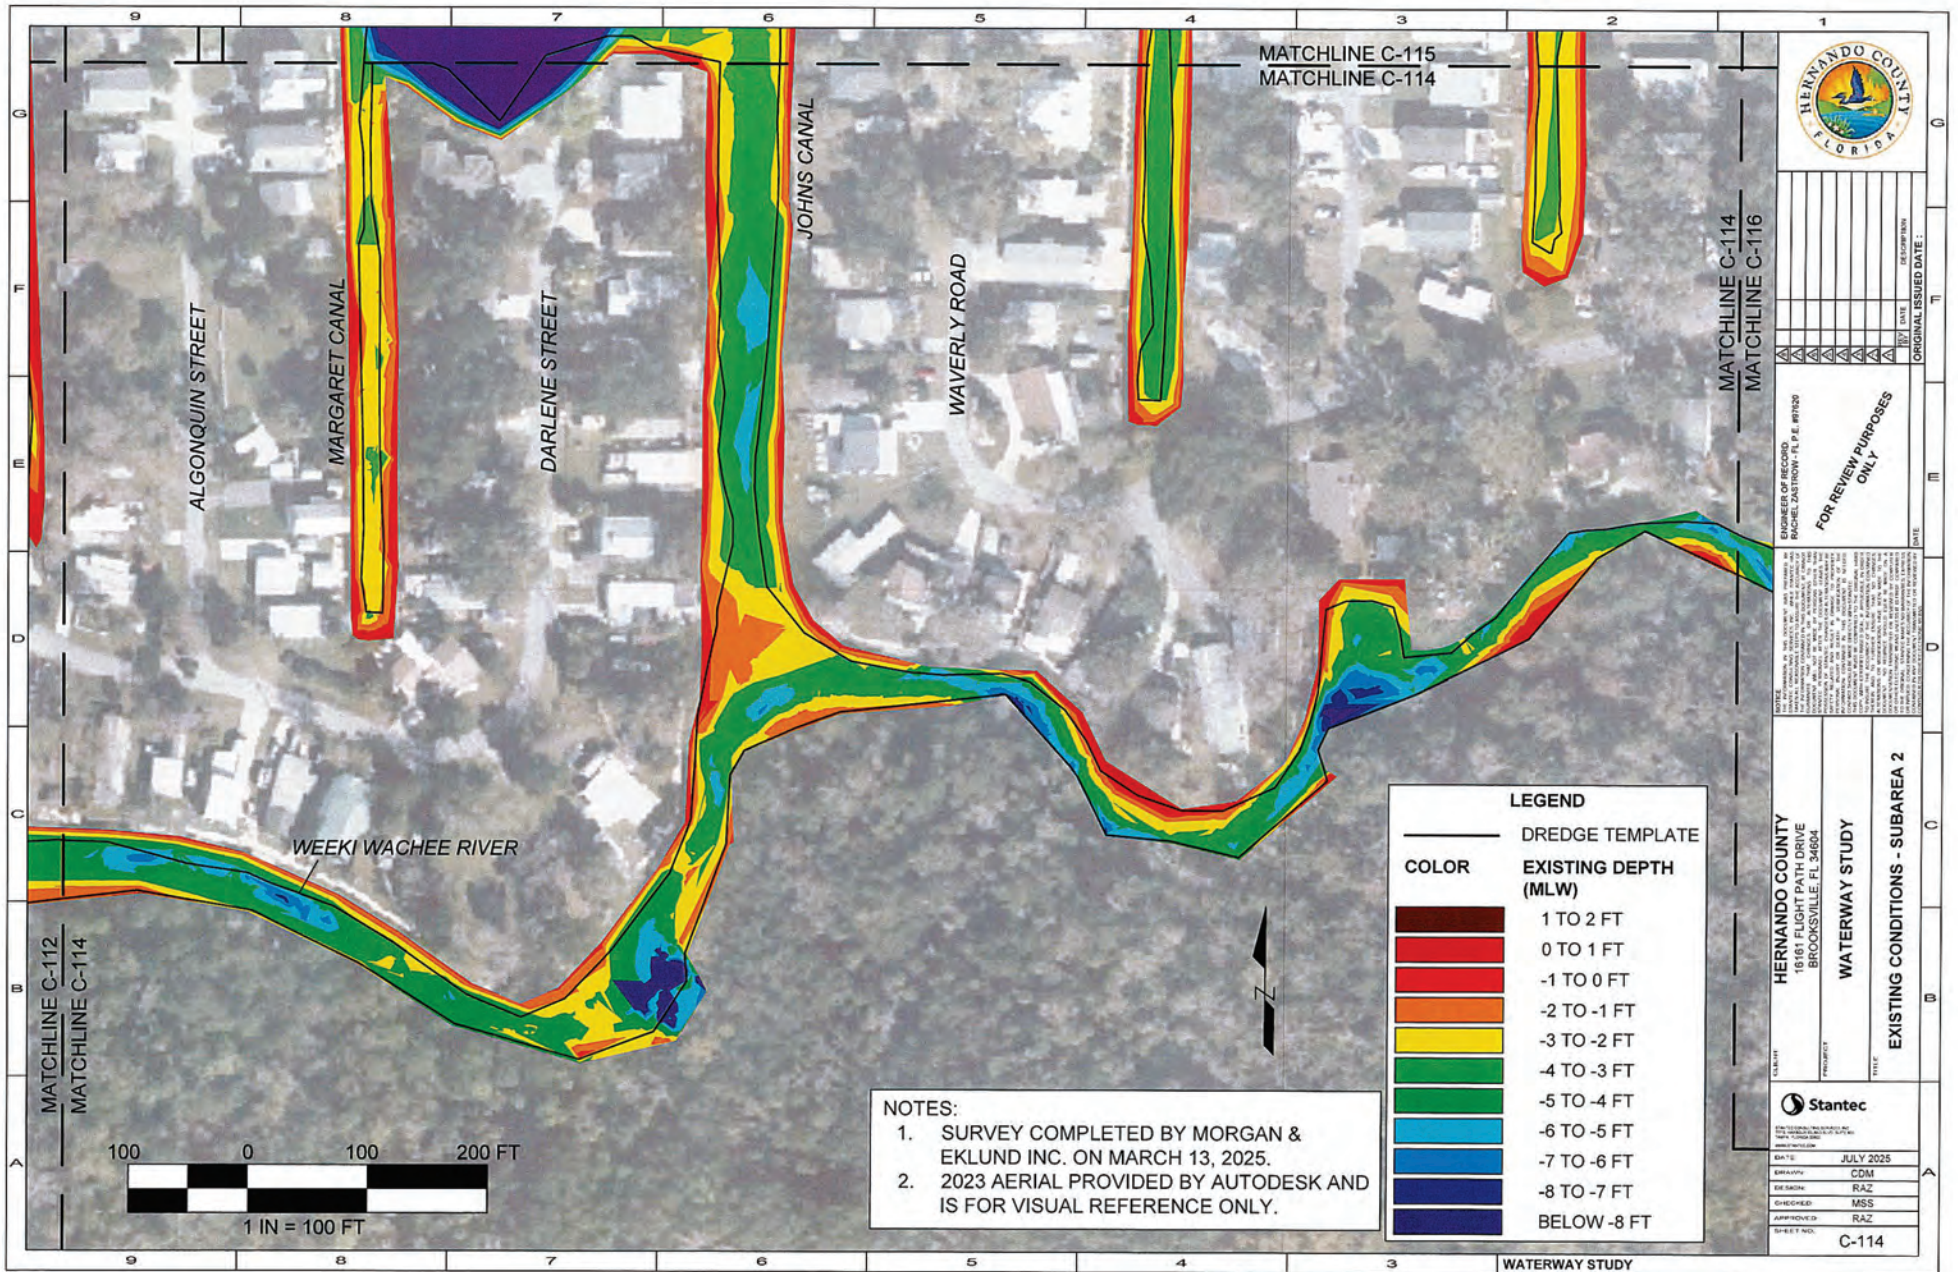

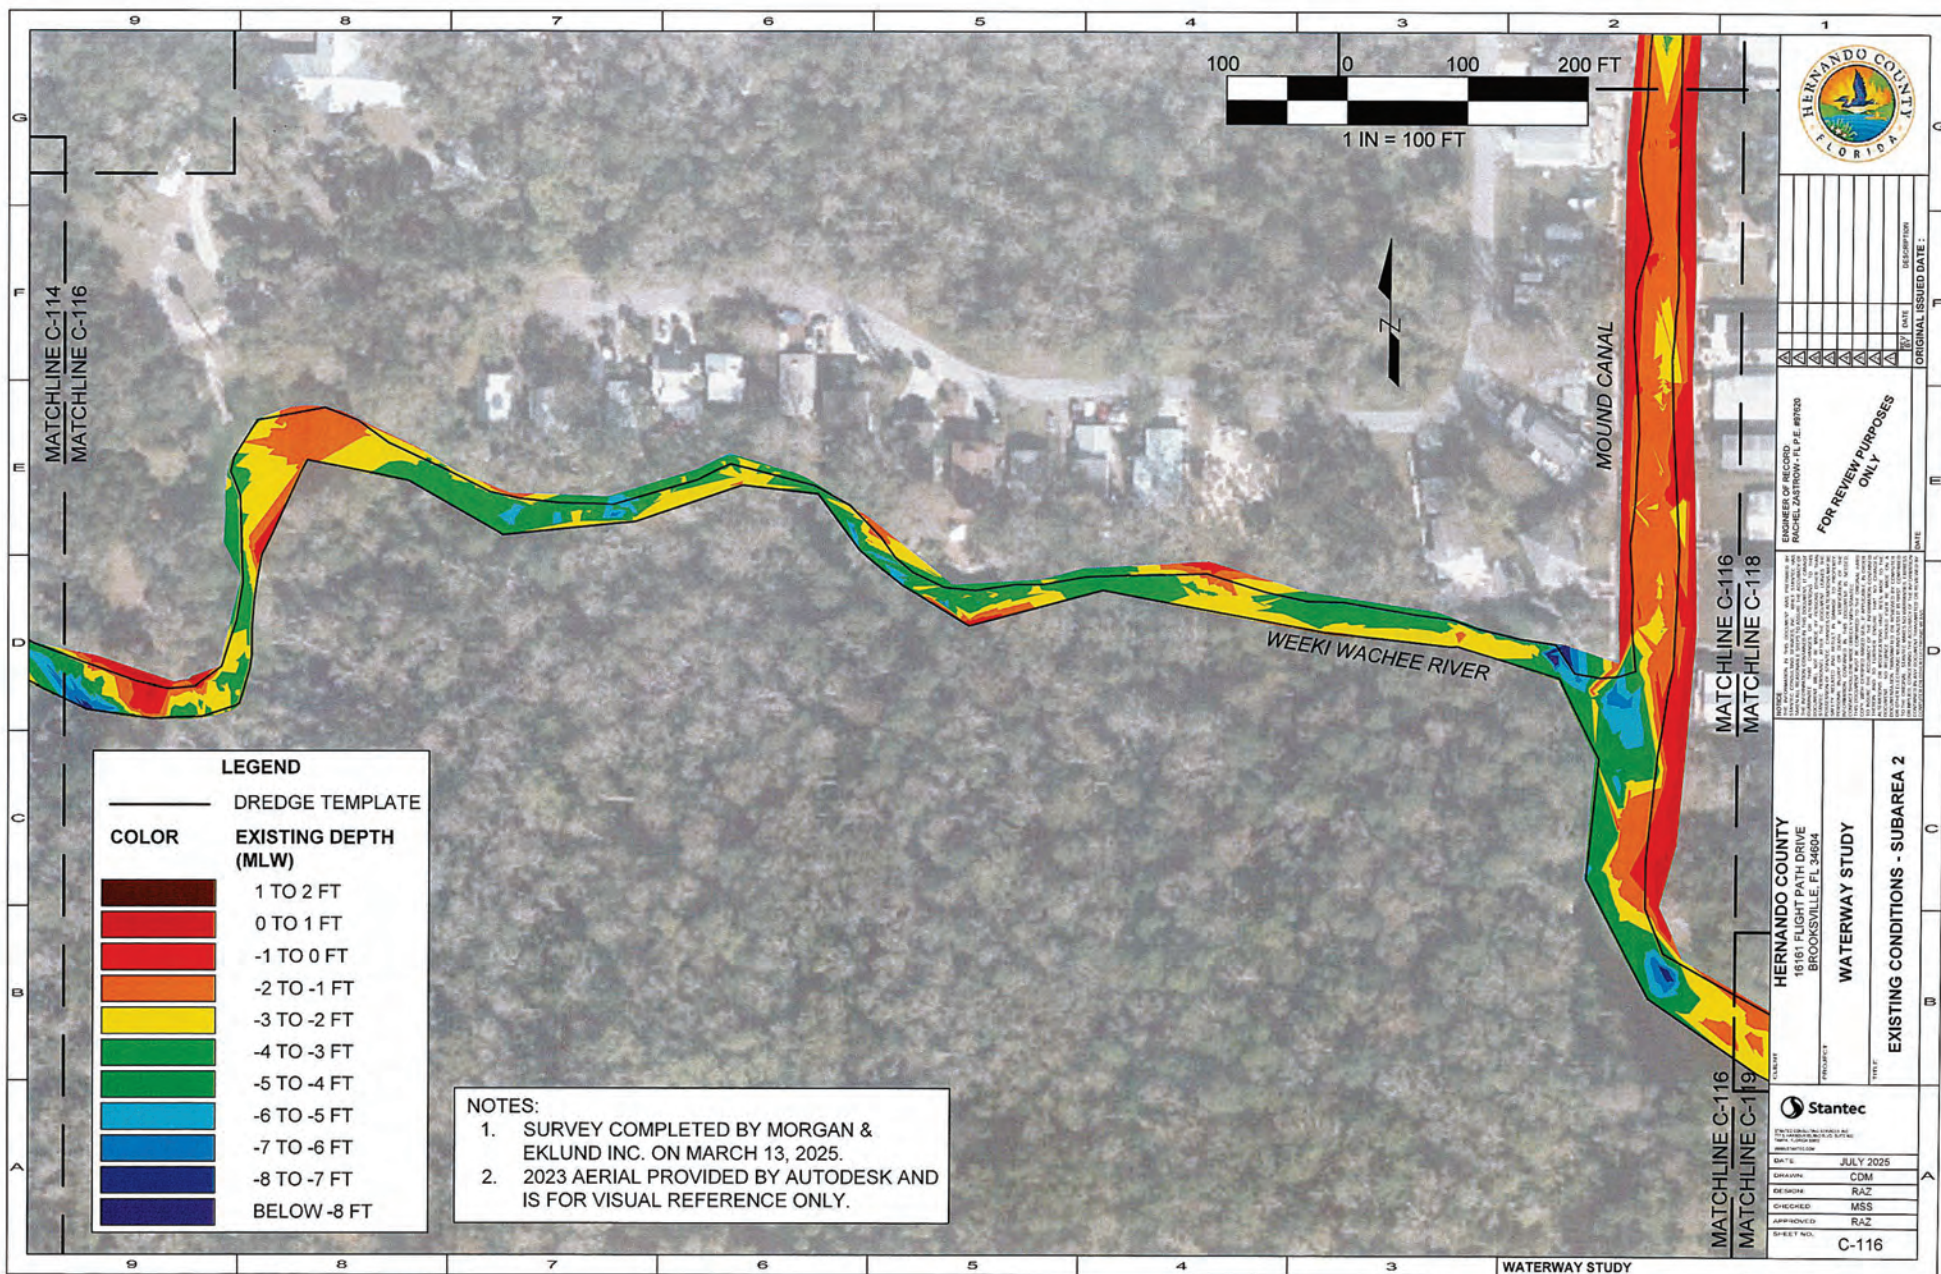

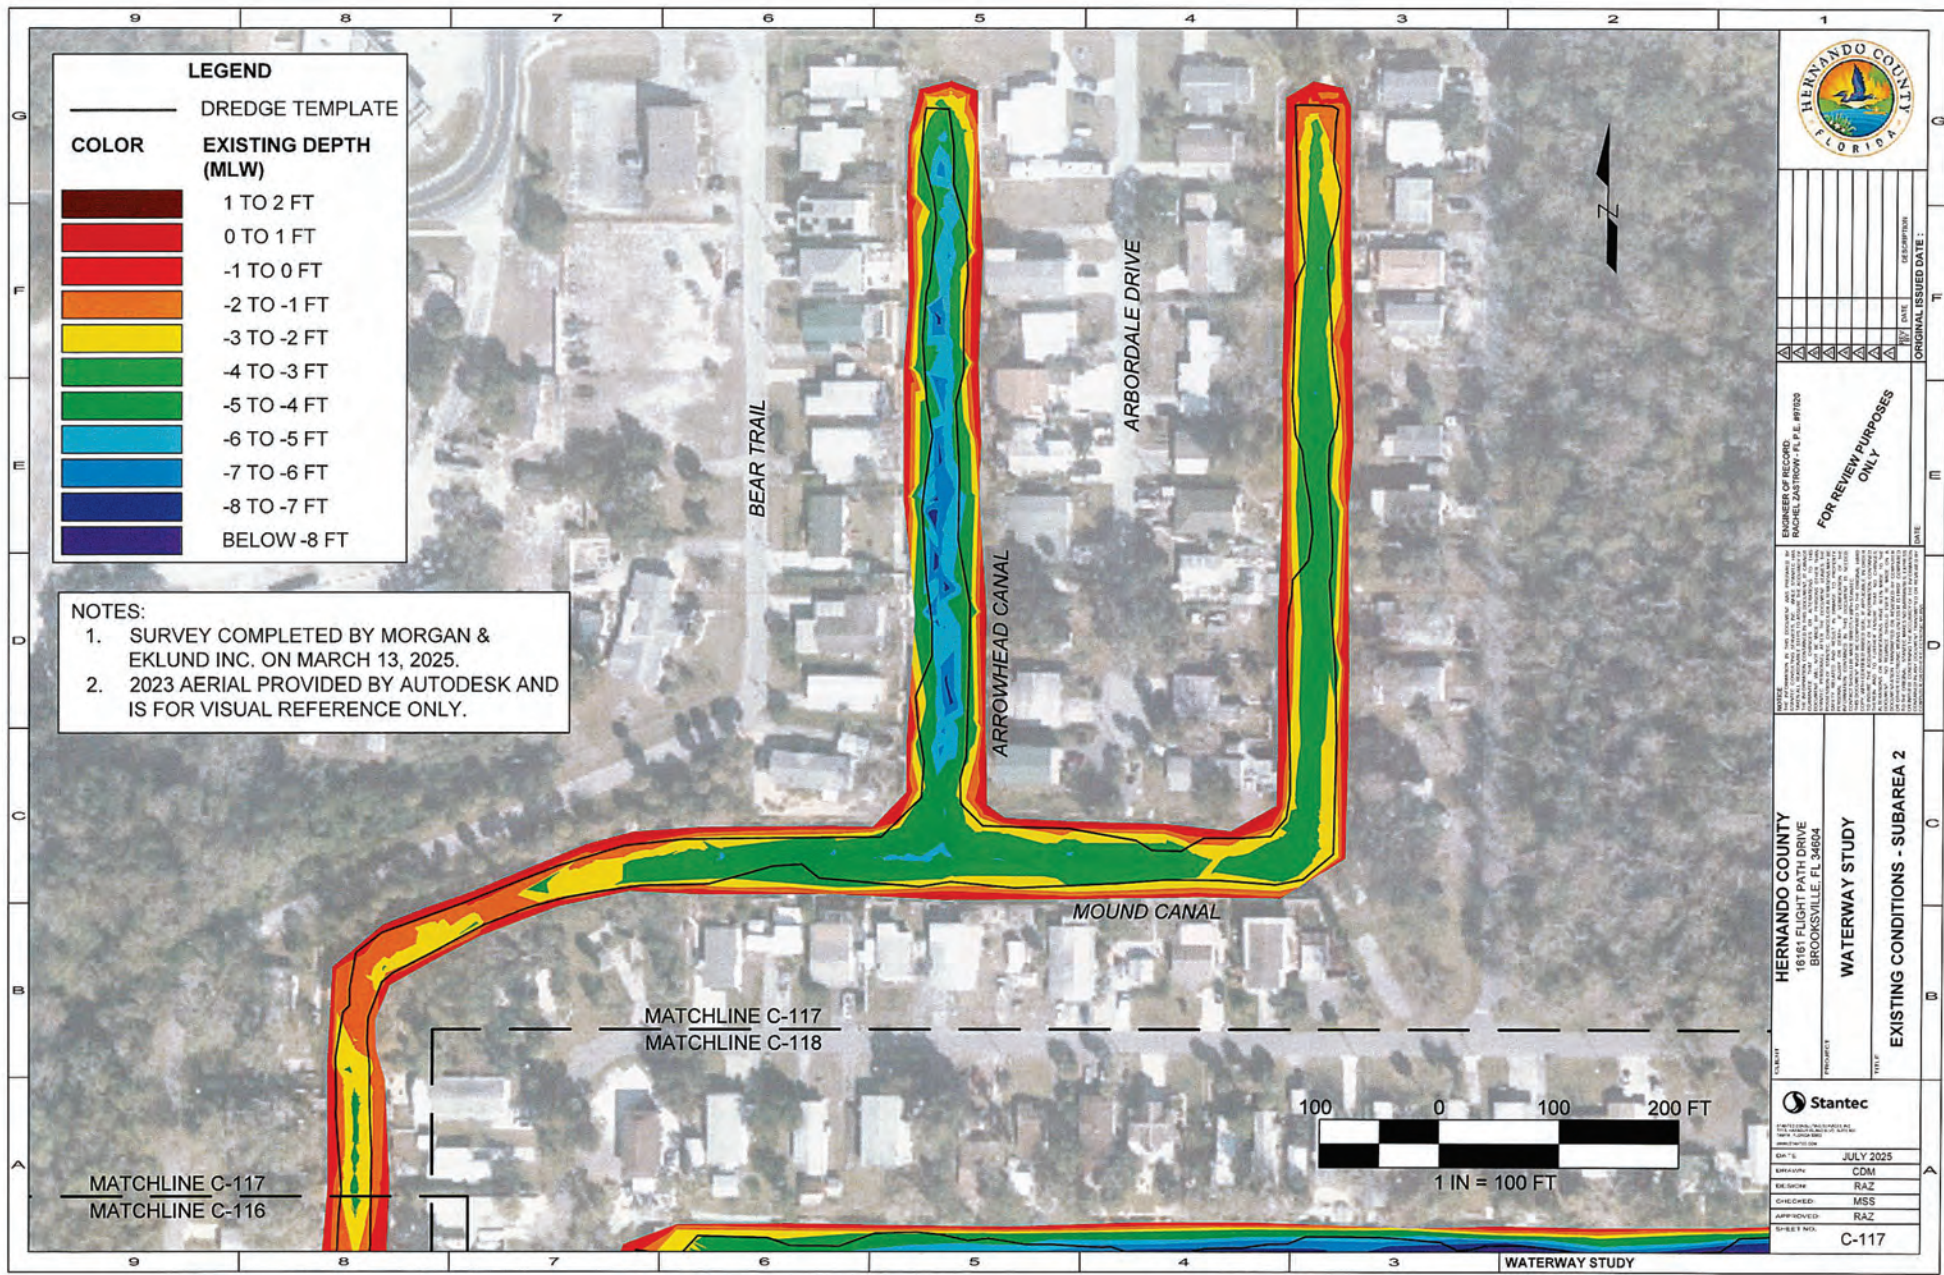



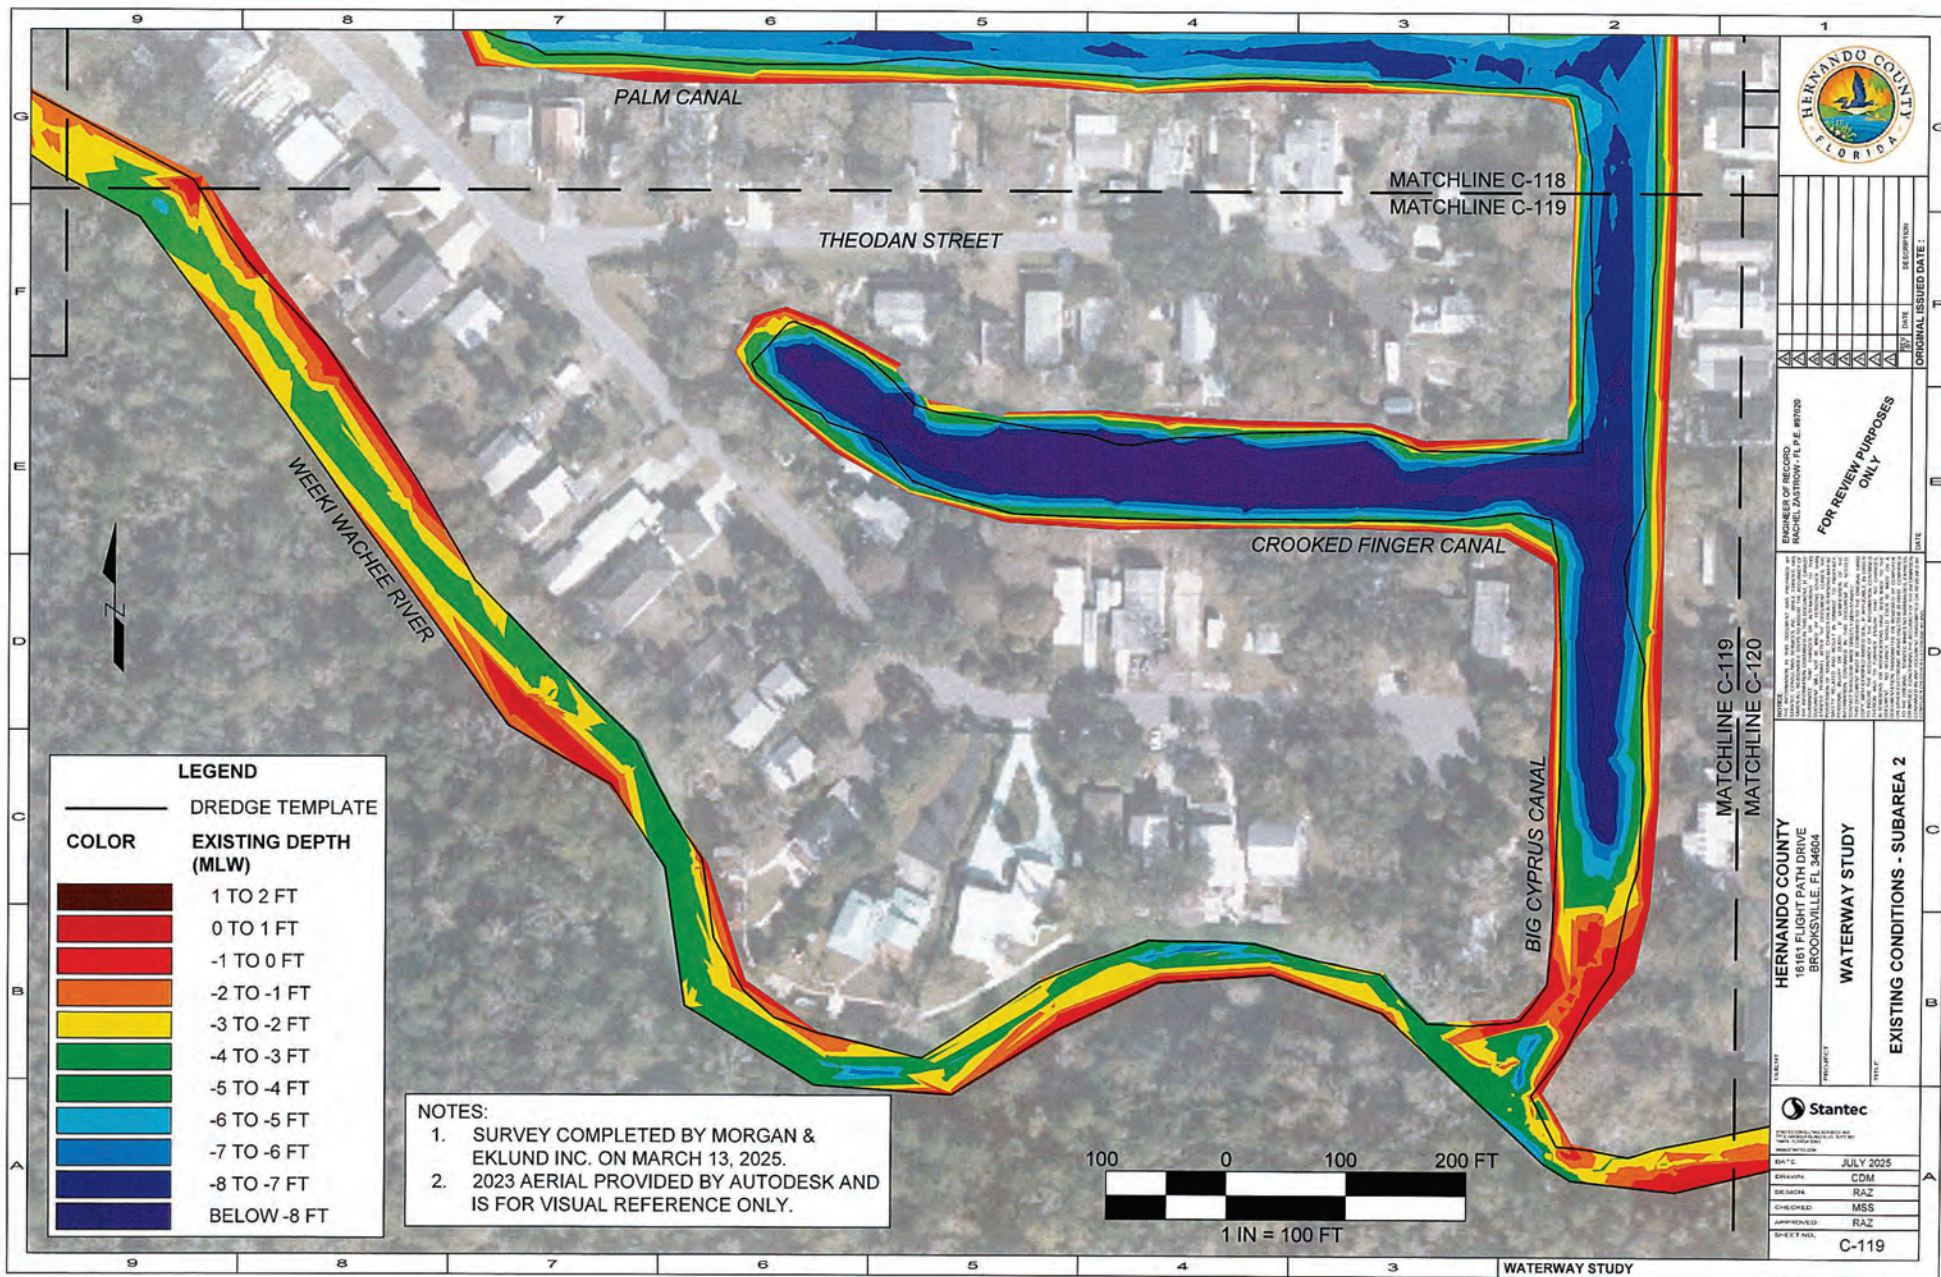

DATE	DESCRIPTION

FOR REVIEW PURPOSES ONLY


HERNANDO COUNTY
BROOKSVILLE, FL 34604

WATERWAY STUDY

EXISTING CONDITIONS - SUBAREA 2

Stantec

DATE: JULY 2025

DESIGNER: CDM

DRAWN: RAZ

CHECKED: MSS

APPROVED: RAZ

SHEET NO. C-119

