Steward Concrete Const. / William & Michelle Callahan
CBC 057026 / 1348 Newington Ave
Office #727-863-4190 Spring Hill

BOUNDARY SURVEY

1517331

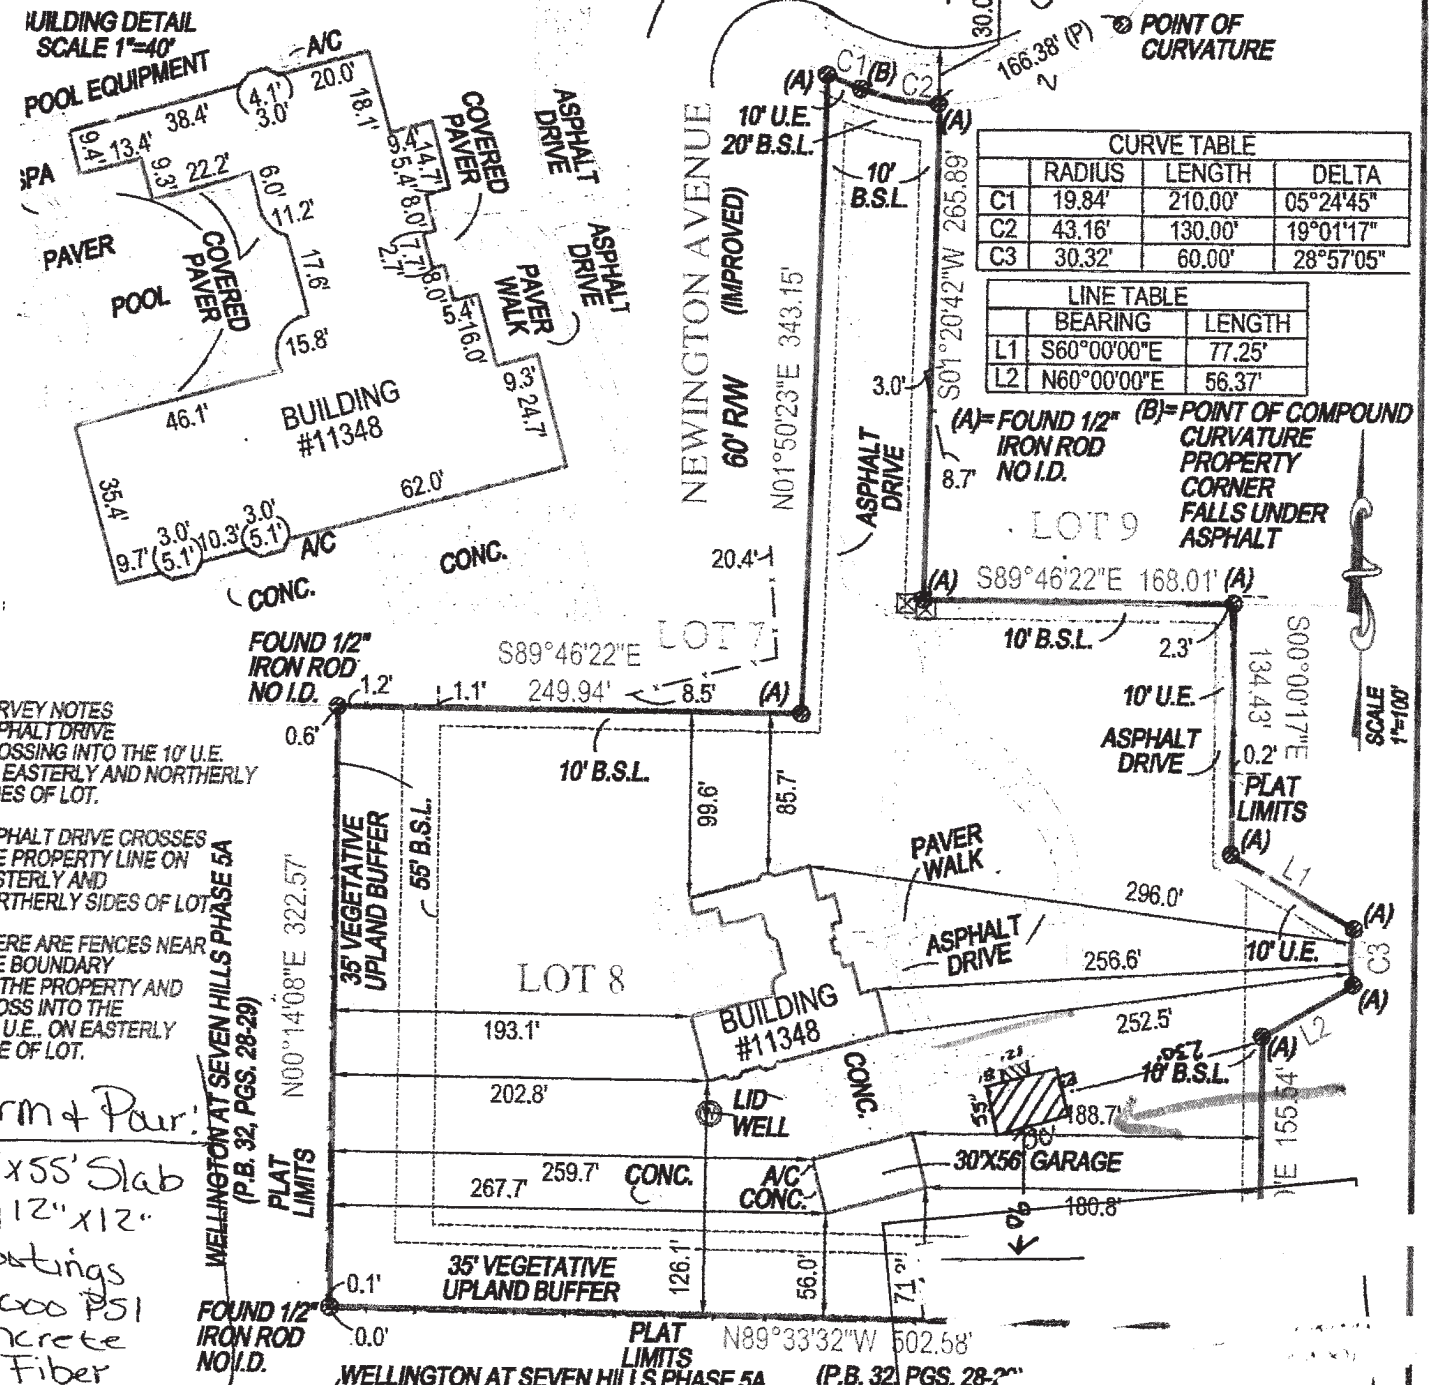

CURVE TABLE			
	RADIUS	LENGTH	DELTA
C1	19.84'	210.00'	05°24'45"
C2	43.16'	130.00'	19°01'17"
C3	30.32'	60.00'	28°57'05"

LINE TABLE		
	BEARING	LENGTH
L1	S60°00'00"E	77.25'
L2	N60°00'00"E	56.37'

Form & Pour:
30'x55' Slab
W/12"x12"
Footings
-3000 PSI
Concrete
W/Fiber
-4" Thick)
8'x12' Apron, 4'x4' door Pad

SURVEYORS CERTIFICATE

I HEREBY CERTIFY THAT THIS BOUNDARY SURVEY IS A TRUE AND CORRECT REPRESENTATION OF A SURVEY PREPARED UNDER MY DIRECTION. NOT VALID WITHOUT AN AUTHENTICATED ELECTRONIC SIGNATURE AND AUTHENTICATED ELECTRONIC SEAL, OR A RAISED EMBOSSED SEAL AND SIGNATURE.

KENNETH J OSBORNE CERTIFICATE No. 6415 PROFESSIONAL SURVEYOR & MAPPER STATE OF FLORIDA

Kenneth Osborne Digitally signed by Kenneth Osborne Date: 2021.06.18 06:33:24 -05'00'

(SIGNED)
KENNETH J OSBORNE
PROFESSIONAL SURVEYOR AND MAPPER #6415

SURVEYING, LLC
LB #7893
SERVING FLORIDA
6250 N. MILITARY TRAIL, SUITE 102
WEST PALM BEACH, FL 33407
PHONE (561) 640-4800
STATEWIDE PHONE (800) 226-4807
STATEWIDE FACSIMILE (800) 741-0576
WEBSITE: http://targetsurveying.net